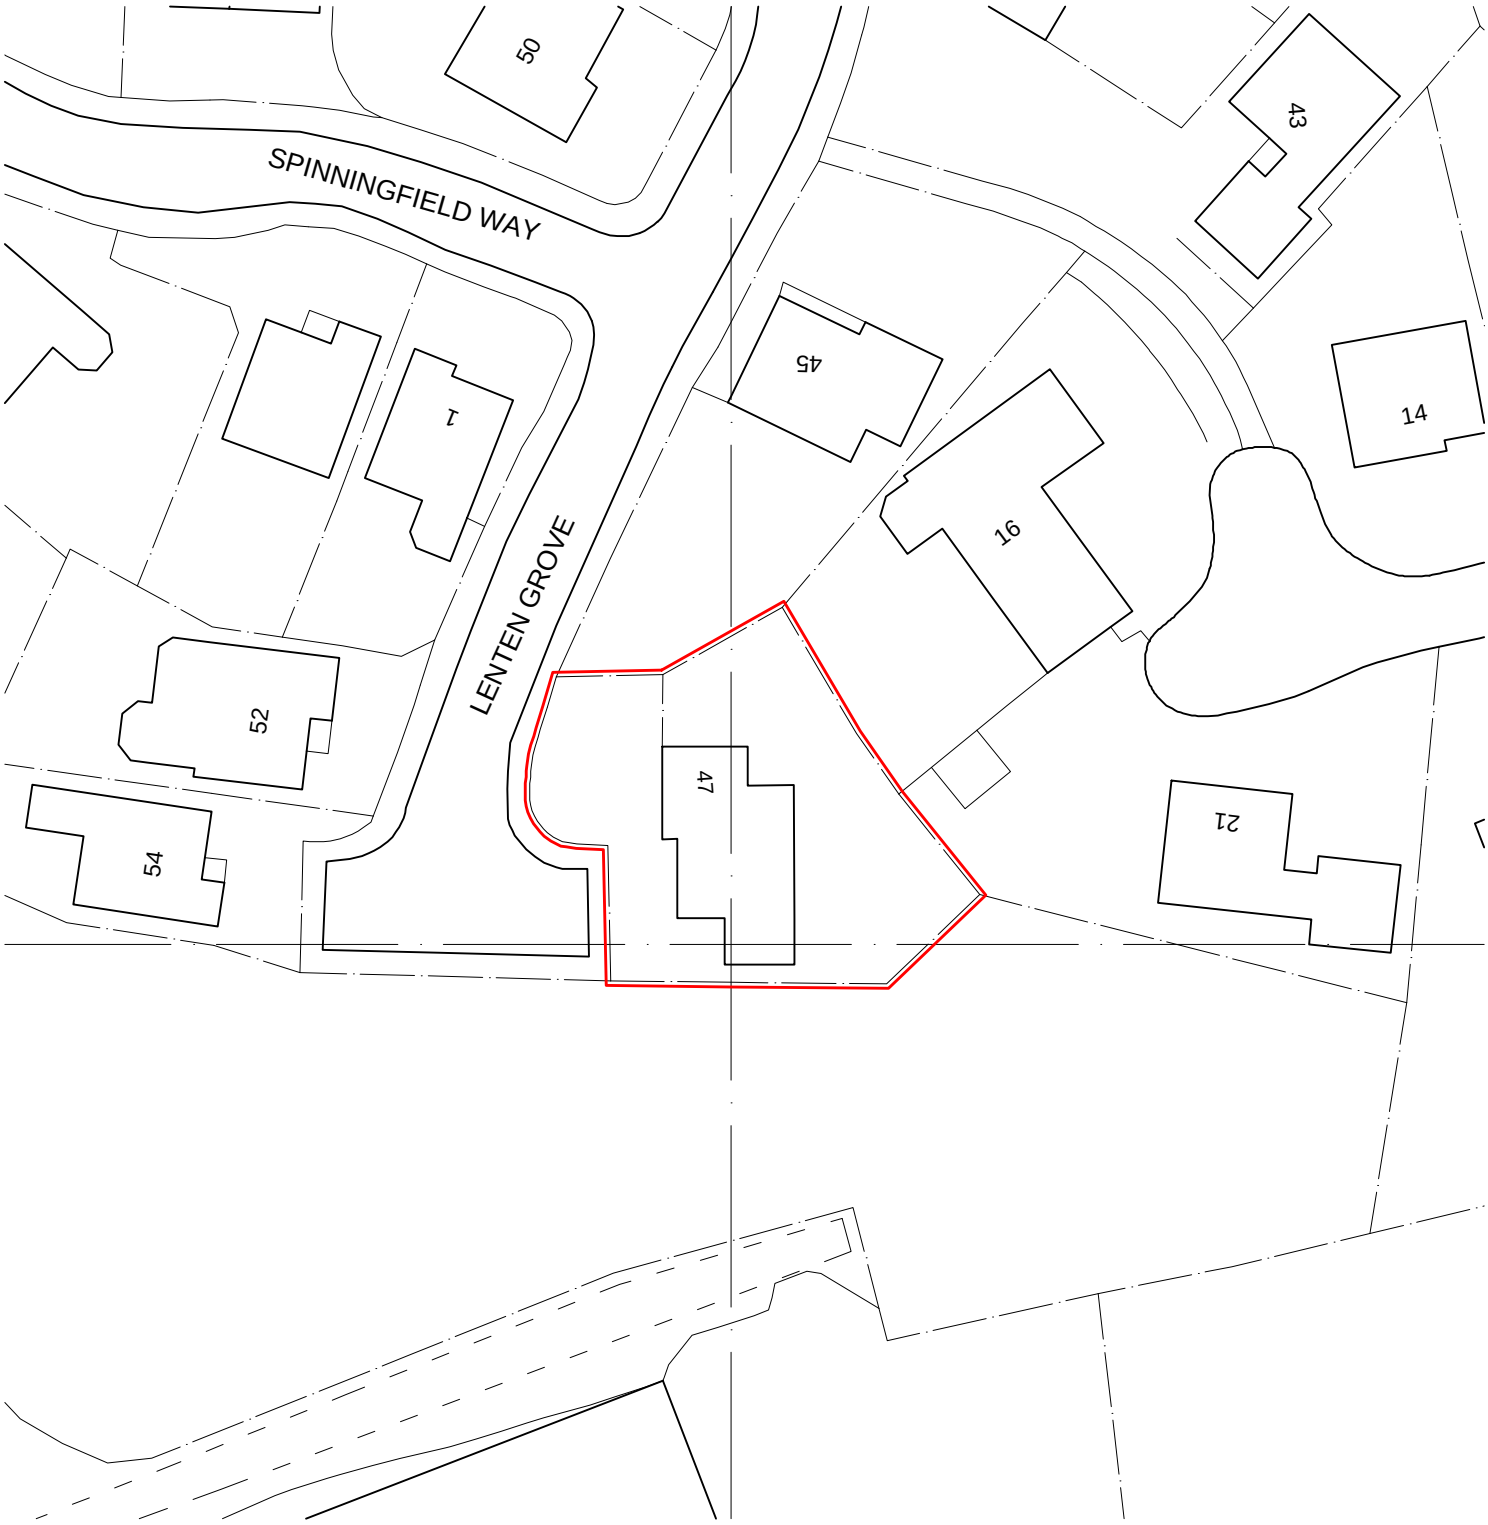

JOHN **HOLT ARCHITECTS** LTD

SITE LOCATION PLAN 47 LENTEN GROVE, HOPWOOD

SCALE: 1:500 19/543.SLP CLIENT: Mr. A. HARDMAN

3 MANCHESTER ROAD BURY LANCASHIRE BL9 0DR
TELEPHONE: 0161 764 8314 E-MAIL: mail@holtarchitects.co.uk

DO NOT SCALE DRAWING