


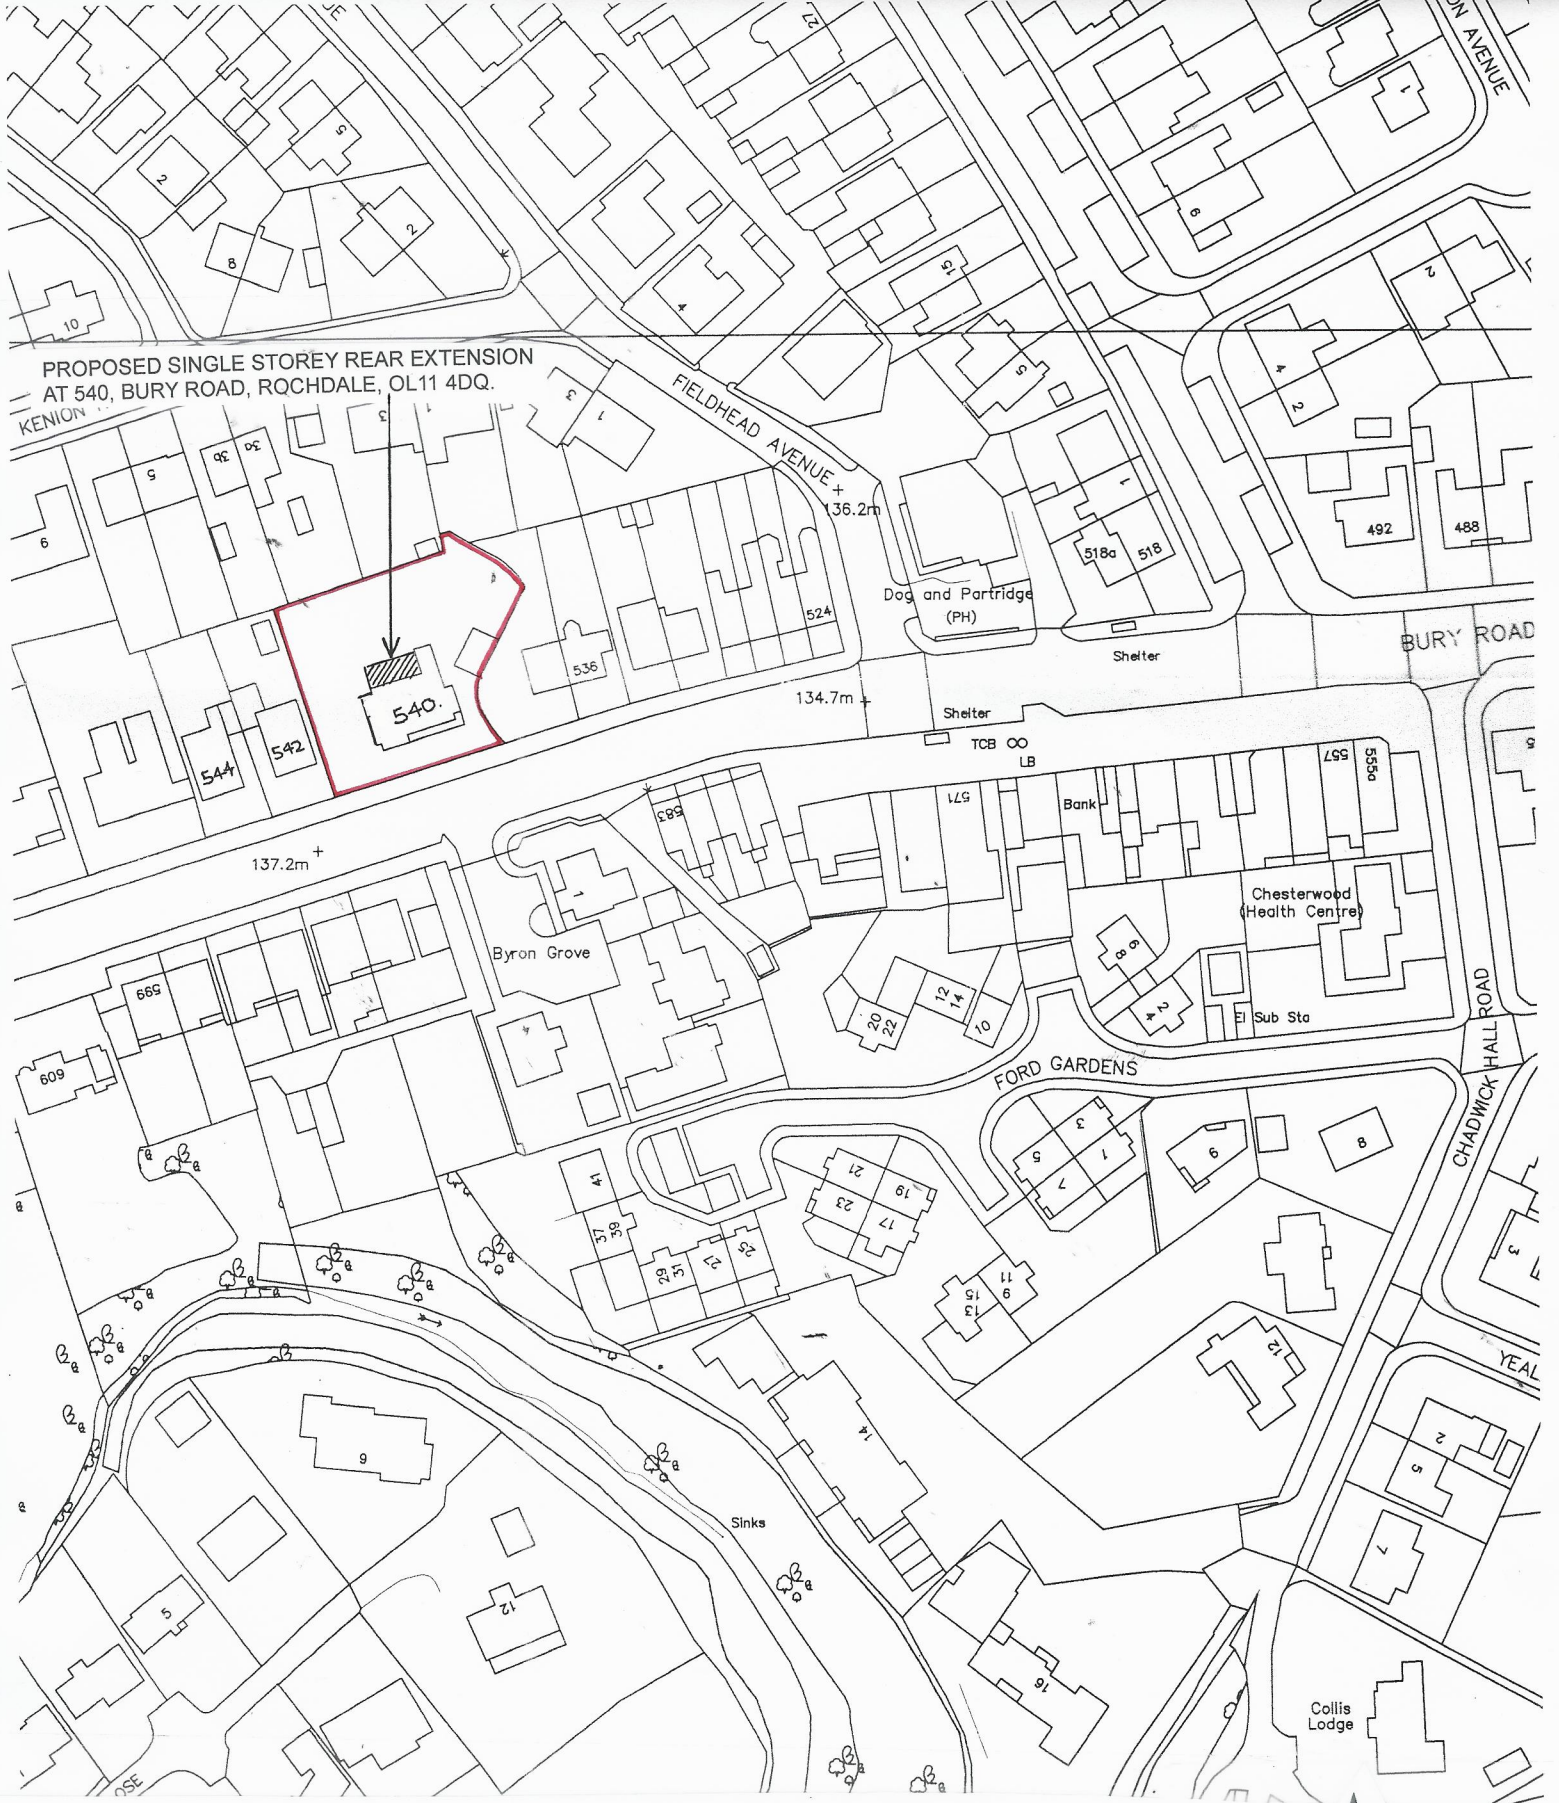

PROPOSED SINGLE STOREY REAR EXTENSION AT
540, BURY ROAD, ROCHDALE, OL11 4DQ, FOR
MRS. K. DORRINGTON.

LOCATION PLAN

SCALE 1:1250

DRAWING No. 01235808/04

