Proposed Ground Floor Plan

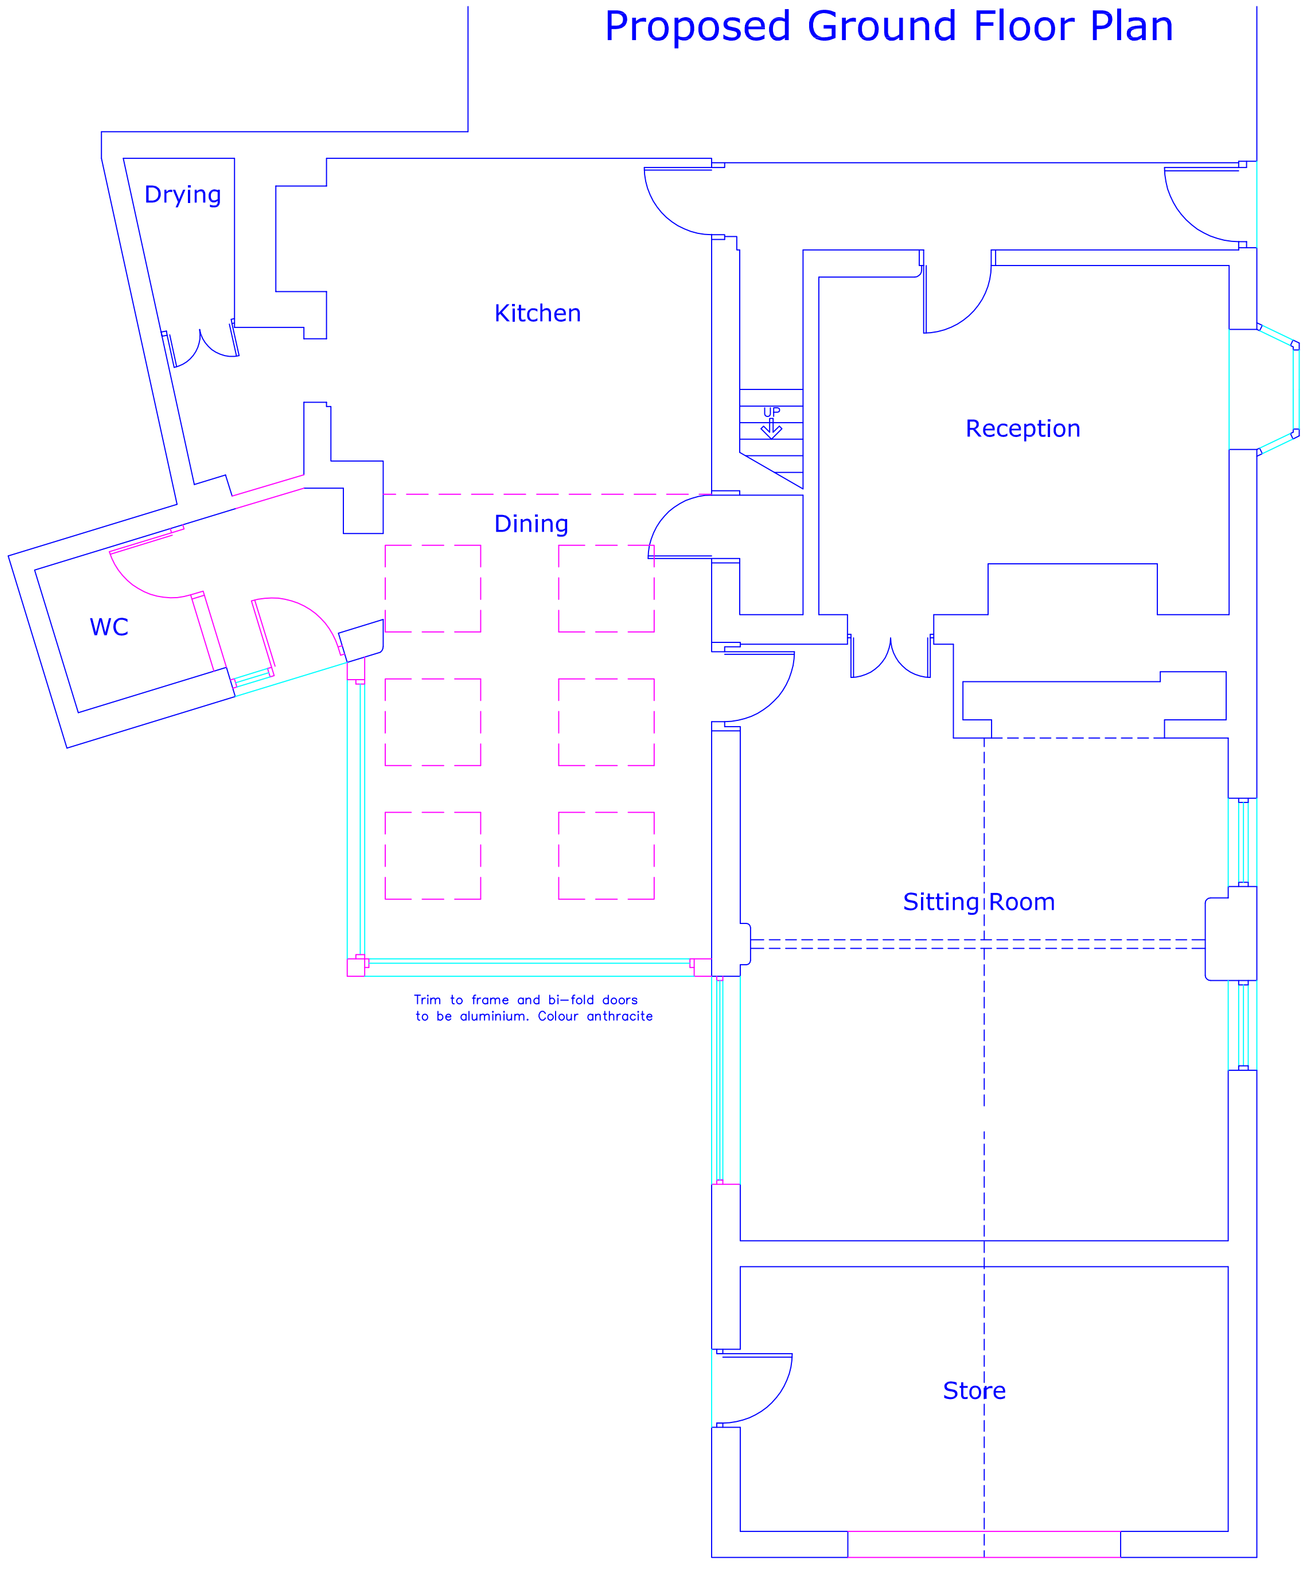

Proposed First Floor Plan

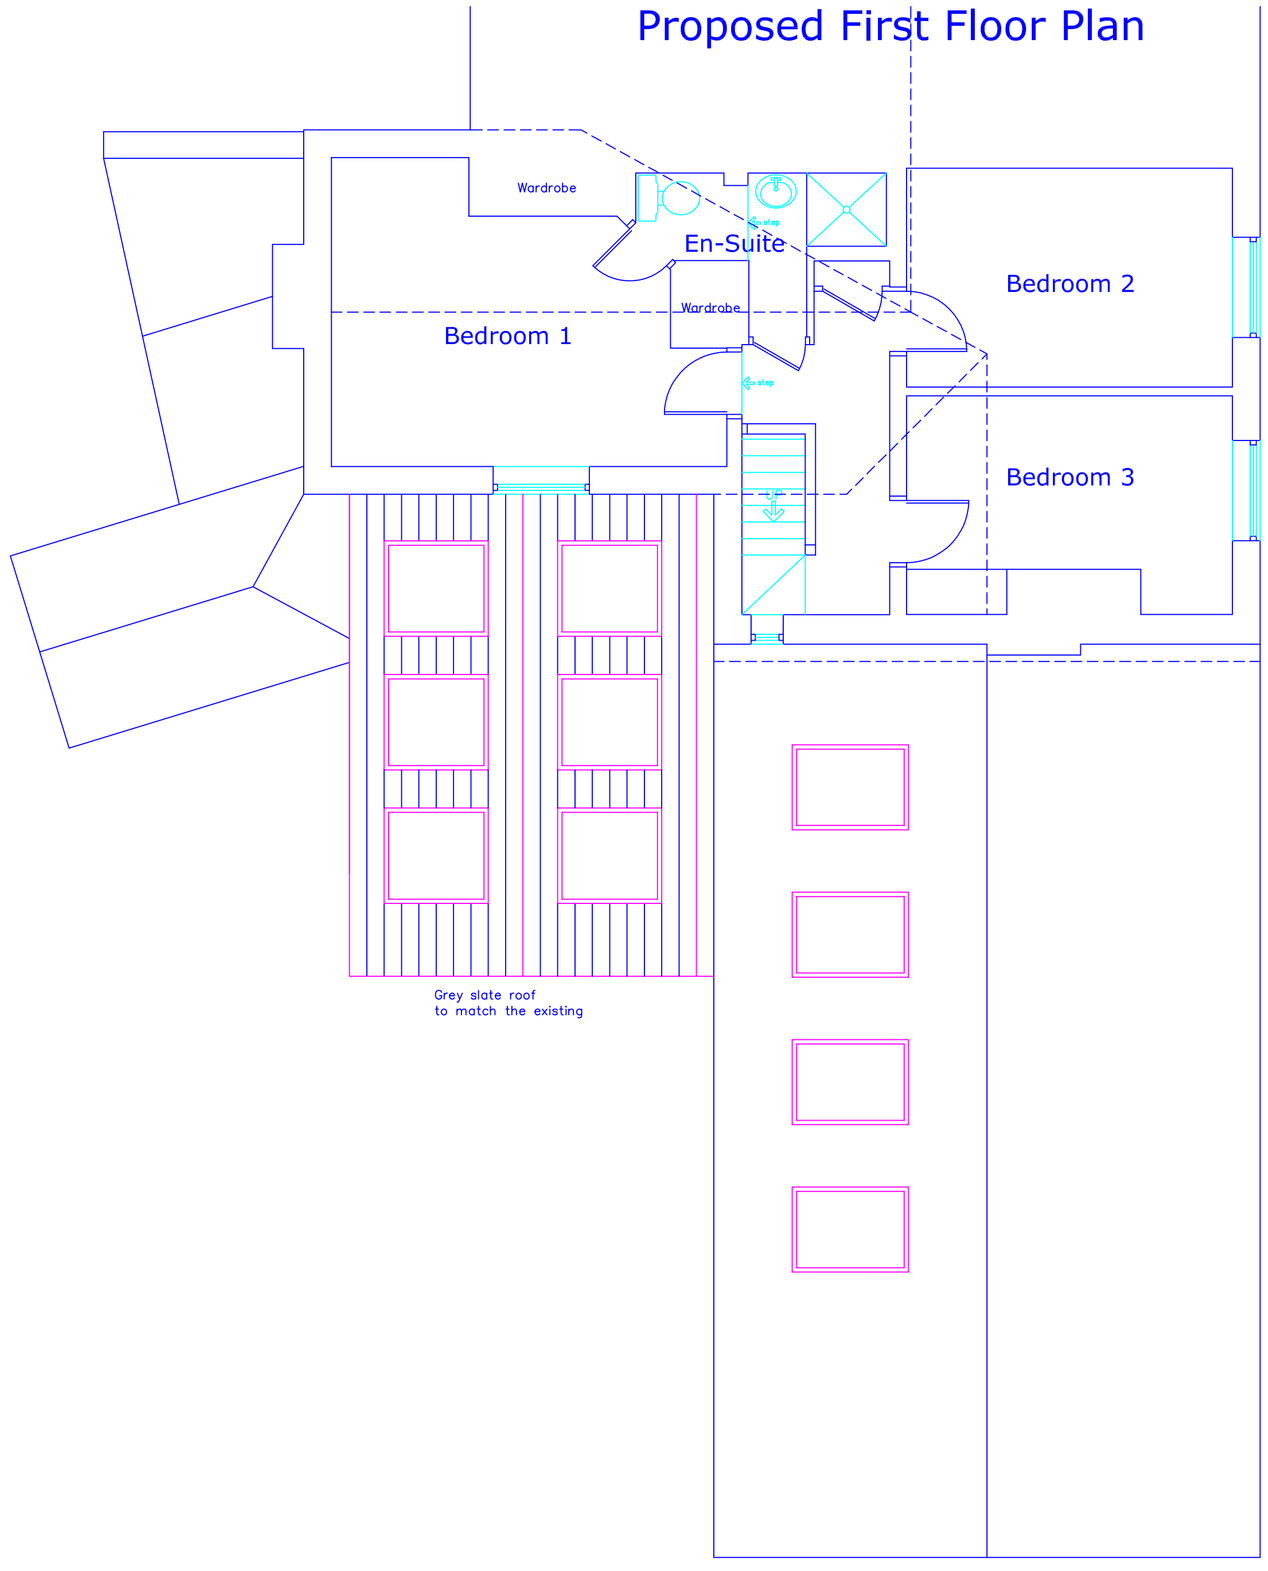

A Revised scheme 04.02.2019

0 1 2 3 m

This drawing and design concept is the property of PPY design. It should not be reproduced without written permission

2 Helmshore Road, Holcombe Village
Ramsbottom, Lancashire BL8 4PA

Gary Dearden BA(hons) DipArch RIBA
gary@ppy-design.co.uk www.ppy-design.co.uk
T. 01706 822731 M. 07712 669482

757 Heywood Old Road
Birch
OL10 2QH

scale 1:50 @ A1
September 2017

SMG3-03A Proposed Floor Plans

PPY design Ltd