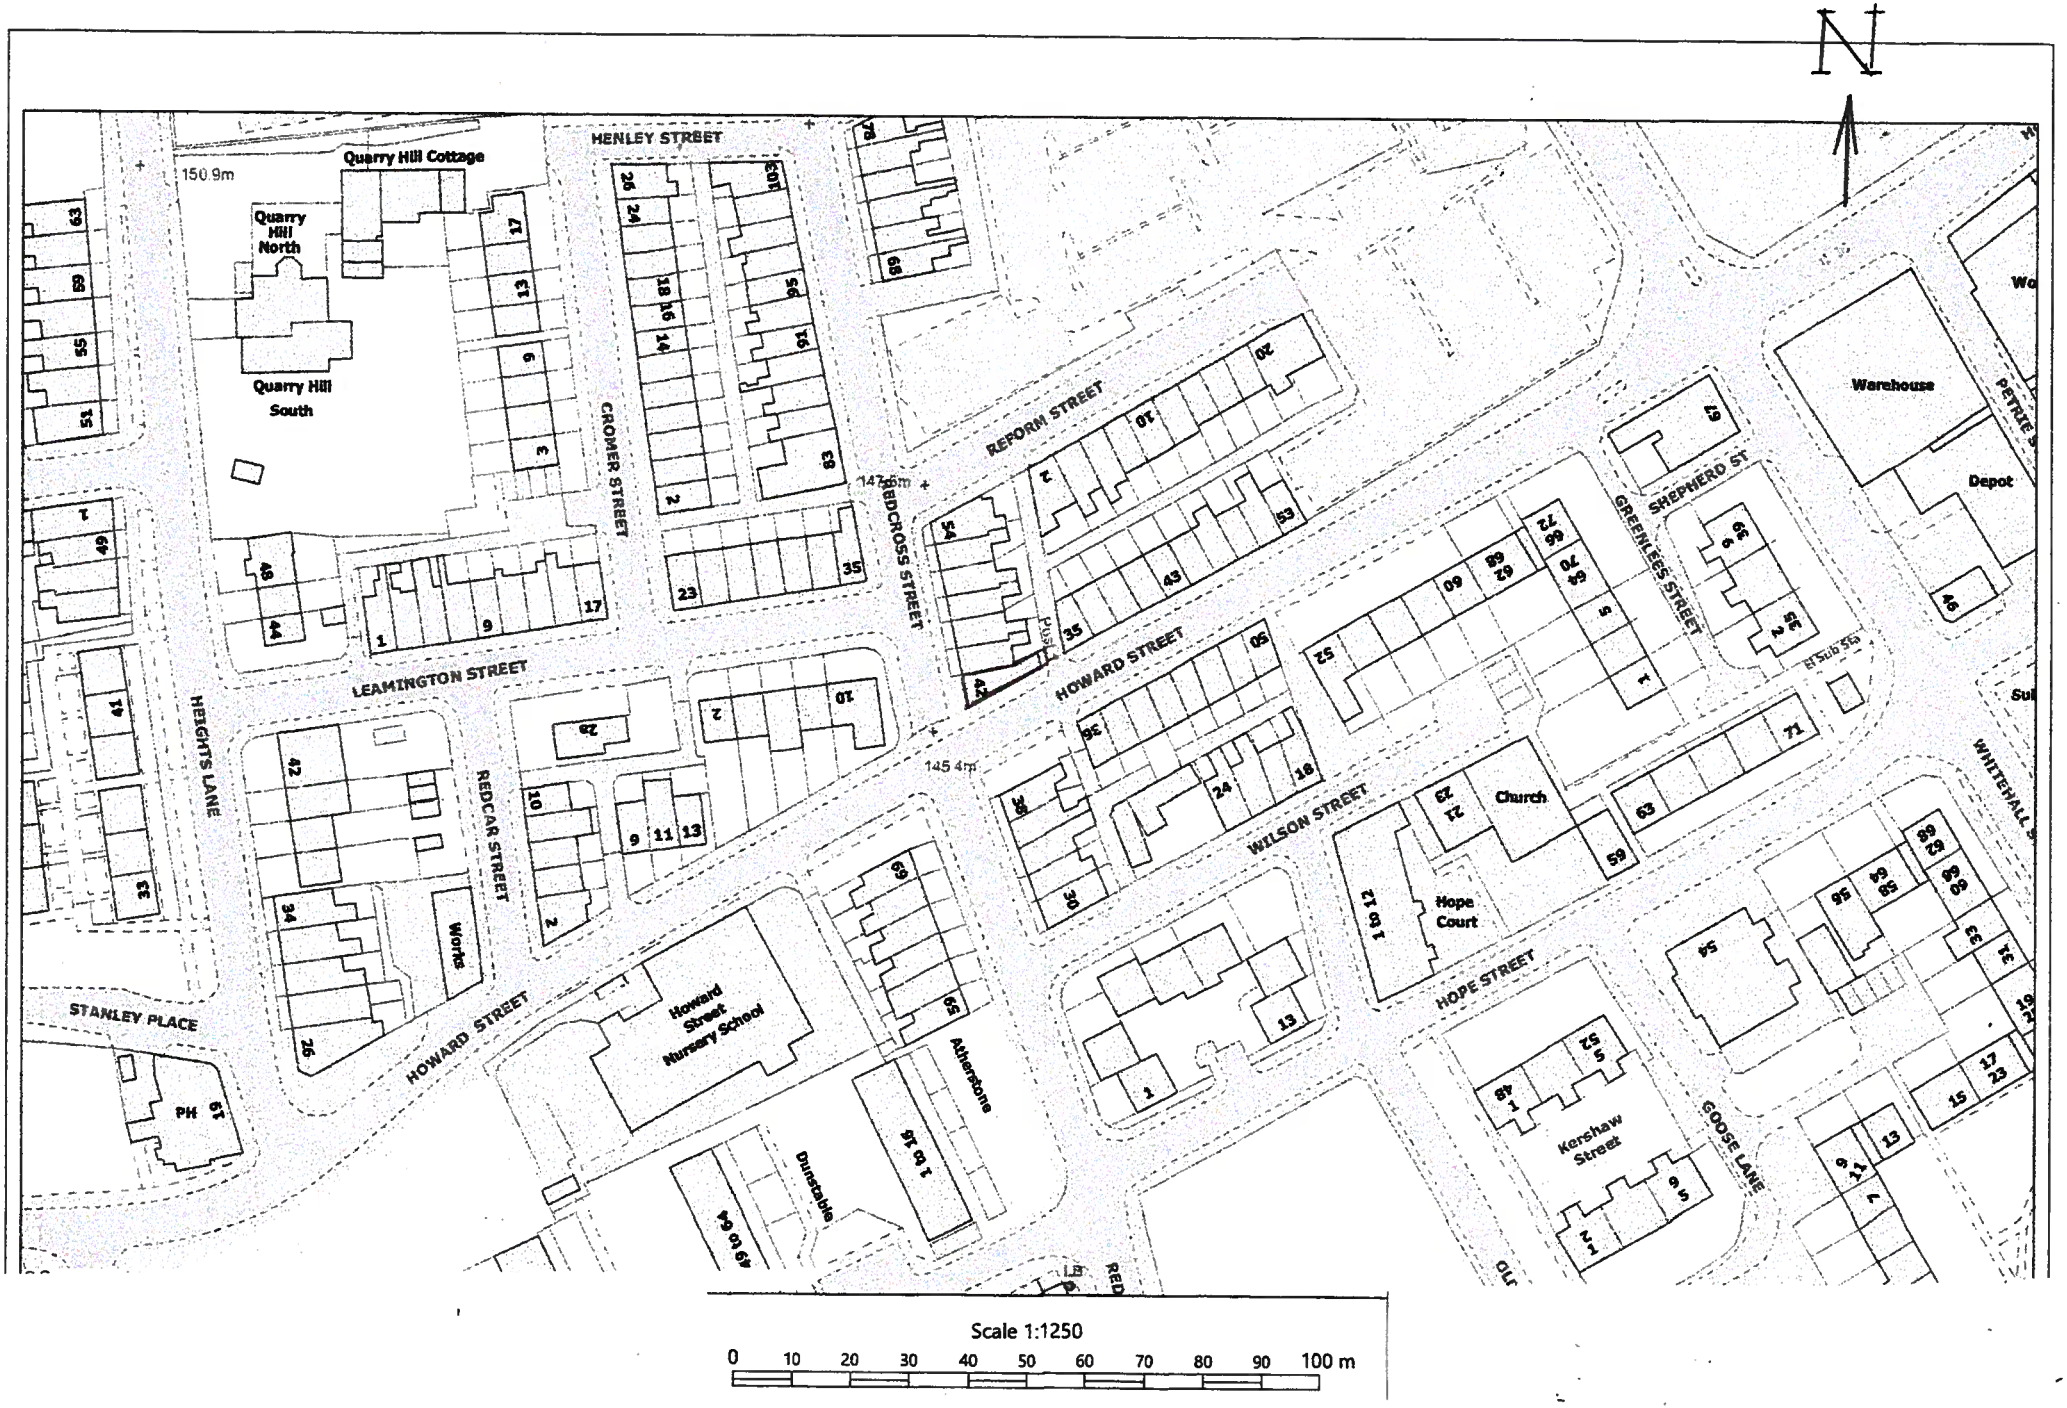
N
HENLEY STREET
Quarry Hill Cottage
150.9m
Quarry Hill North
Quarry Hill South
CROMER STREET
REFORM STREET
147.8m
BDCROSS STREET
LEAMINGTON STREET
HEIGHTS LANE
HOWARD STREET
145.4m
REDCAR STREET
Works
Howard Street Nursery School
STANLEY PLACE
PH
Dunstable
Atherstone
WILSON STREET
Church
Hope Court
HOPE STREET
Kershaw Street
GOOSE LANE
GREENLEES STREET
SHEPHERD ST
Warehouse
Depot
WHITEHALL
Scale 1:1250
0 10 20 30 40 50 60 70 80 90 100 m