



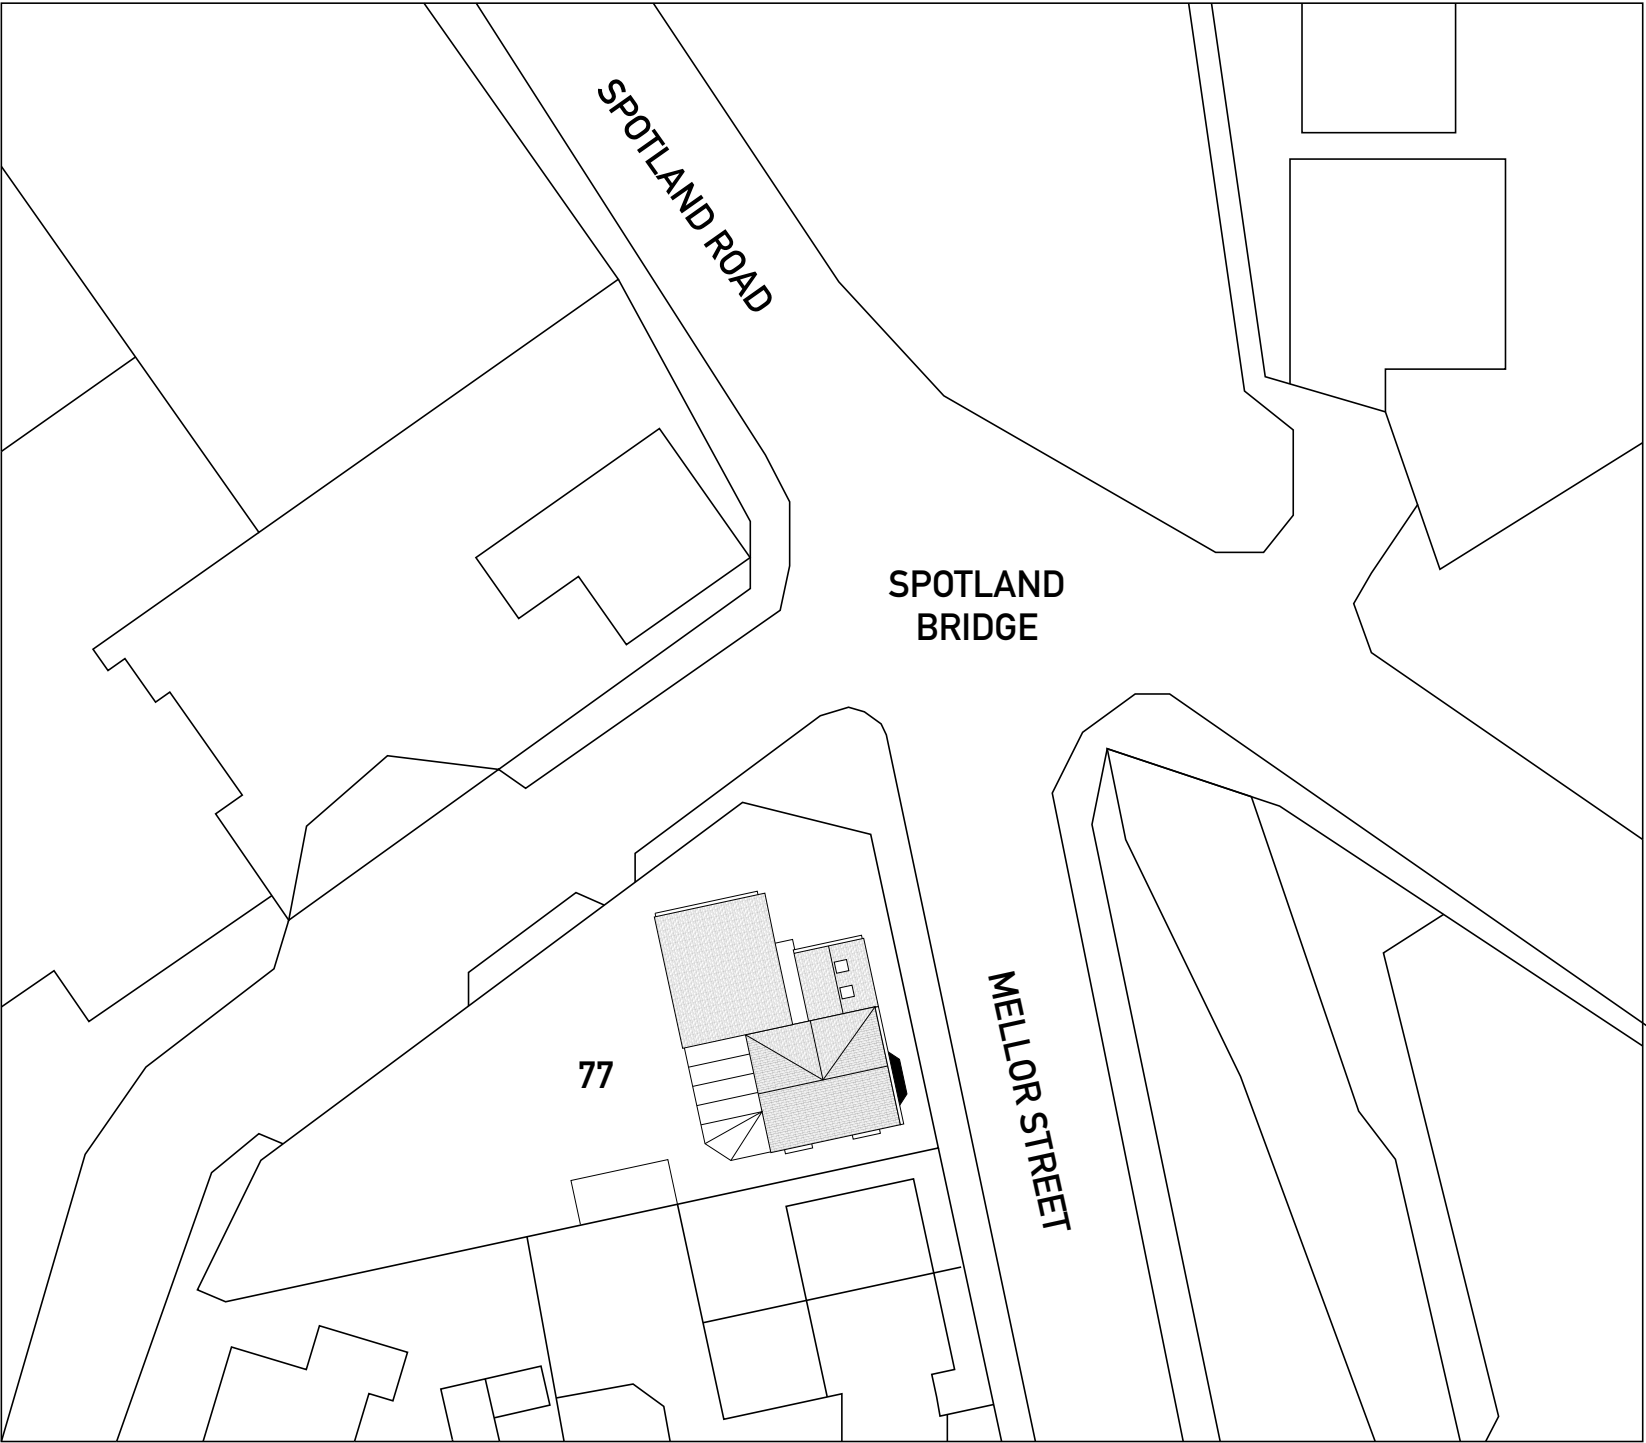

1:500 EXISTING SITE BLOCK PLAN

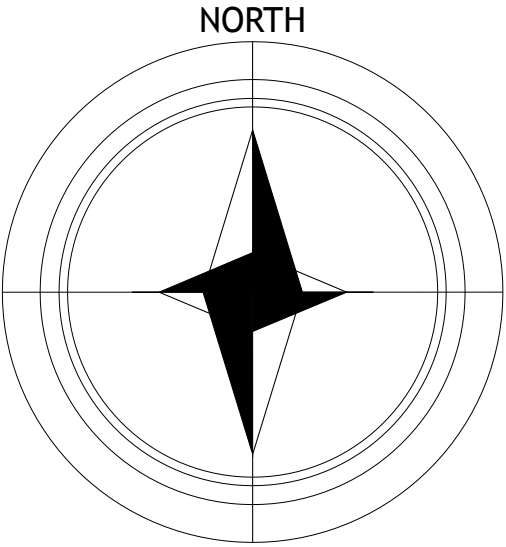



SOLUTIONS
Elevating Life Through Great Design

ANY ALTERATION OR DEVIATION MUST BE CONFIRMED WITH THE ARCHITECT/ENGINEER/LPA/LABC
PRIOR TO ANY WORKS BEING CARRIED OUT. IT IS THE CONTRACTORS SOLE RESPONSIBILITY TO CONFIRM ALL SITE MEASUREMENTS PRIOR TO ANY ORDERING OR COMMENCEMENT AS NO RESPONSIBILITY IS ACCEPTED OR IMPLIED BY THE ARCHITECT/ENGINEER ETC.

THE DRAWINGS AND INFORMATION HERIN IS AND REMAINS SOLELY THE PROPERTY OF THE ARCHITECT
ANY UNAUTHORISED USE/COPYING/SHARING/PUBLICATION/SUBMISSION ETC WILL NOT BE PERMITTED
UNDER COPYRIGHT LAW/INTELLECTUAL PROPERTY. THIS USE ALSO EXTENDS TO THAT OF THE LPA/LABC
AND CHECKS MUST BE MADE TO SATISFY THE SOURCE OF THE DOCUMENT PRIOR TO USE.

PROJECT/JOB/DWG NO/
MO/02/01/EX/SITE

CLIENT MR M OMAR	SCALE 1:500
----------------------------	--------------------

PROJECT
THE OLD POLICE STATION, 77 MELLOR ST, ROCHDALE

Archtech Design Solutions
Steve Jackson Dip con Dip arch
14 Maitland Place, Rossendale, Lancs BB4 6AT.....
TEL 07792183353
archtech-design@icloud.com
Archtech-design.co.uk