

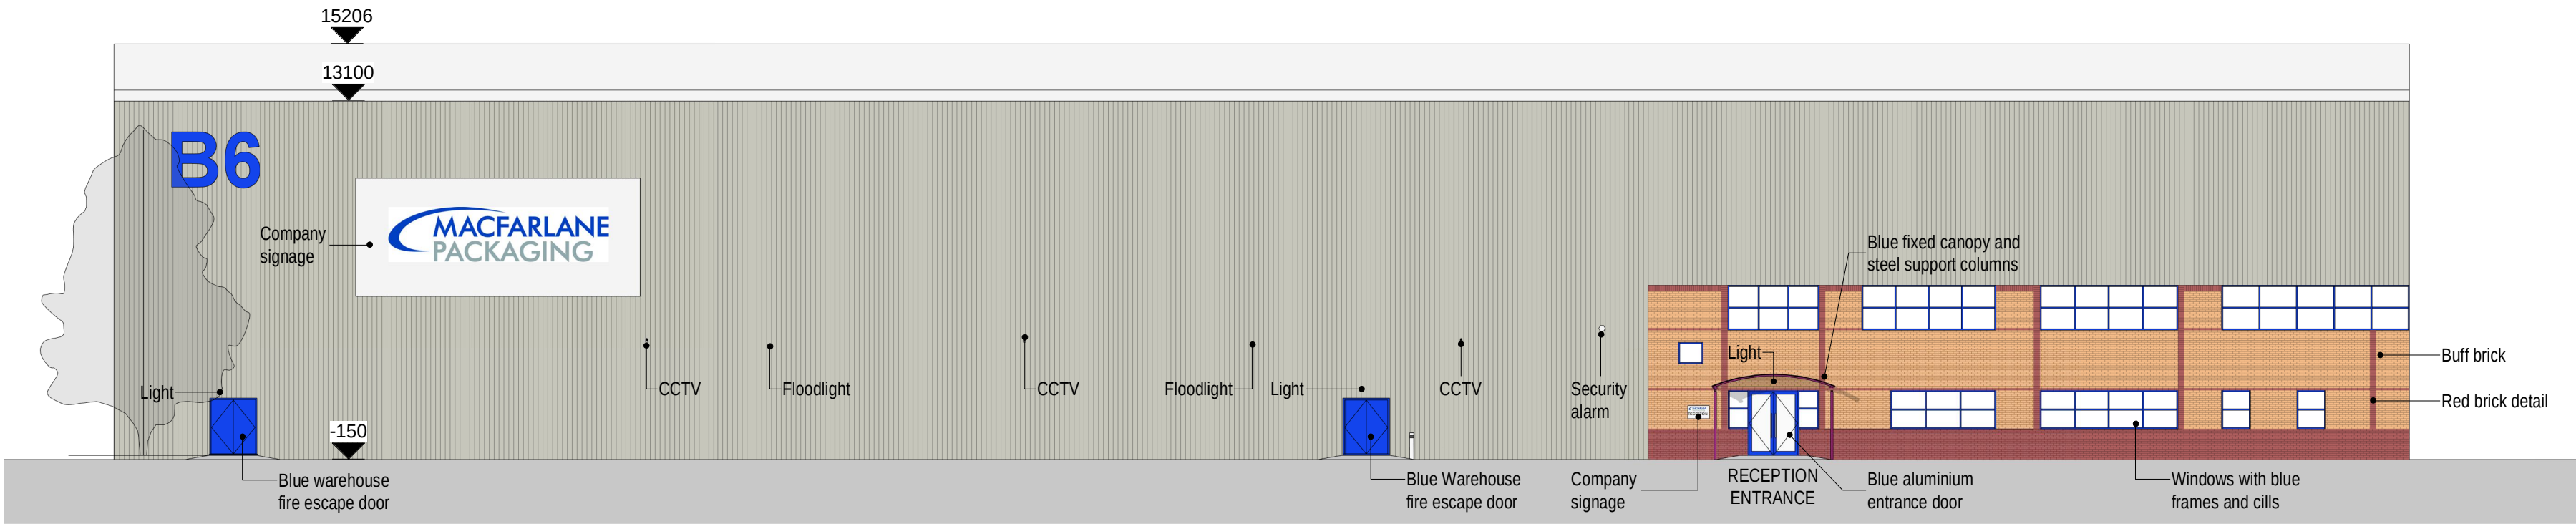


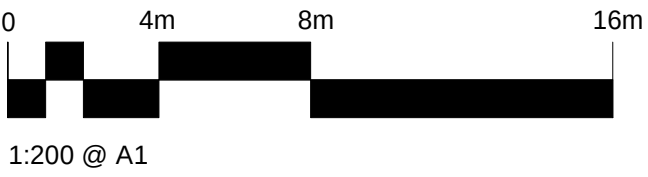


Main Elevation Existing Signage

1 : 200 @ A1

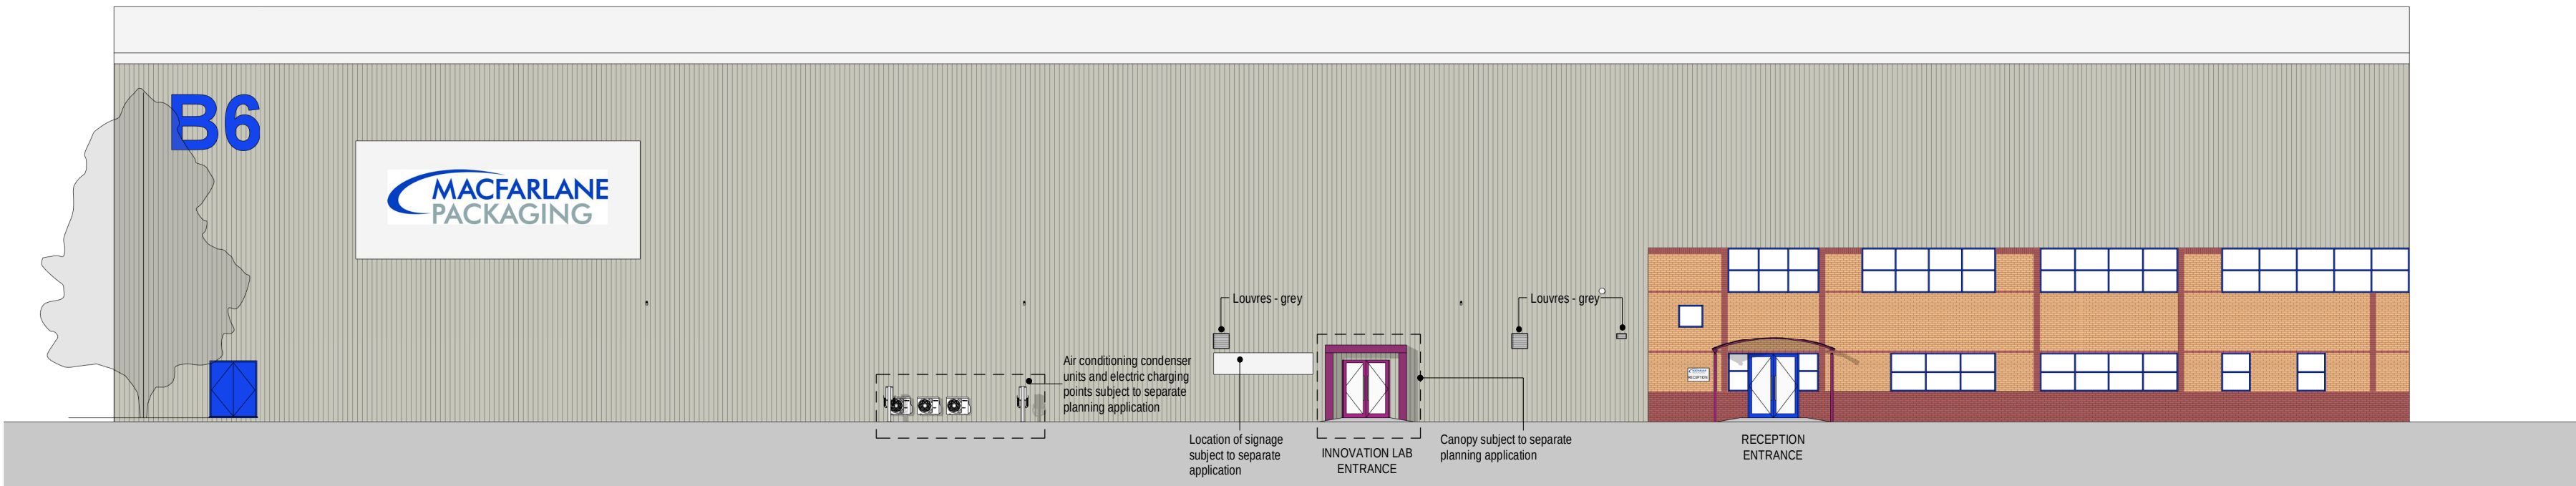


Main Elevation Proposed Signage

1 : 200 @ A1

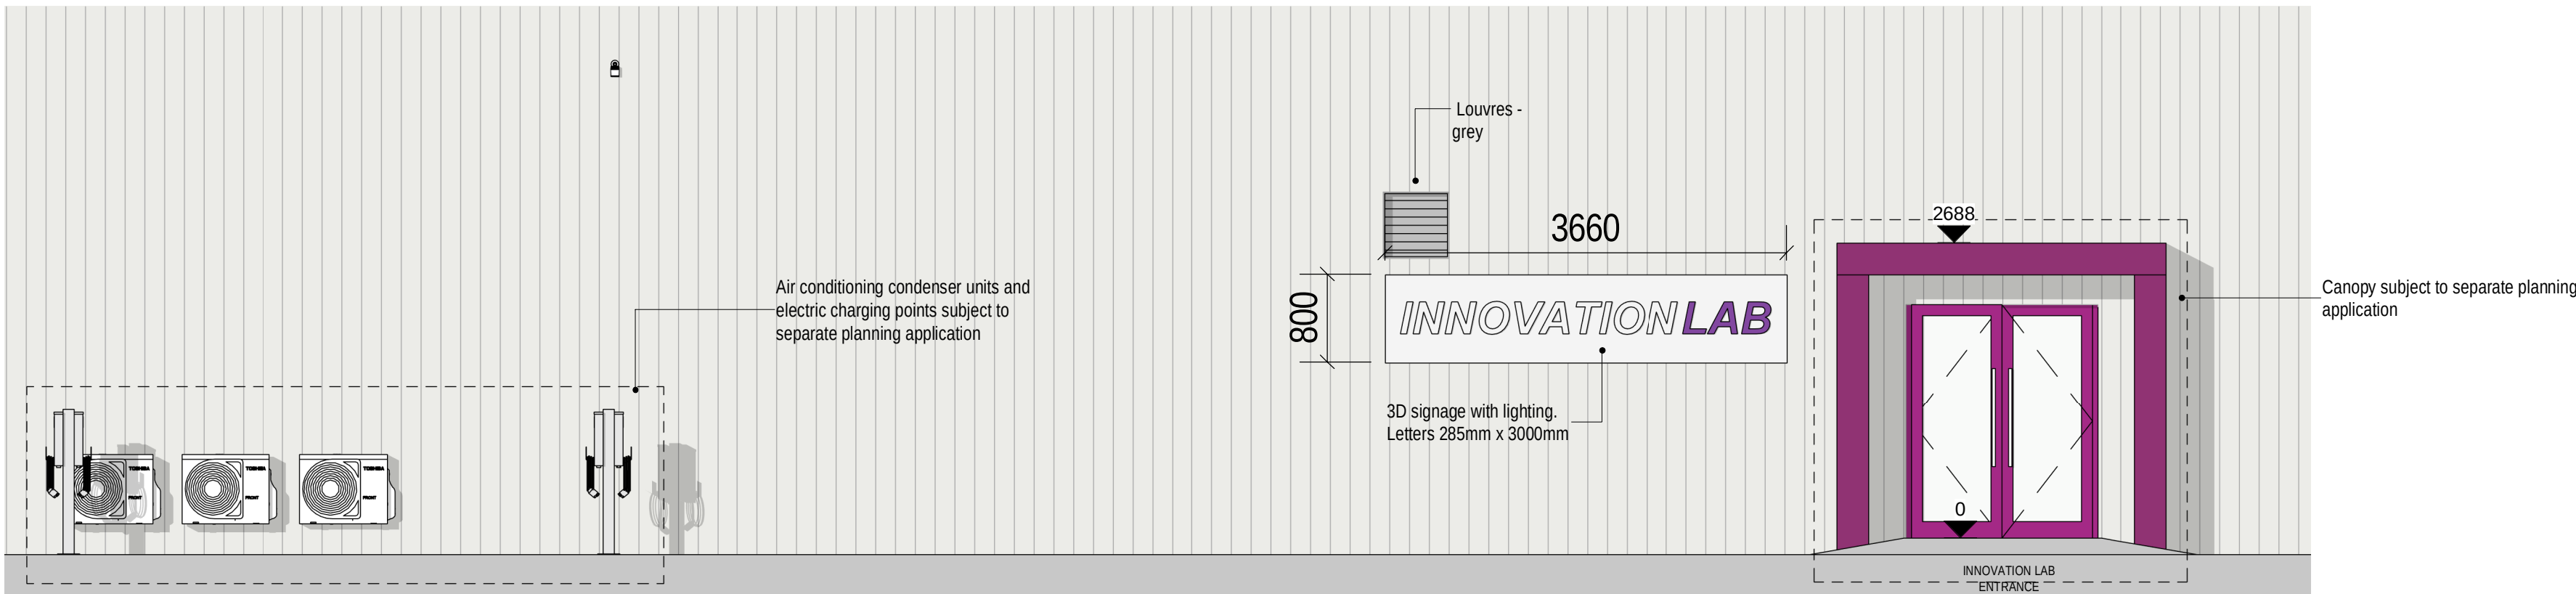

Canopy Elevation 03 Signage

1 : 50 @ A1

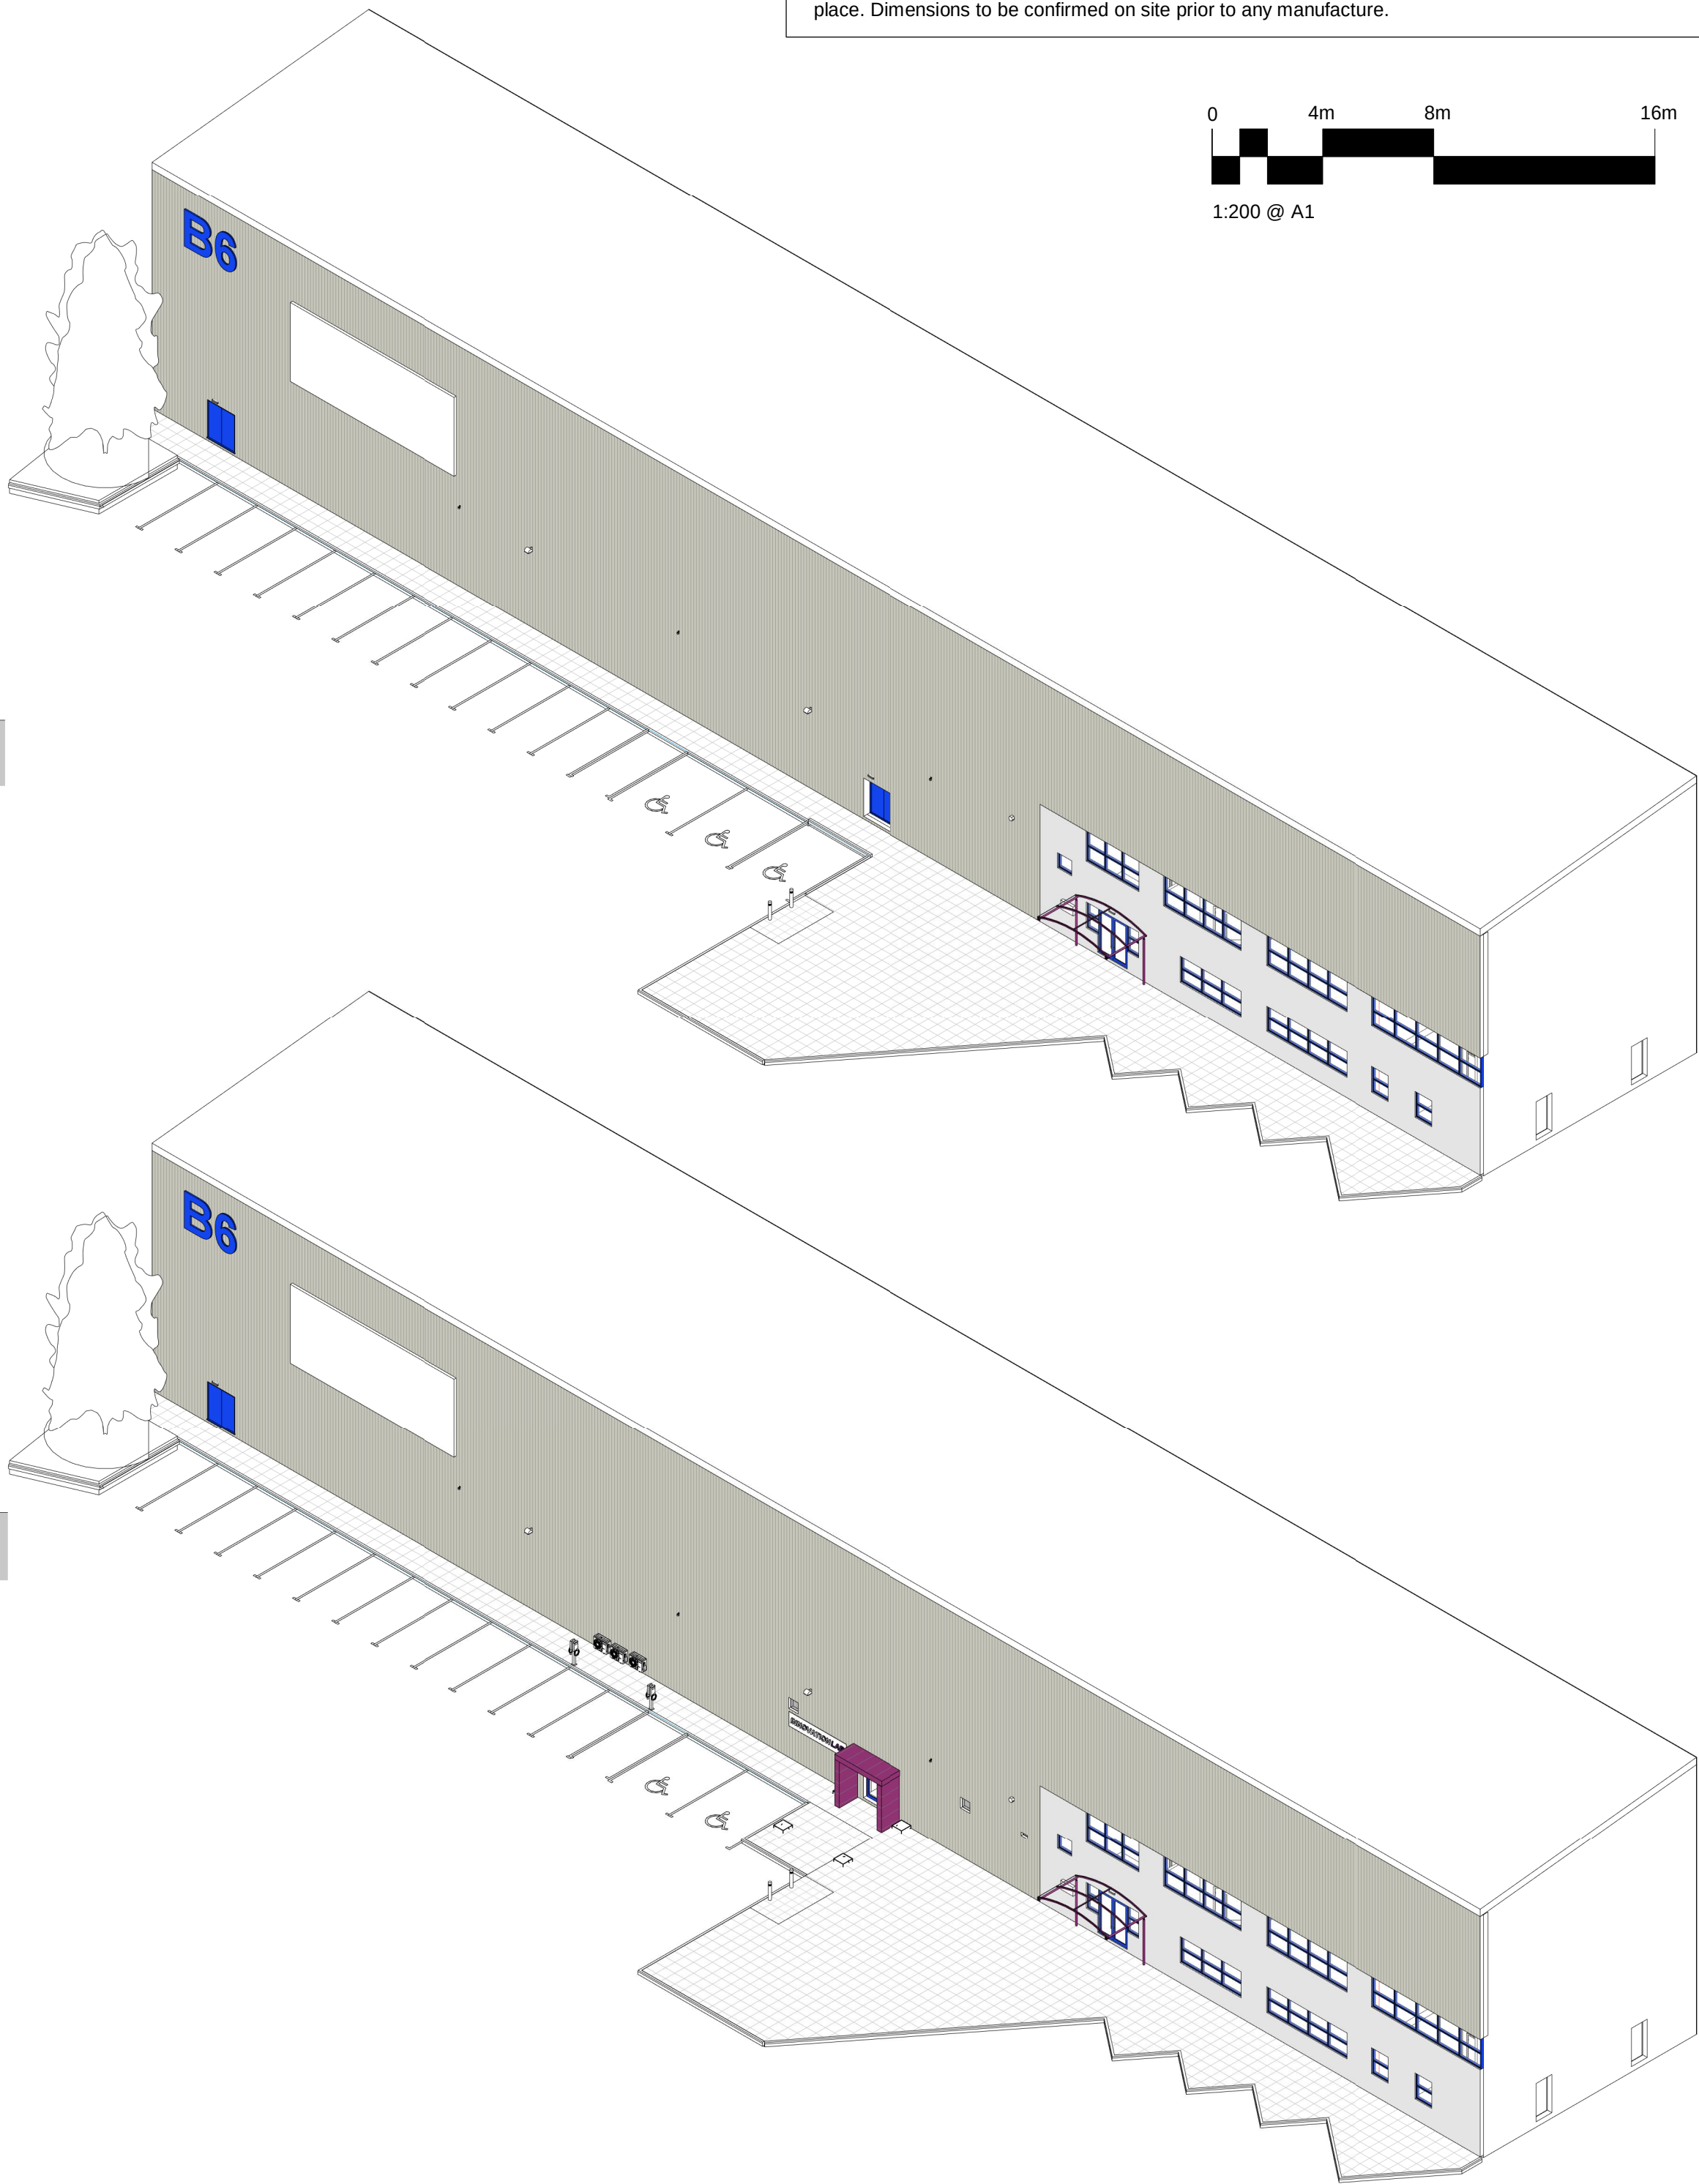

Note: Existing brickwork and cladding pattern are indicative

P1	Issued for comment and approval	03-01-23	SS	TF
PLANNING				
Revision	Description	Date	Drawn	Checked
Halliday Meecham Architects Limited				
111 Piccadilly Manchester M1 2HY +44 (0)161 661 5566				
4 Devonshire Street London W1W 5DT +44 (0)203 440 5175				
hma@hallidaymeecham.com www.hallidaymeecham.com				
				
Client:	Macfarlane Packaging			
Project:	Macfarlane Packaging Heywood			
Phase/Location:	Heywood, OL10 2TS			
Drawing:	Main Elevation as Existing and Proposed for Signage			
Scale @ A1	Scale @ A3	Date:	Drawn:	Checked:
1:200	1:400	26-08-22	SHB	TF
Drawing Ref.		Job No.	Drawing No.	
		5507	0211	
5507-HMA-MP-ZZ-DR-A-0211				Revision P1