
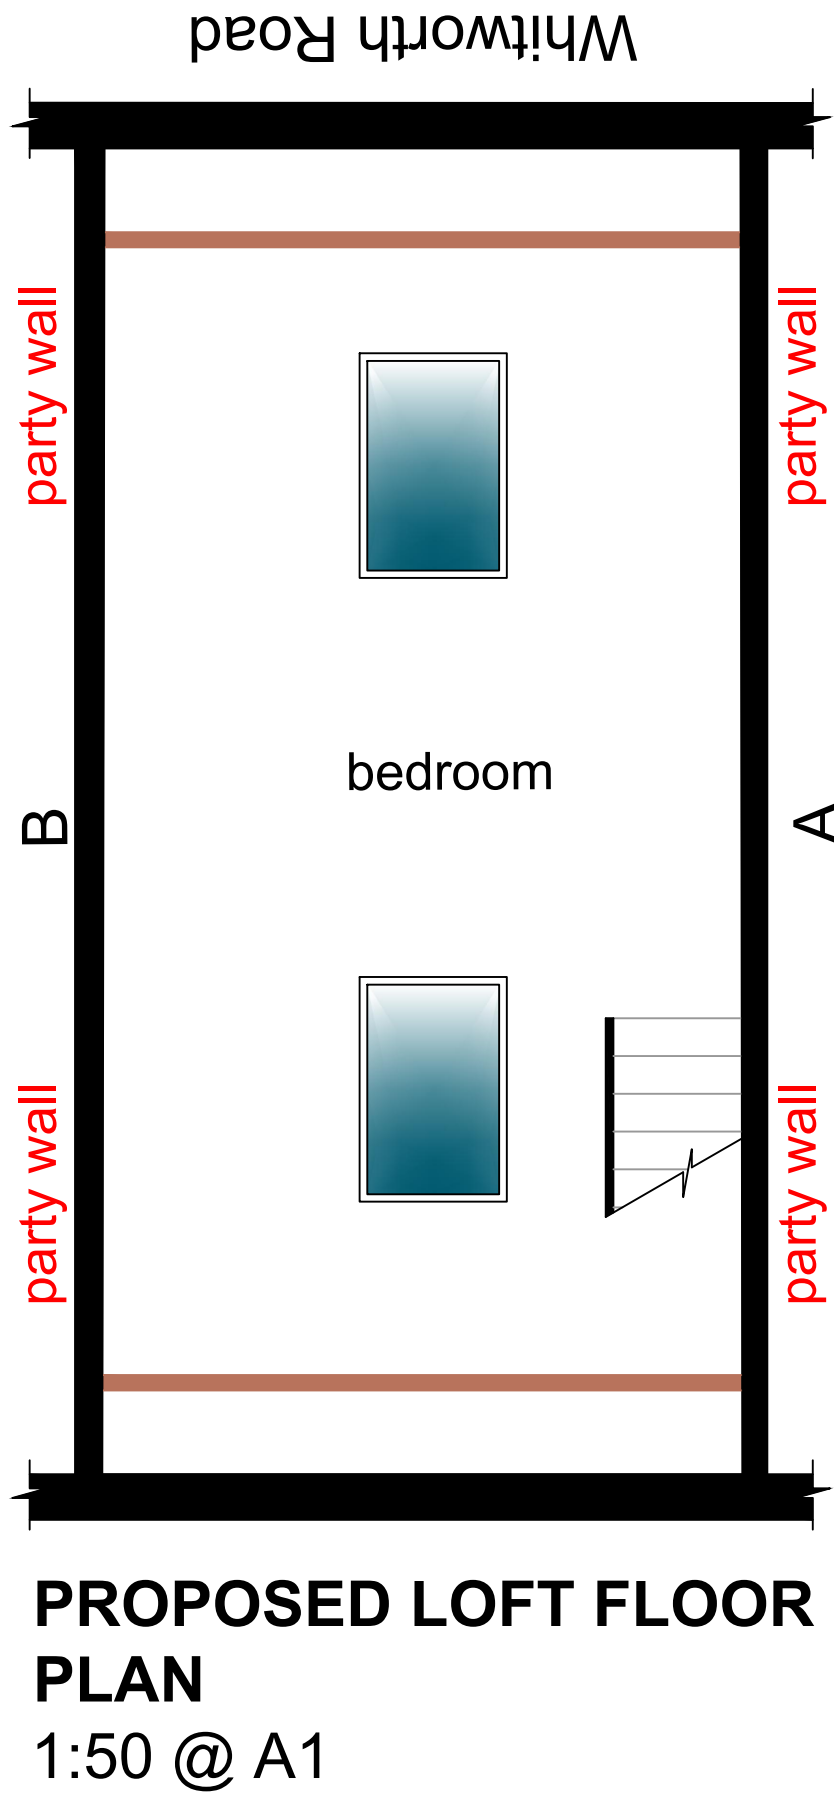
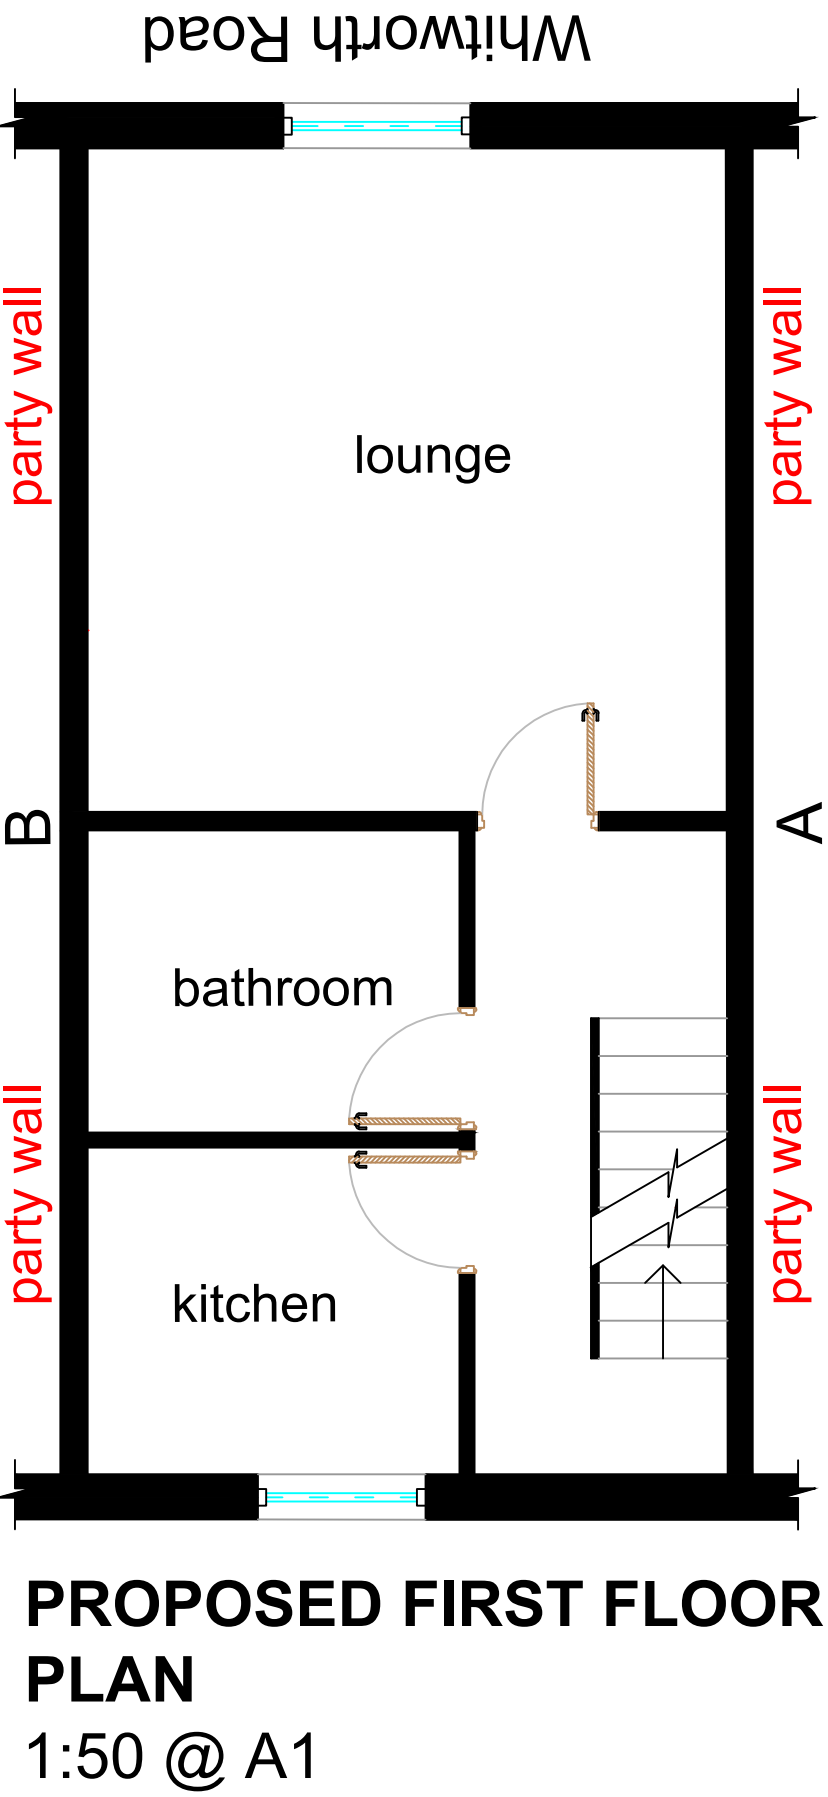
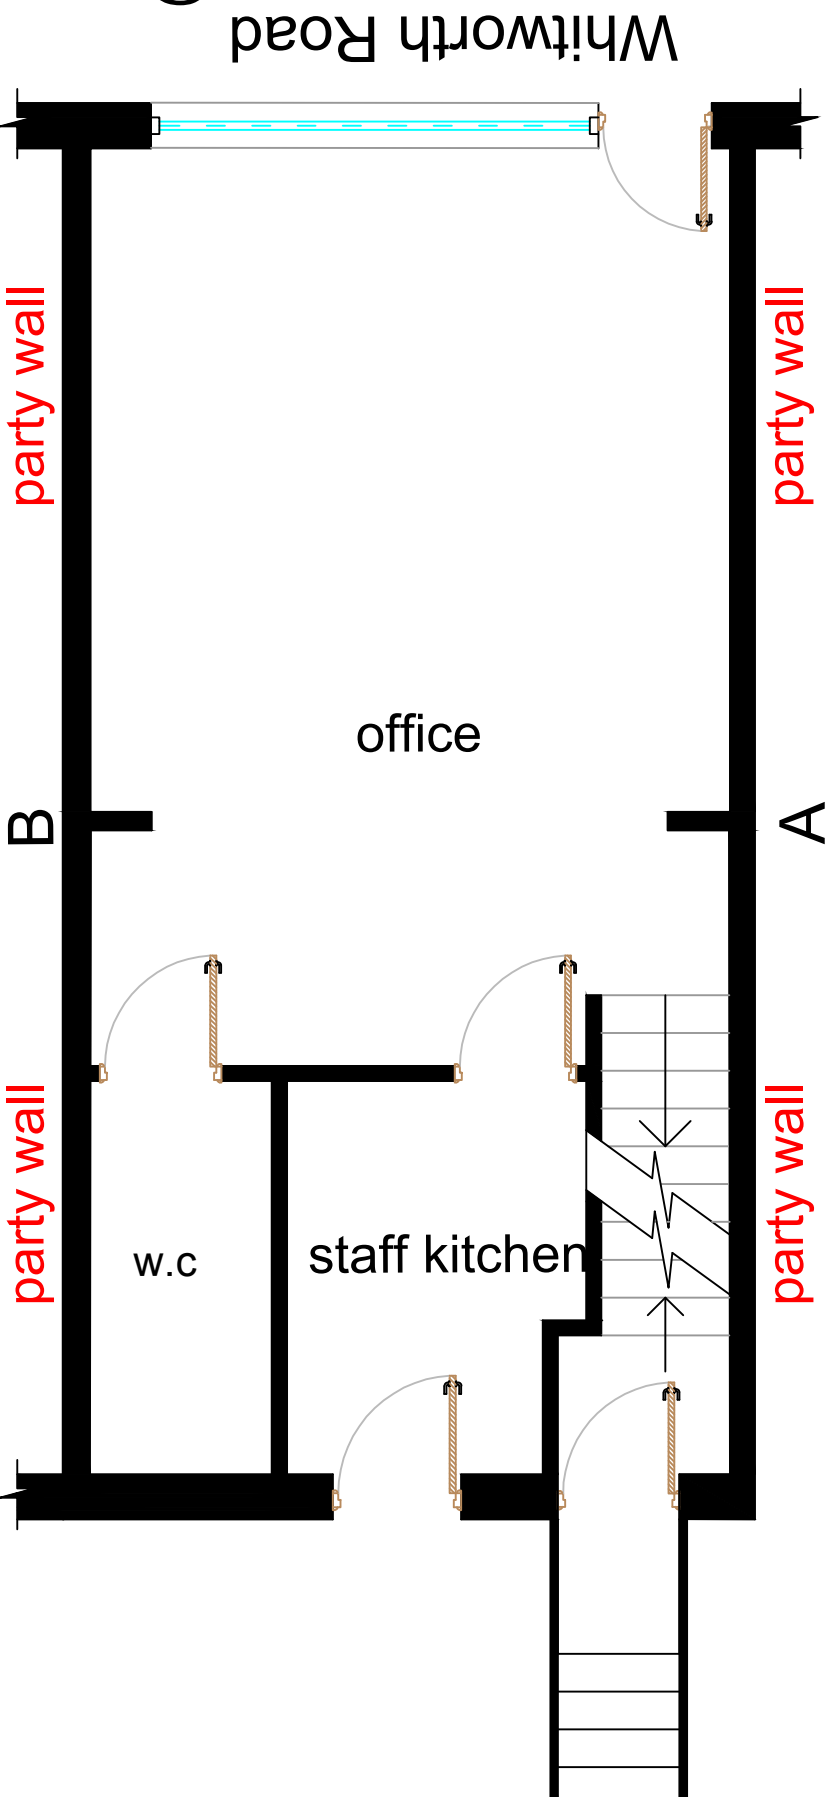
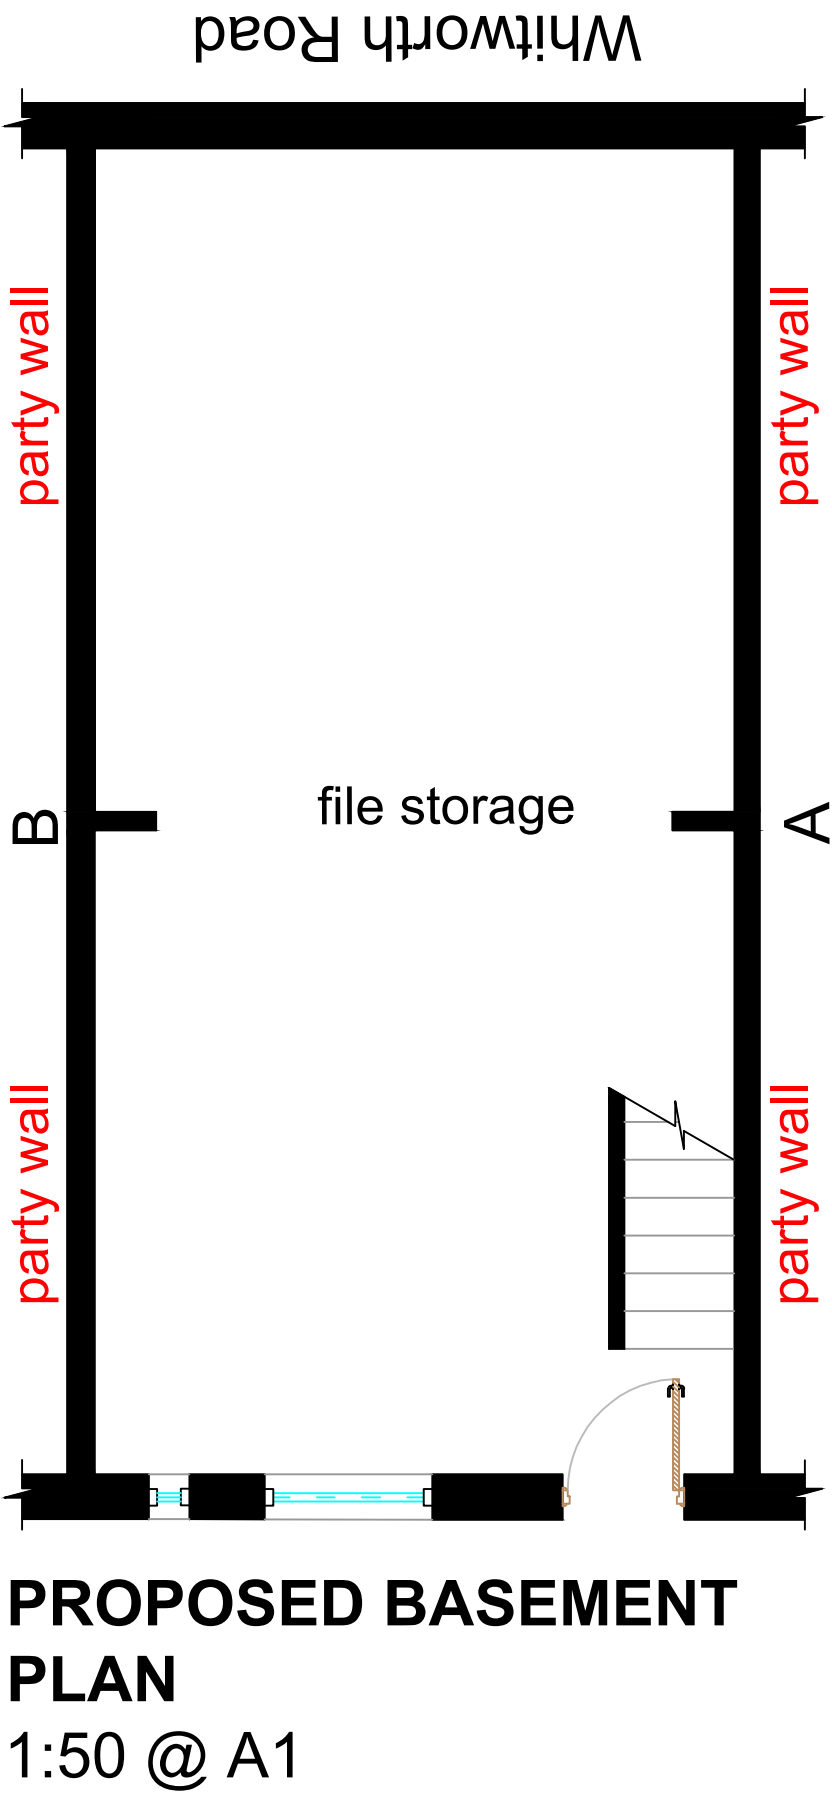
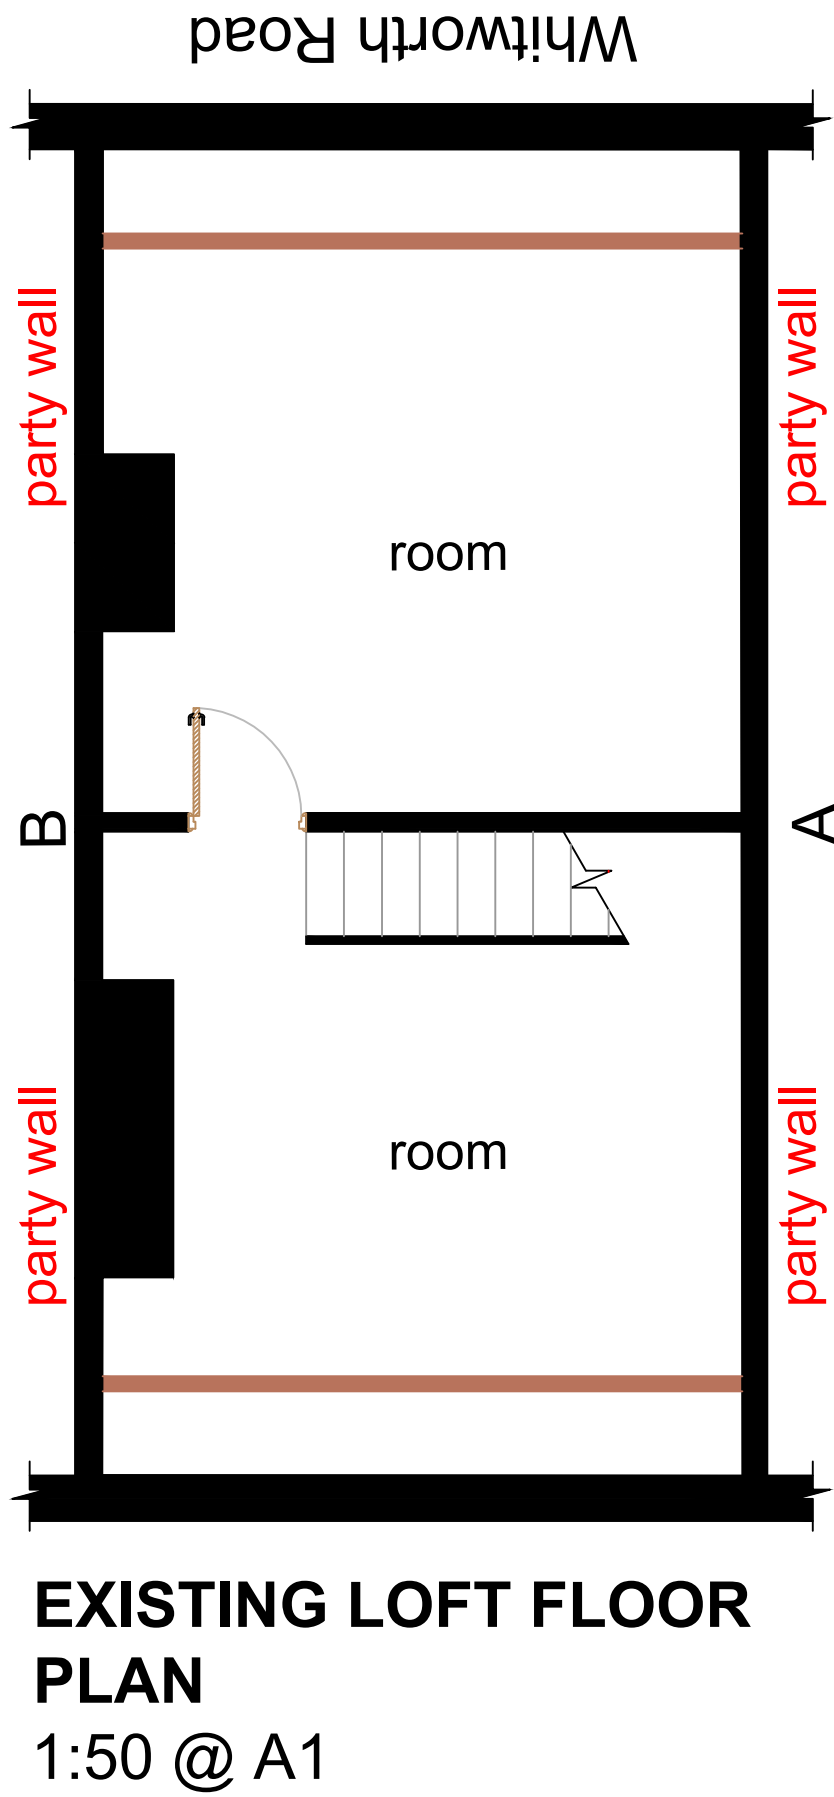
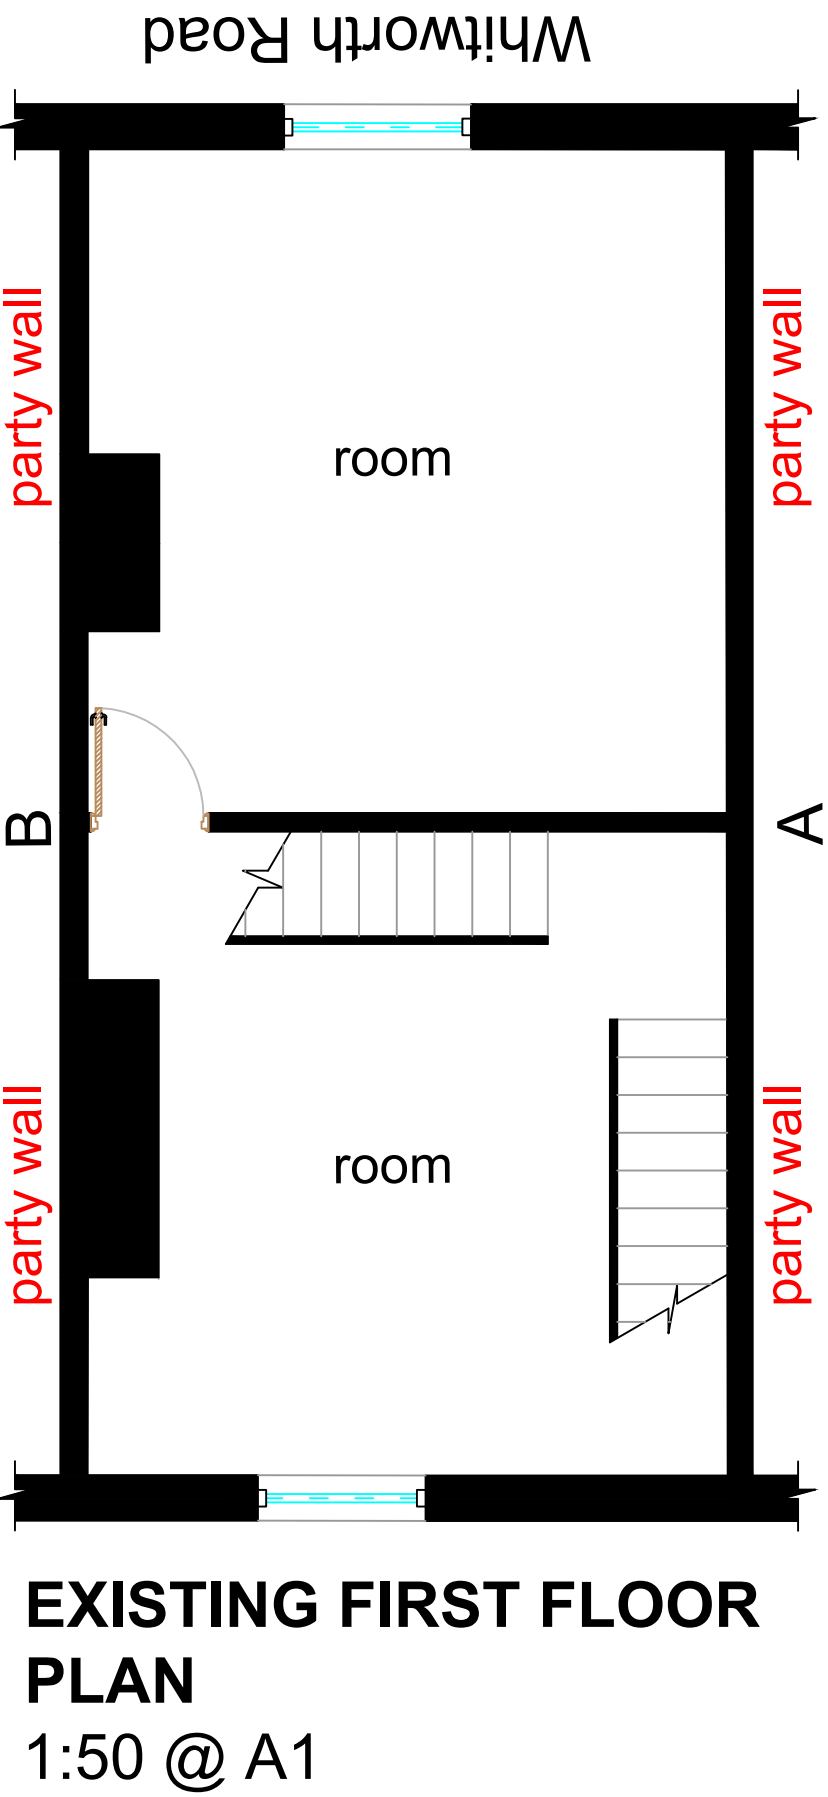
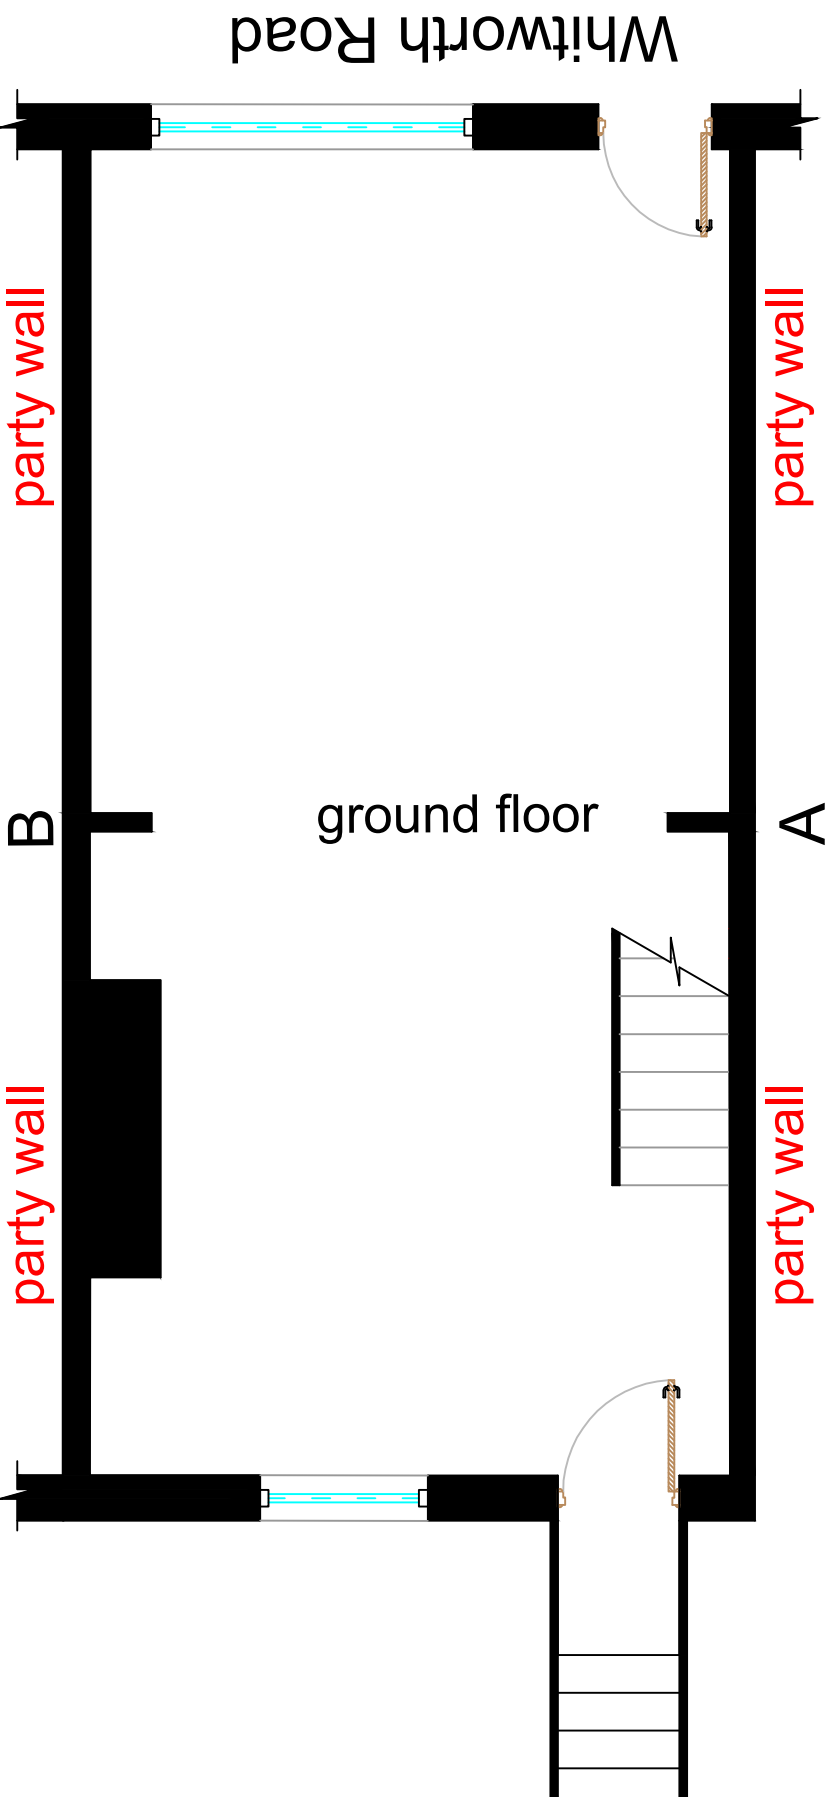


NOTE TO ALL CONTRACTORS: DO NOT SCALE FROM THIS DRAWING

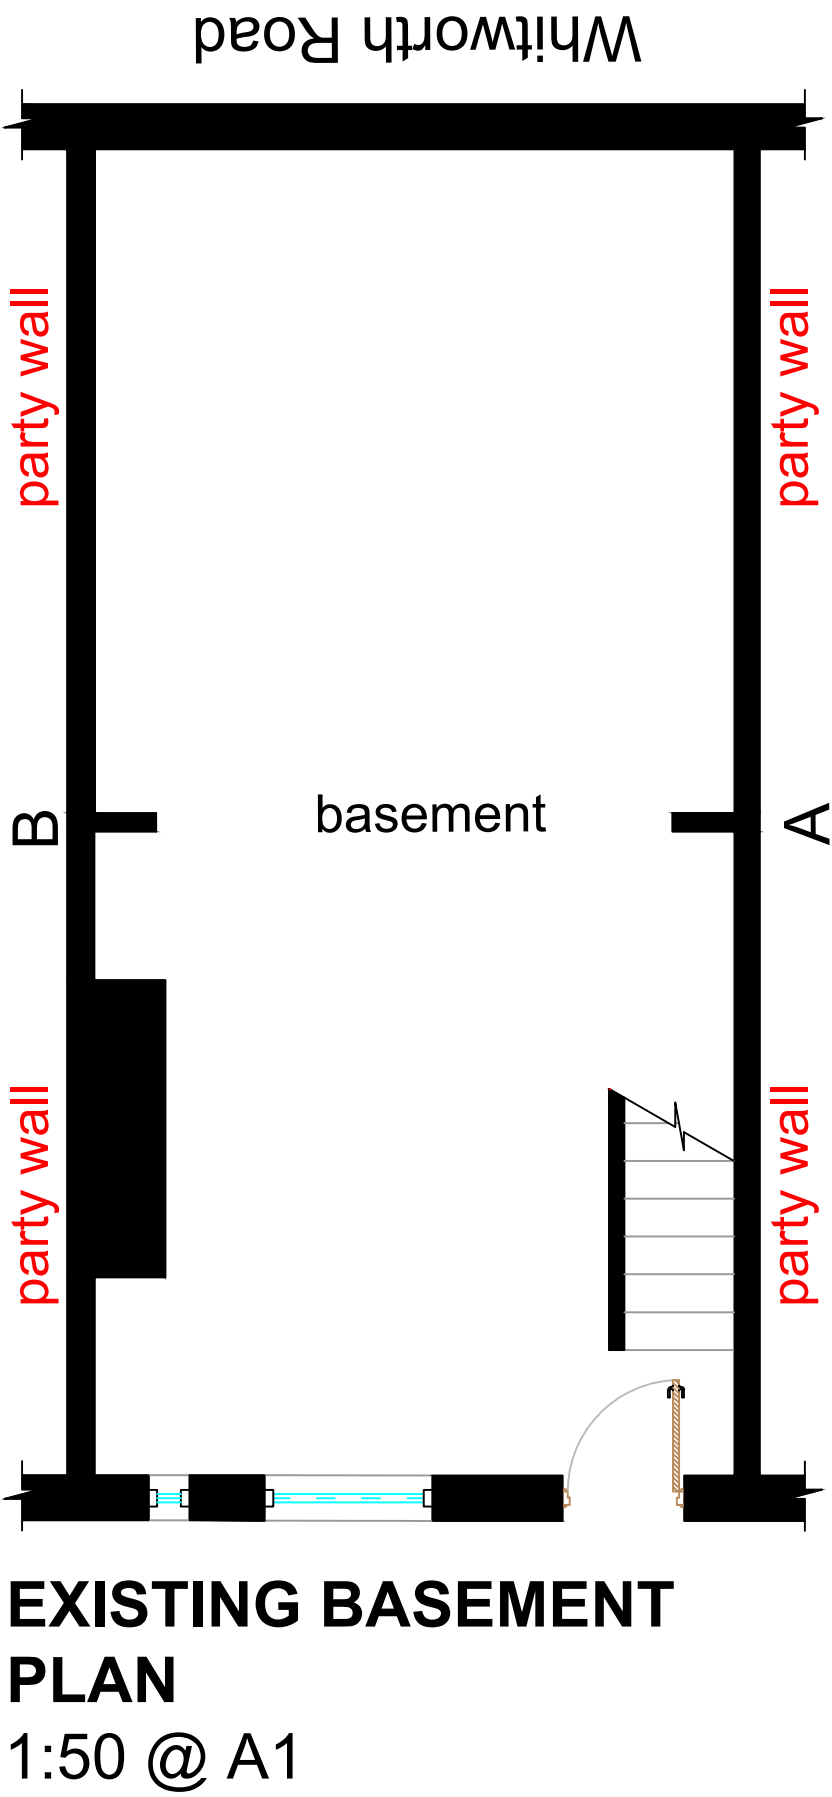

www.nufitdesign.com

RIBA STAGE 2 ☐ RIBA STAGE 3 ☐ RIBA STAGE 4 ☐

ADDRESS

35 whitworth road, OL12 0RA

PROJECT

change of use

REV. REVISION DETAILS