


25 Hurstead Road
Milnrow
Rochdale
OL16 3JS

OS MasterMap 1250/2500/10000 scale
Tuesday, April 2, 2024, ID: MDP-01157750
www.malcolmhughes.co.uk

1:250 scale print at A4, Centre: 392957 E, 412883 N

©Crown Copyright Ordnance Survey. Licence no.
100019980

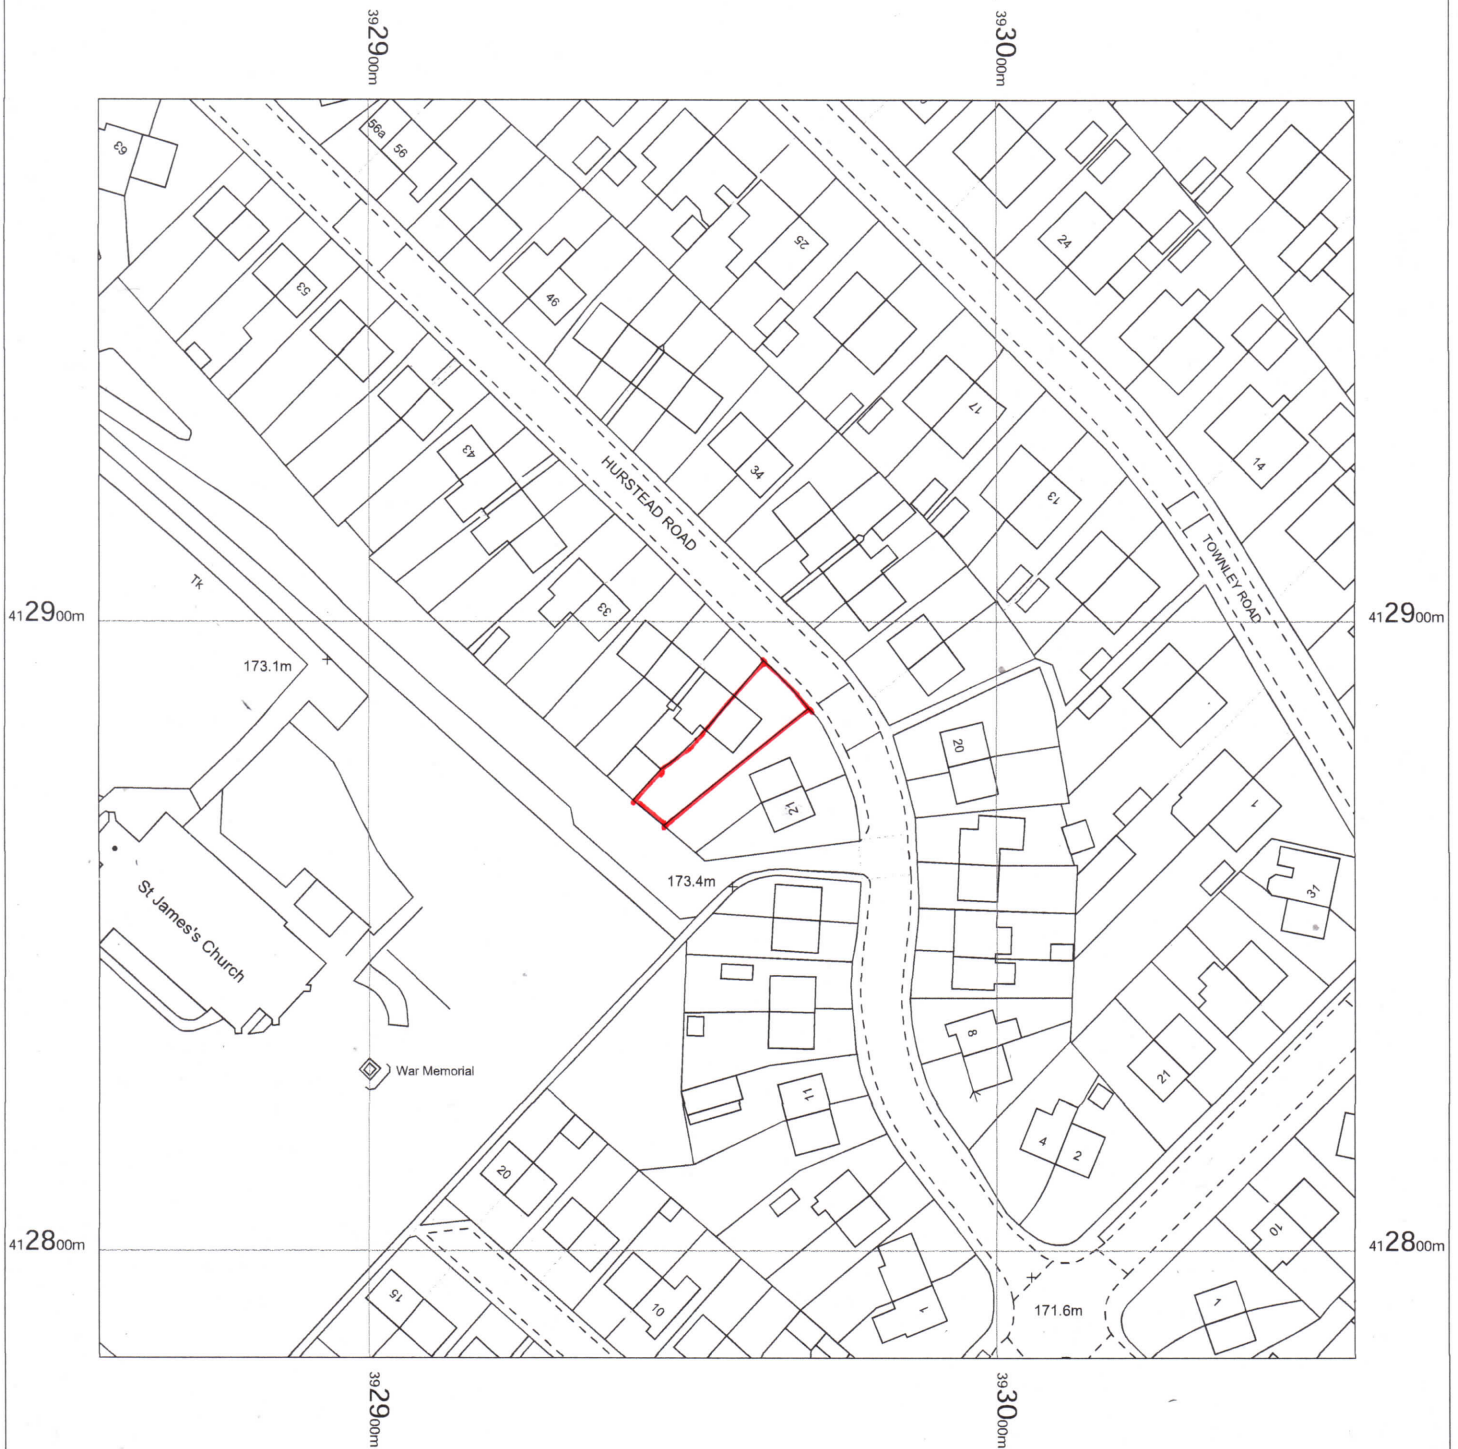

**MALCOLM
HUGHES**
CHARTERED
LAND SURVEYORS