
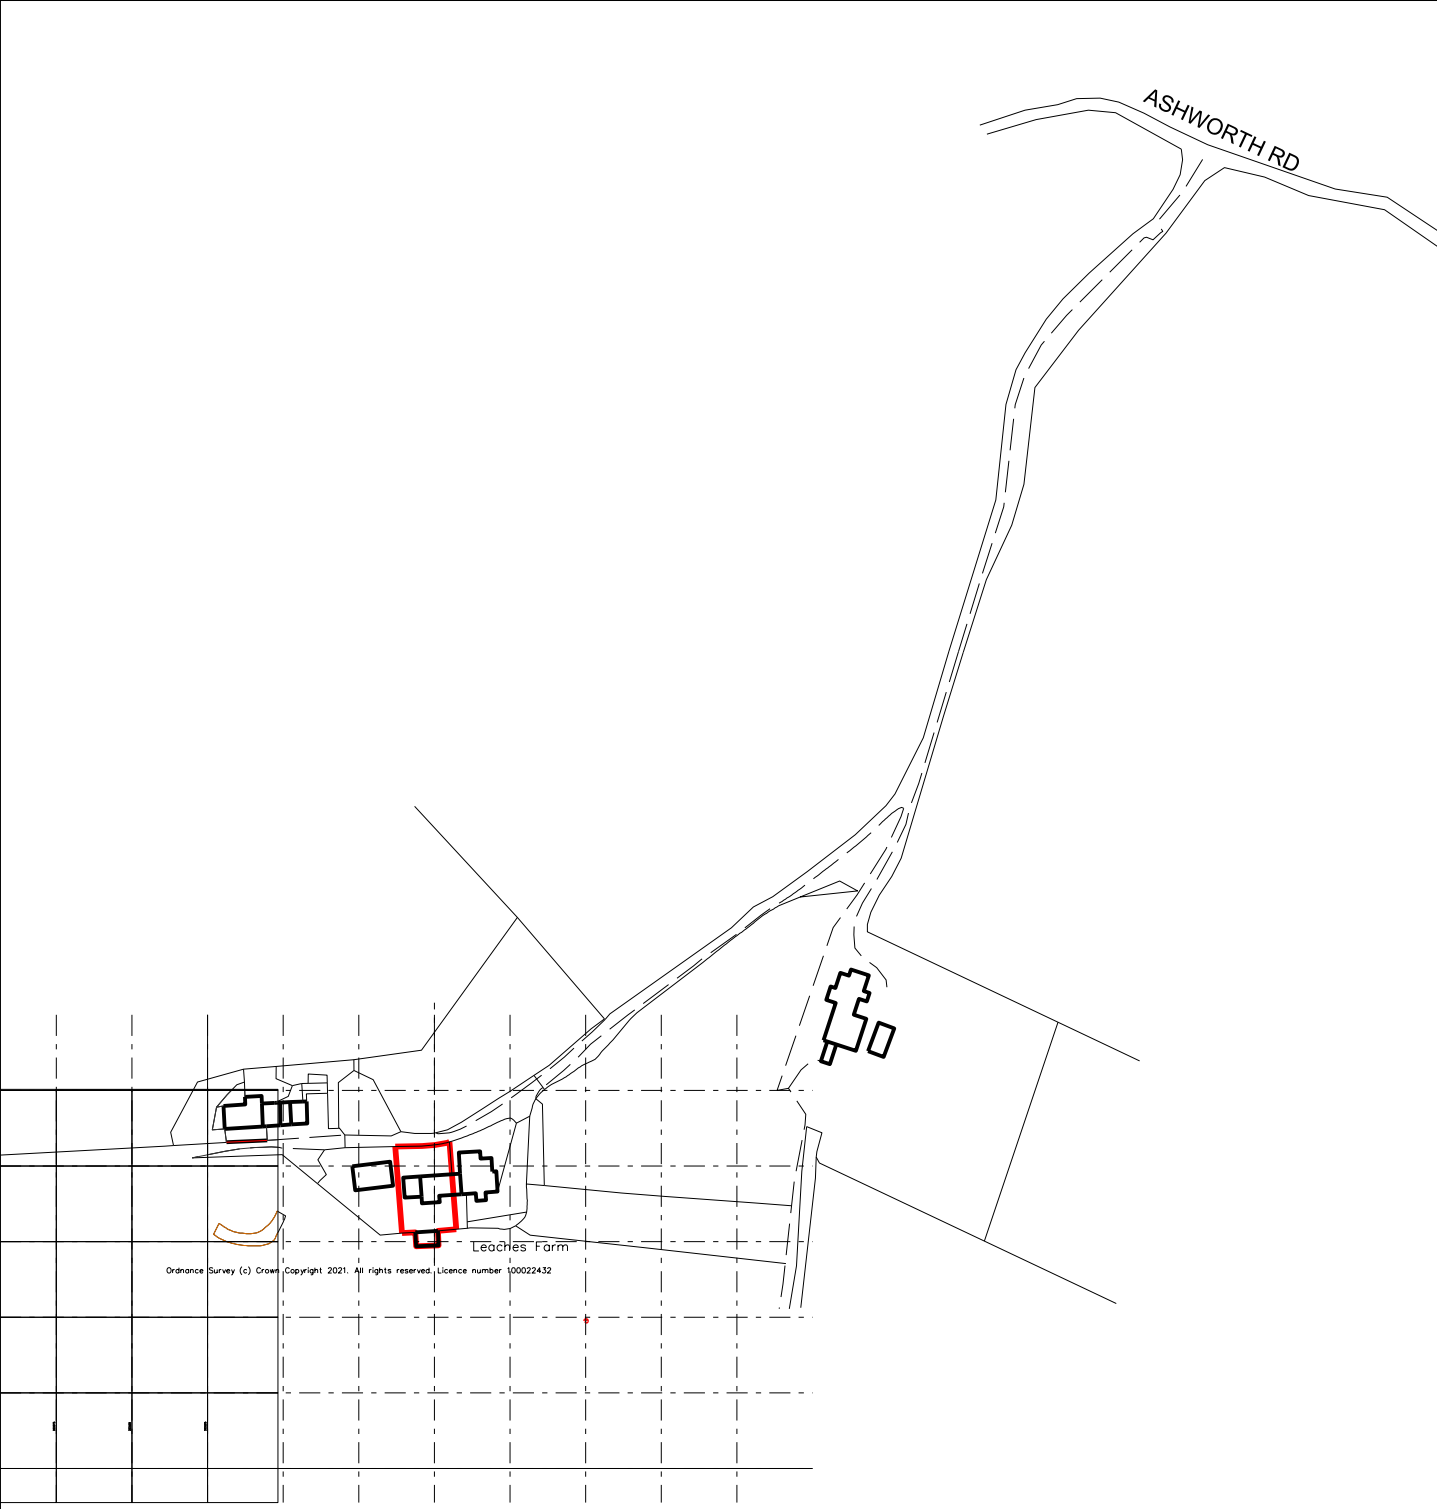


THIS DRAWING IS PROTECTED BY COPYRIGHT AND MUST NOT BE COPIED OR REPRODUCED WITHOUT THE WRITTEN CONSENT OF HAWTHORN ESTATES LIMITED.

ALL DIMENSIONS AND SIZES TO BE CHECKED ON SITE. NORTH POINTS SHOWN ARE INDICATIVE. ©

SITE SPECIFIC HAZARDS

IN ACCORDANCE WITH THE REQUIREMENTS OF THE CDM REGULATIONS 2015 THE FOLLOWING SIGNIFICANT RESIDUAL HAZARDS HAVE NOT BEEN DESIGNED OUT OF THIS PROJECT AND MUST BE TAKEN INTO CONSIDERATION BY CONTRACTORS PLANNING TO UNDERTAKE THE WORKS SHOWN ON THIS DRAWING:

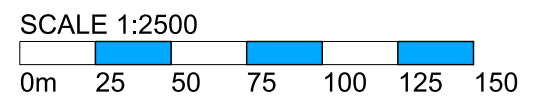

PD EXTENSION APPLICATION BOUNDARY

REV. A	250227	UPDATED	RSL
REV.	DATE	NOTES	INIT.

CLIENT / PROJECT
**MR JOHN SMITH
LOWER LEECHES
ASHWORTH RD, ROCHDALE
OL11 5UN**

DRAWING TITLE
LOCATION PLAN

STATUS **PERMITTED DEVELOPMENT APPLICATION**

DATE	DRAWN	SCALE @ A4
FEB 25	RSL	1:1250

PROJECT NUMBER	PLAN / BUILD	TYPE	NUMBER	REVISION LETTER
----------------	--------------	------	--------	-----------------

DRAWING NO.	106	PLN	L	10	A
-------------	-----	-----	---	----	---

Site Location Plans	L	GA Plans	P	Elevations	E
Sections	S	Details	D	Prefix: Colour	C

HAWTHORN DESIGN PARTNERSHIP

HAWTHORN ESTATES LTD
LUMB, ROSSENDALE, BB4 9ND
T. 08453 900 444

E. design@hawthorn-estates.co.uk
www.hawthorn-estates.co.uk



Ordnance Survey (c) Crown Copyright 2021. All rights reserved. Licence number 100022432

Int 2021. All rights reserved. Licence number 100022432