


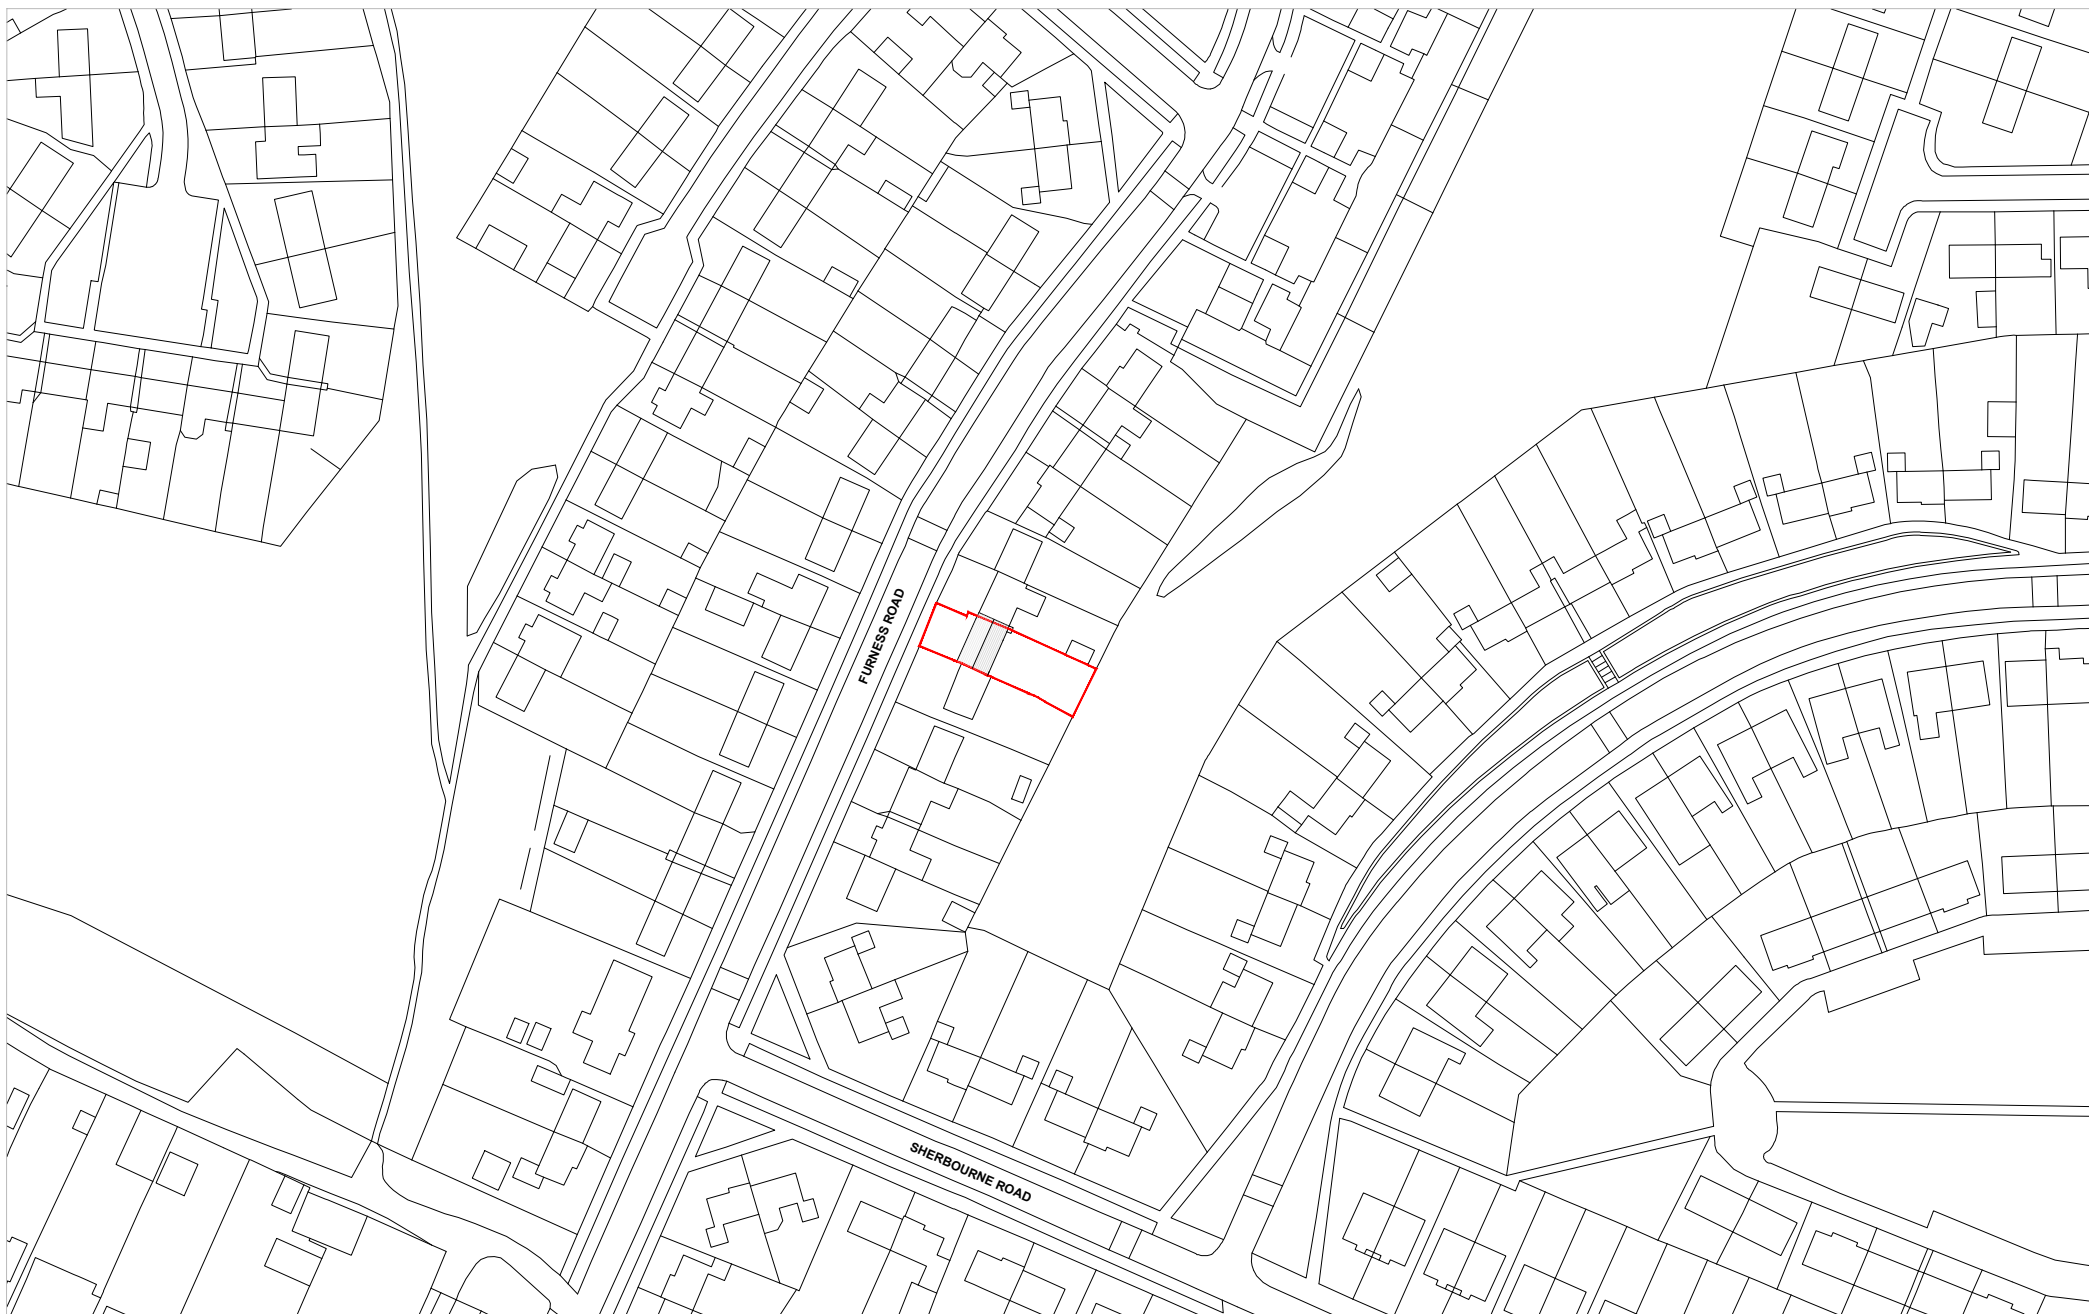

PROPOSED TWO STOREY REAR EXTENSION

22A FURNESS ROAD, MIDDLETON, M24 6EG

LOCATION PLAN - SCALE: 1:1250 @ A4



SITE APPLICATION AREA
233m² / 0.05 Acre