


All Dimensions should be checked on site.
Do not scale this drawing for fabrication.
Any drawing errors should be brought to the attention of the architect.
COPYRIGHT DaC Design

REVISIONS:	
REV: DETAILS OF REVISION	DATE

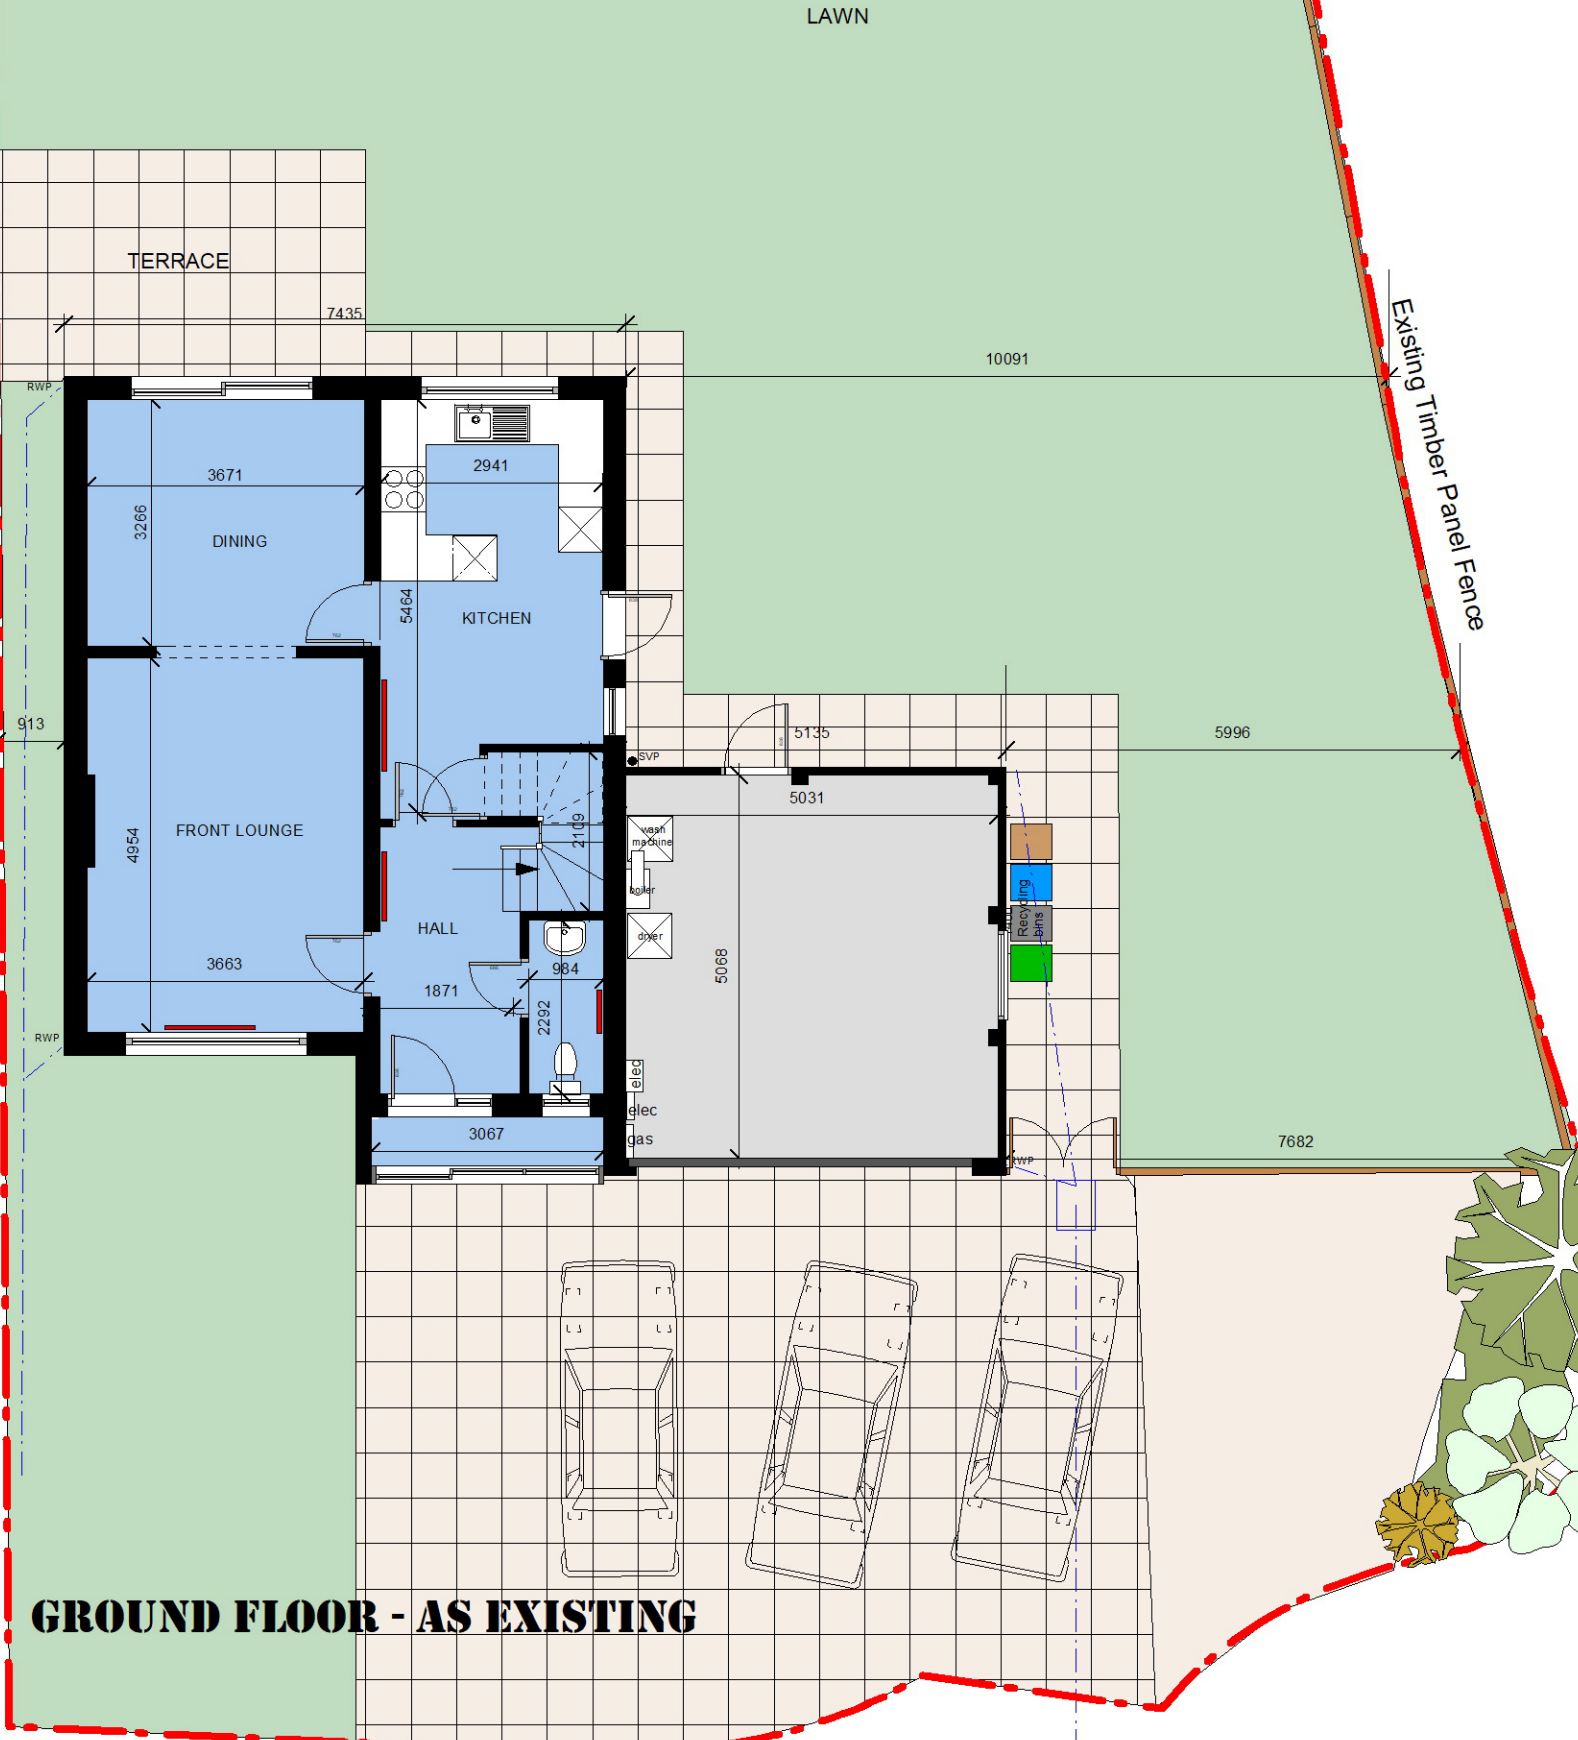

GROUND FLOOR - AS EXISTING



FIRST FLOOR - AS EXISTING

