


DO NOT SCALE FROM THIS DRAWING. USE GIVEN DIMENSIONS ONLY.
ALL DIMENSIONS ARE TO BE CHECKED ON SITE BY THE CONTRACTOR.
ANY DIMENSIONAL DISCREPANCIES TO BE REPORTED BACK TO HEALEY CONSULTING PRIOR TO PROCEEDING WITH CONSTRUCTION


GENERAL NOTES

1. All dimensions are in millimeters unless noted otherwise.
2. All levels are in metres unless noted otherwise.
3. This drawing is to be read in conjunction with all other HC drawings issued for the project, HC specifications, Architects, M&E drawings and specifications.

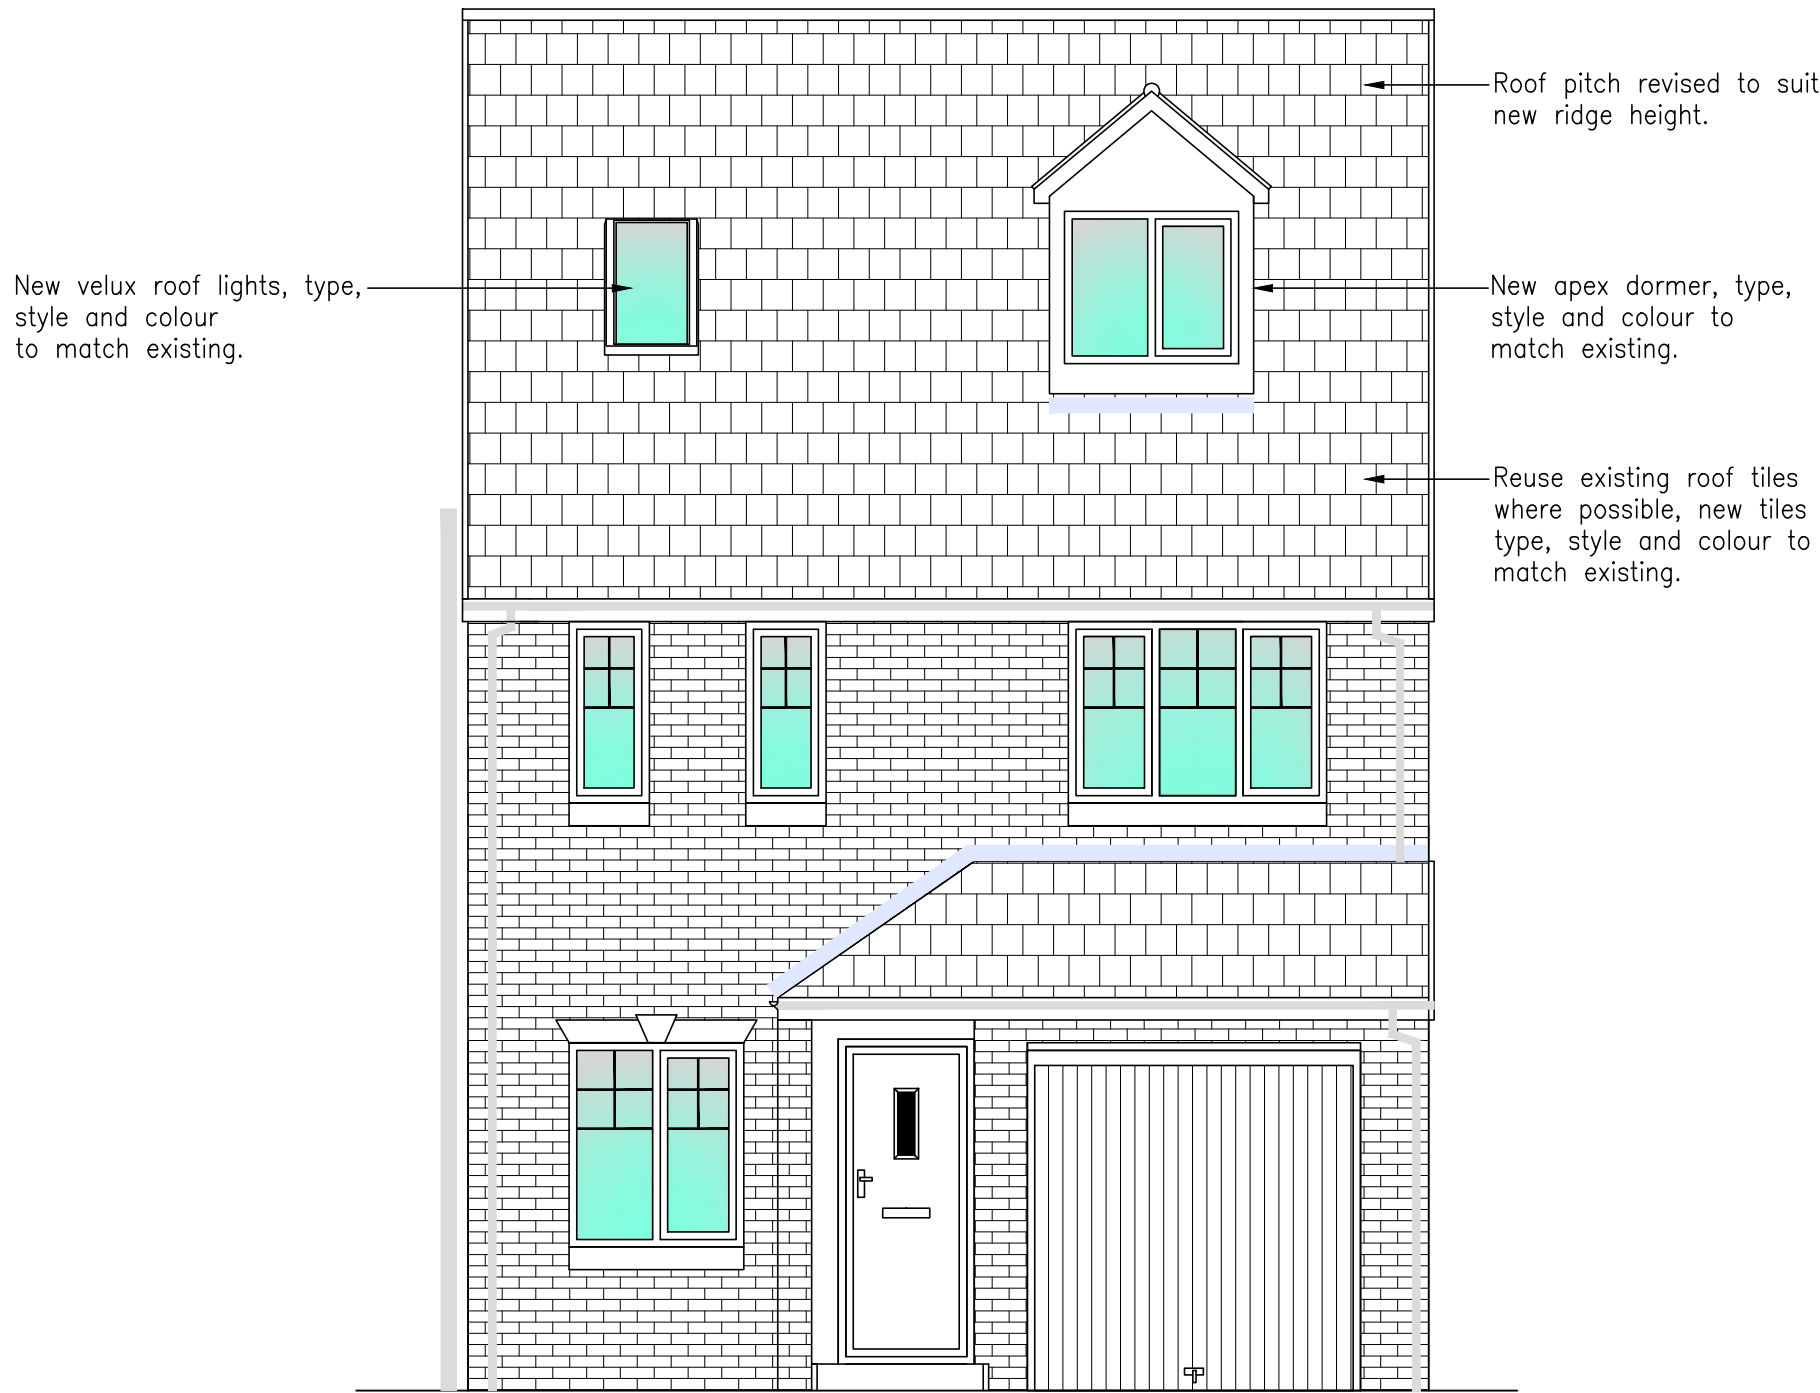


ELEVATION – PROPOSED FRONT

Scale 1:50

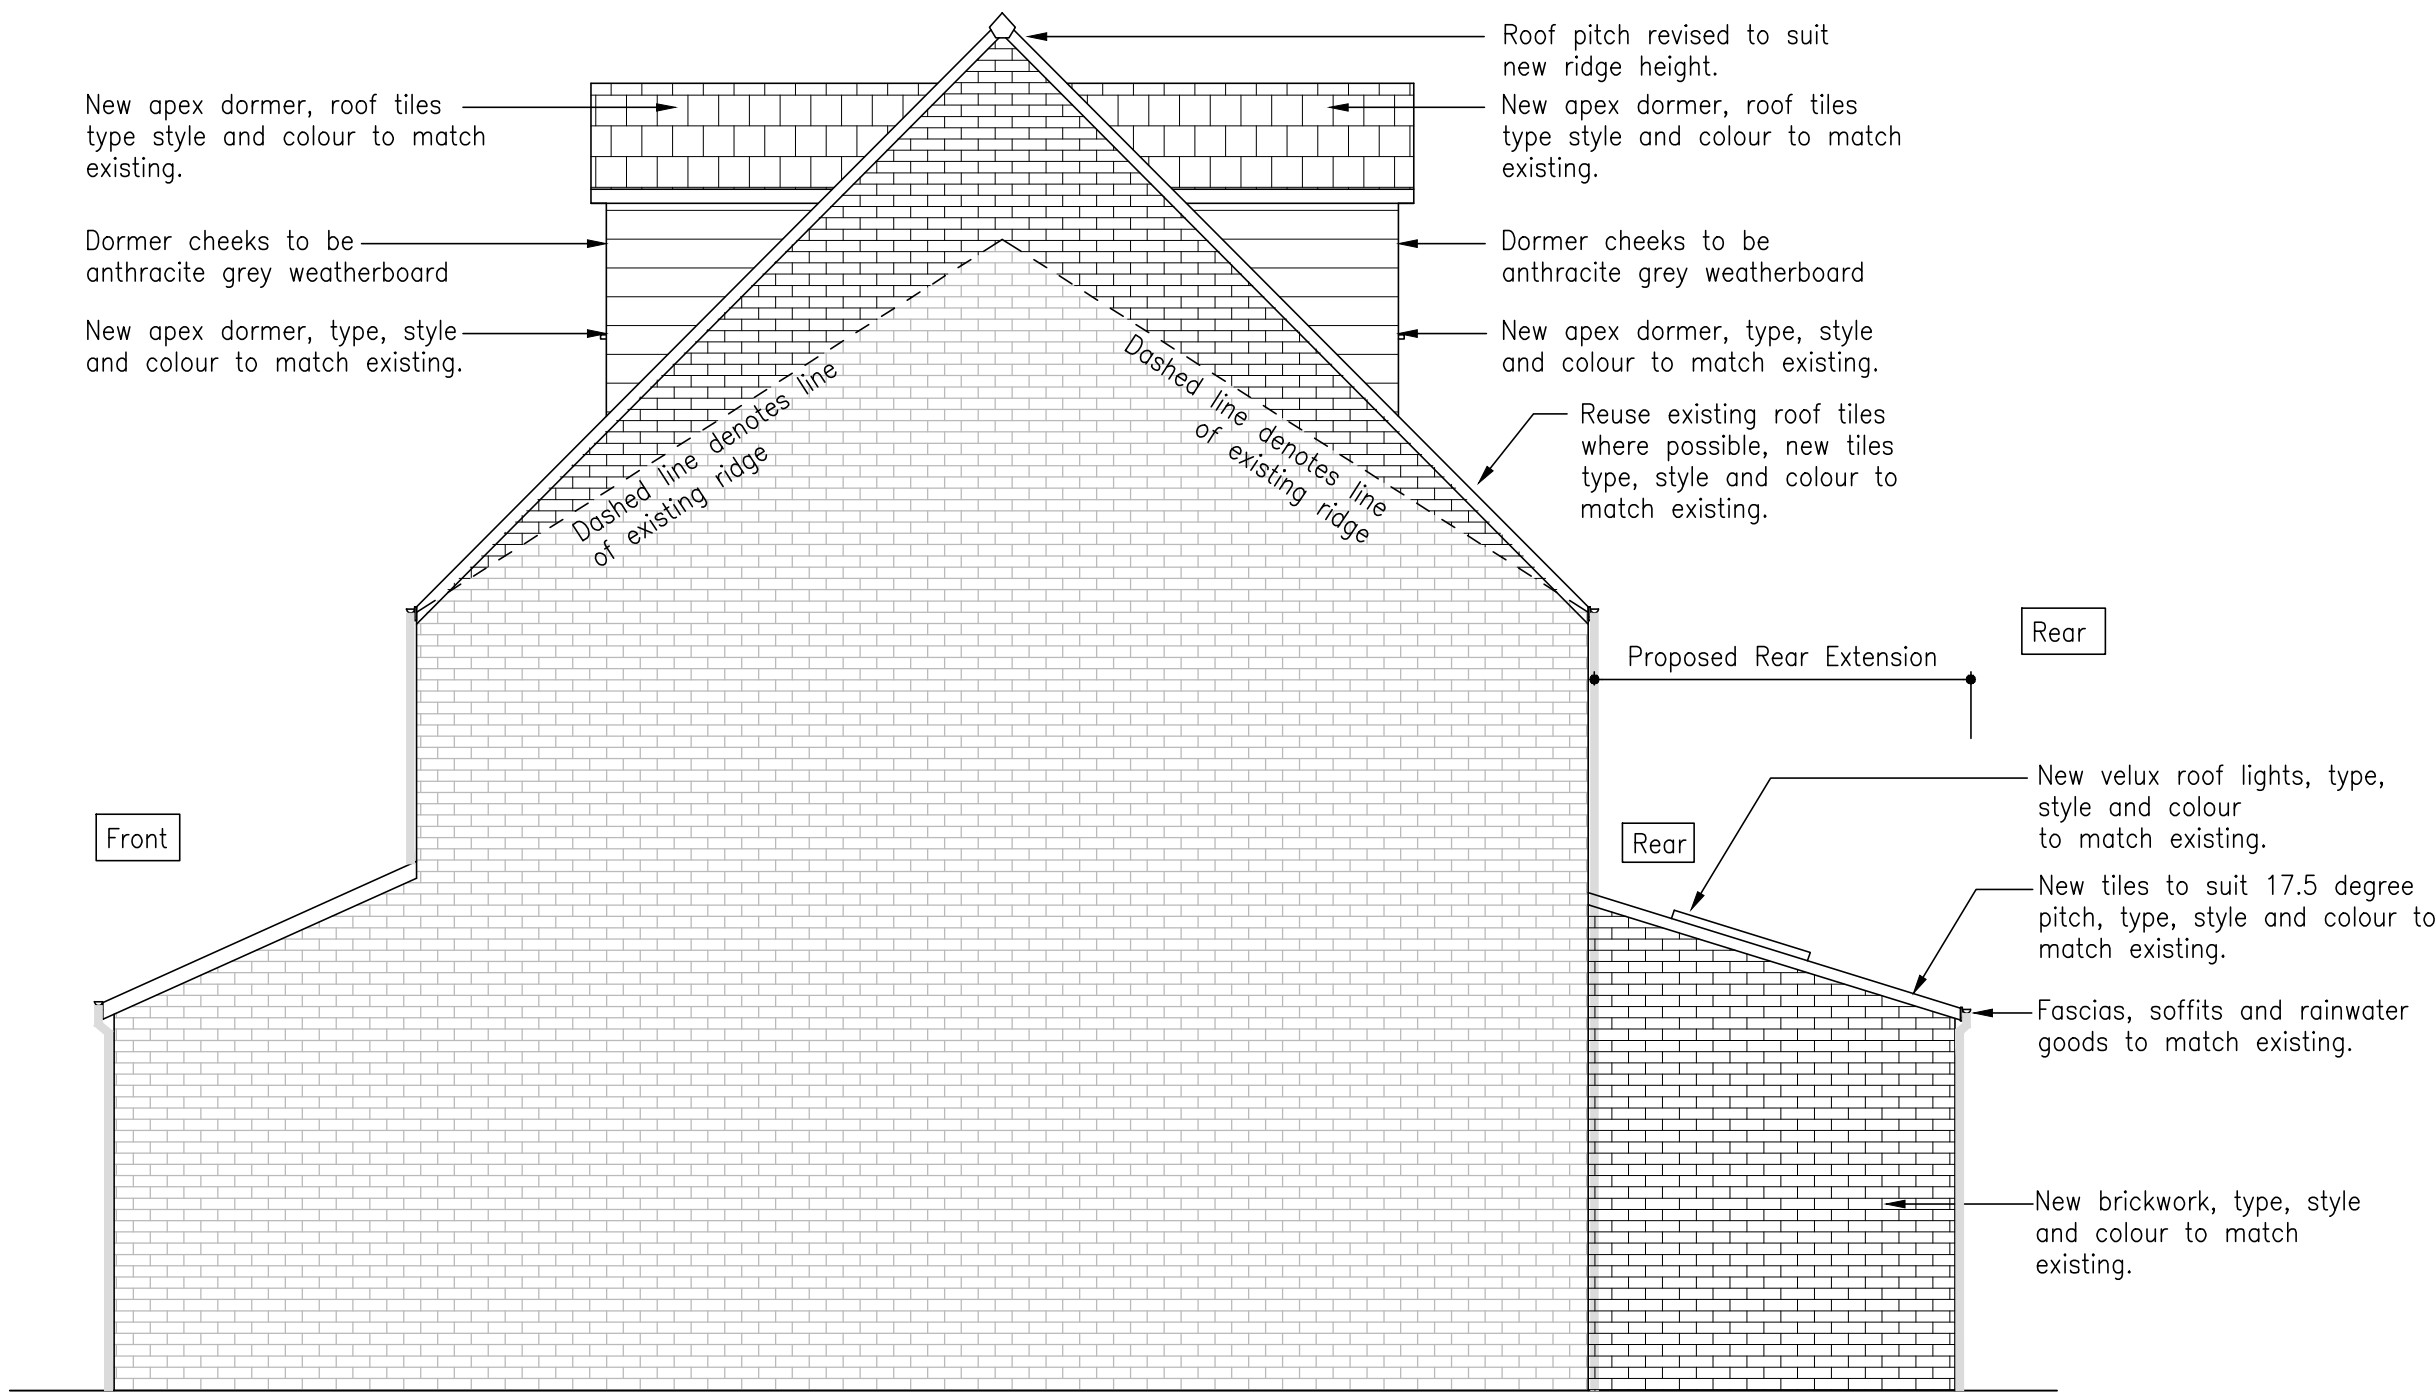


ELEVATION – PROPOSED LEFT SIDE

Scale 1:50

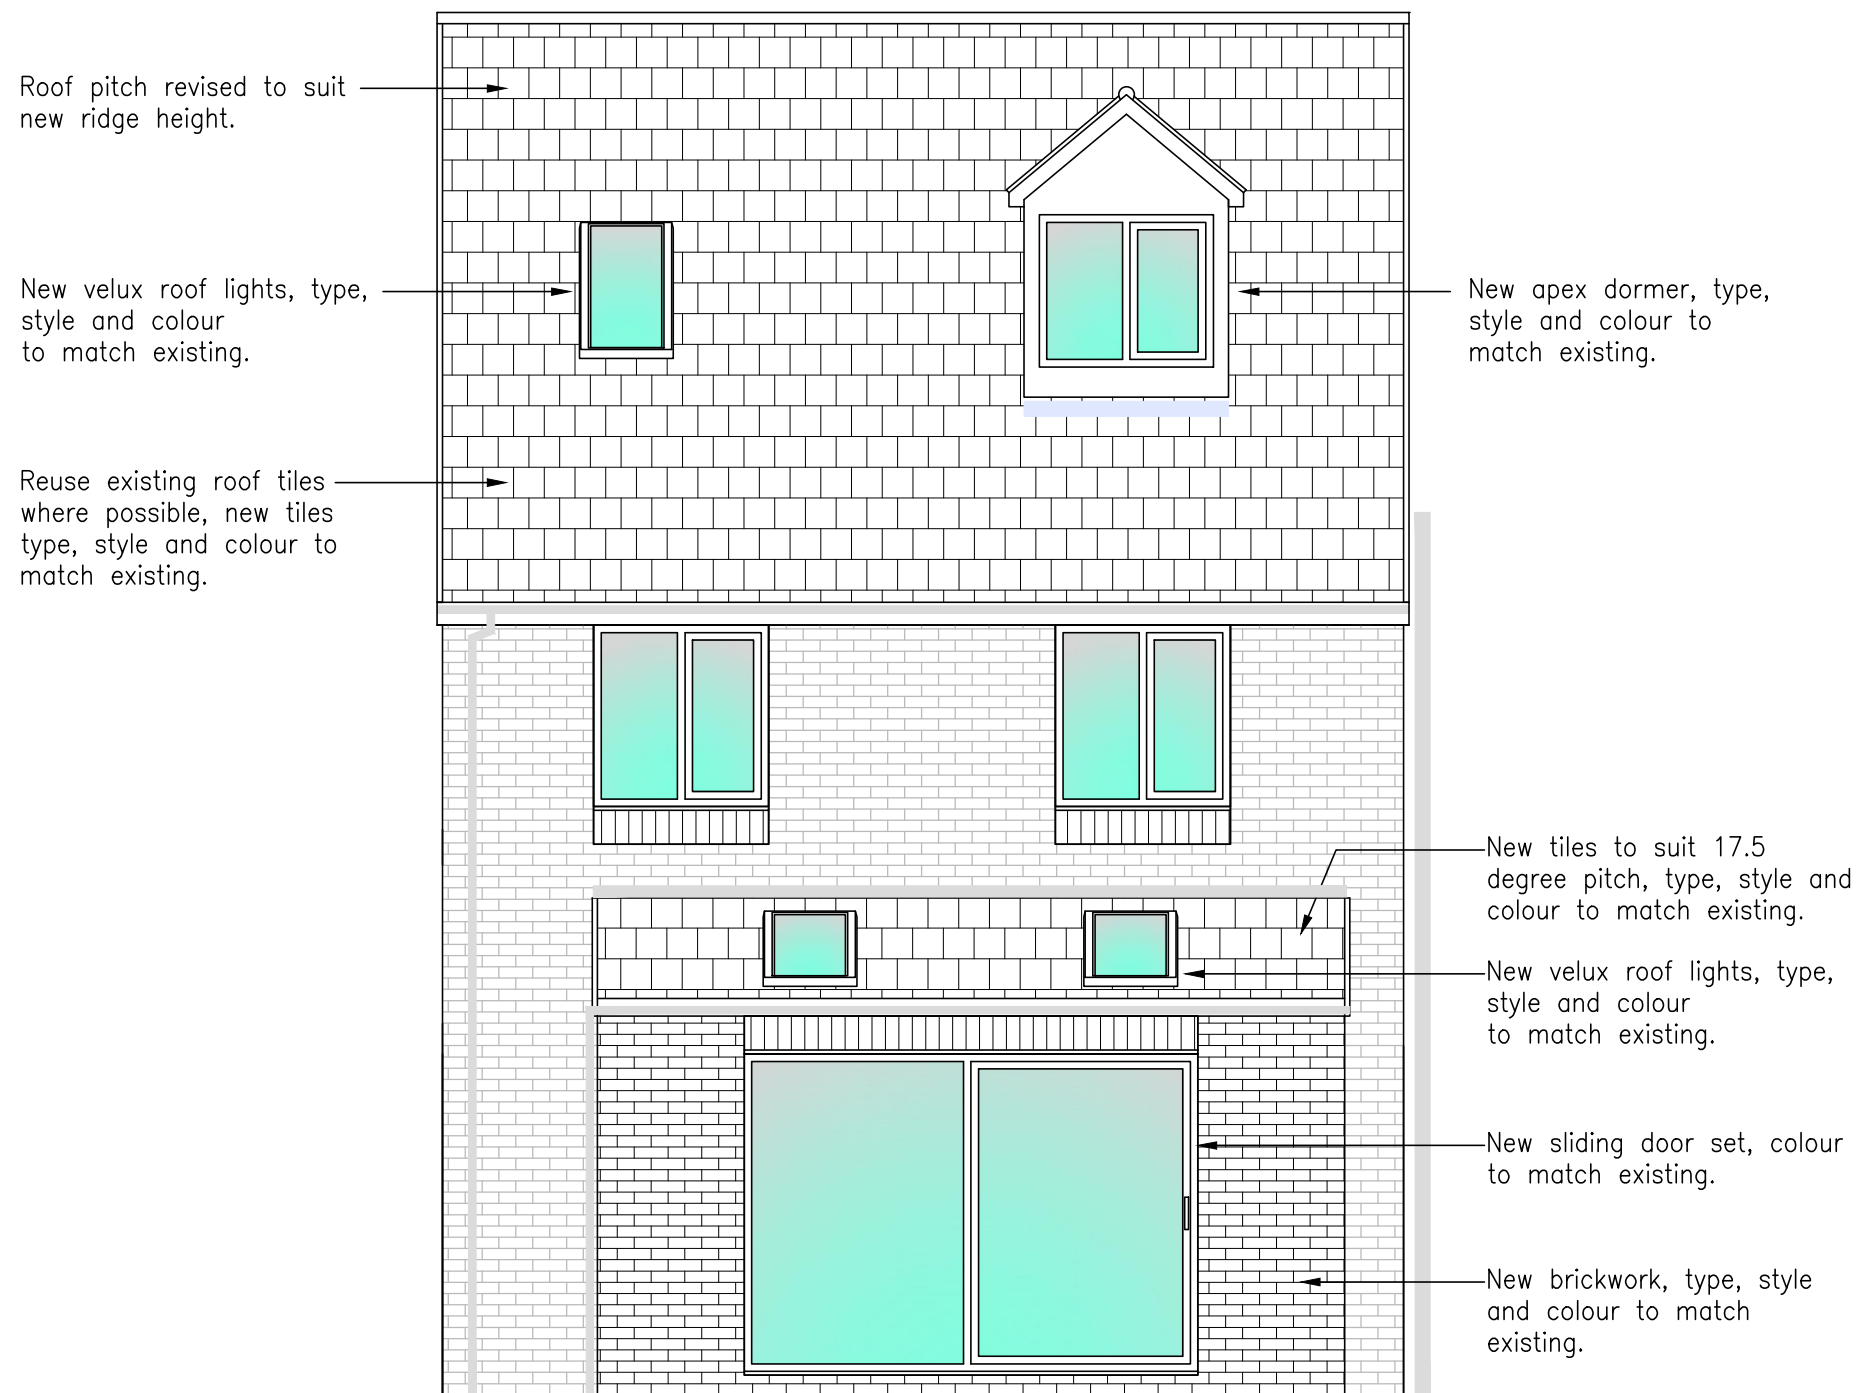

ELEVATION – PROPOSED REAR

Scale 1:50

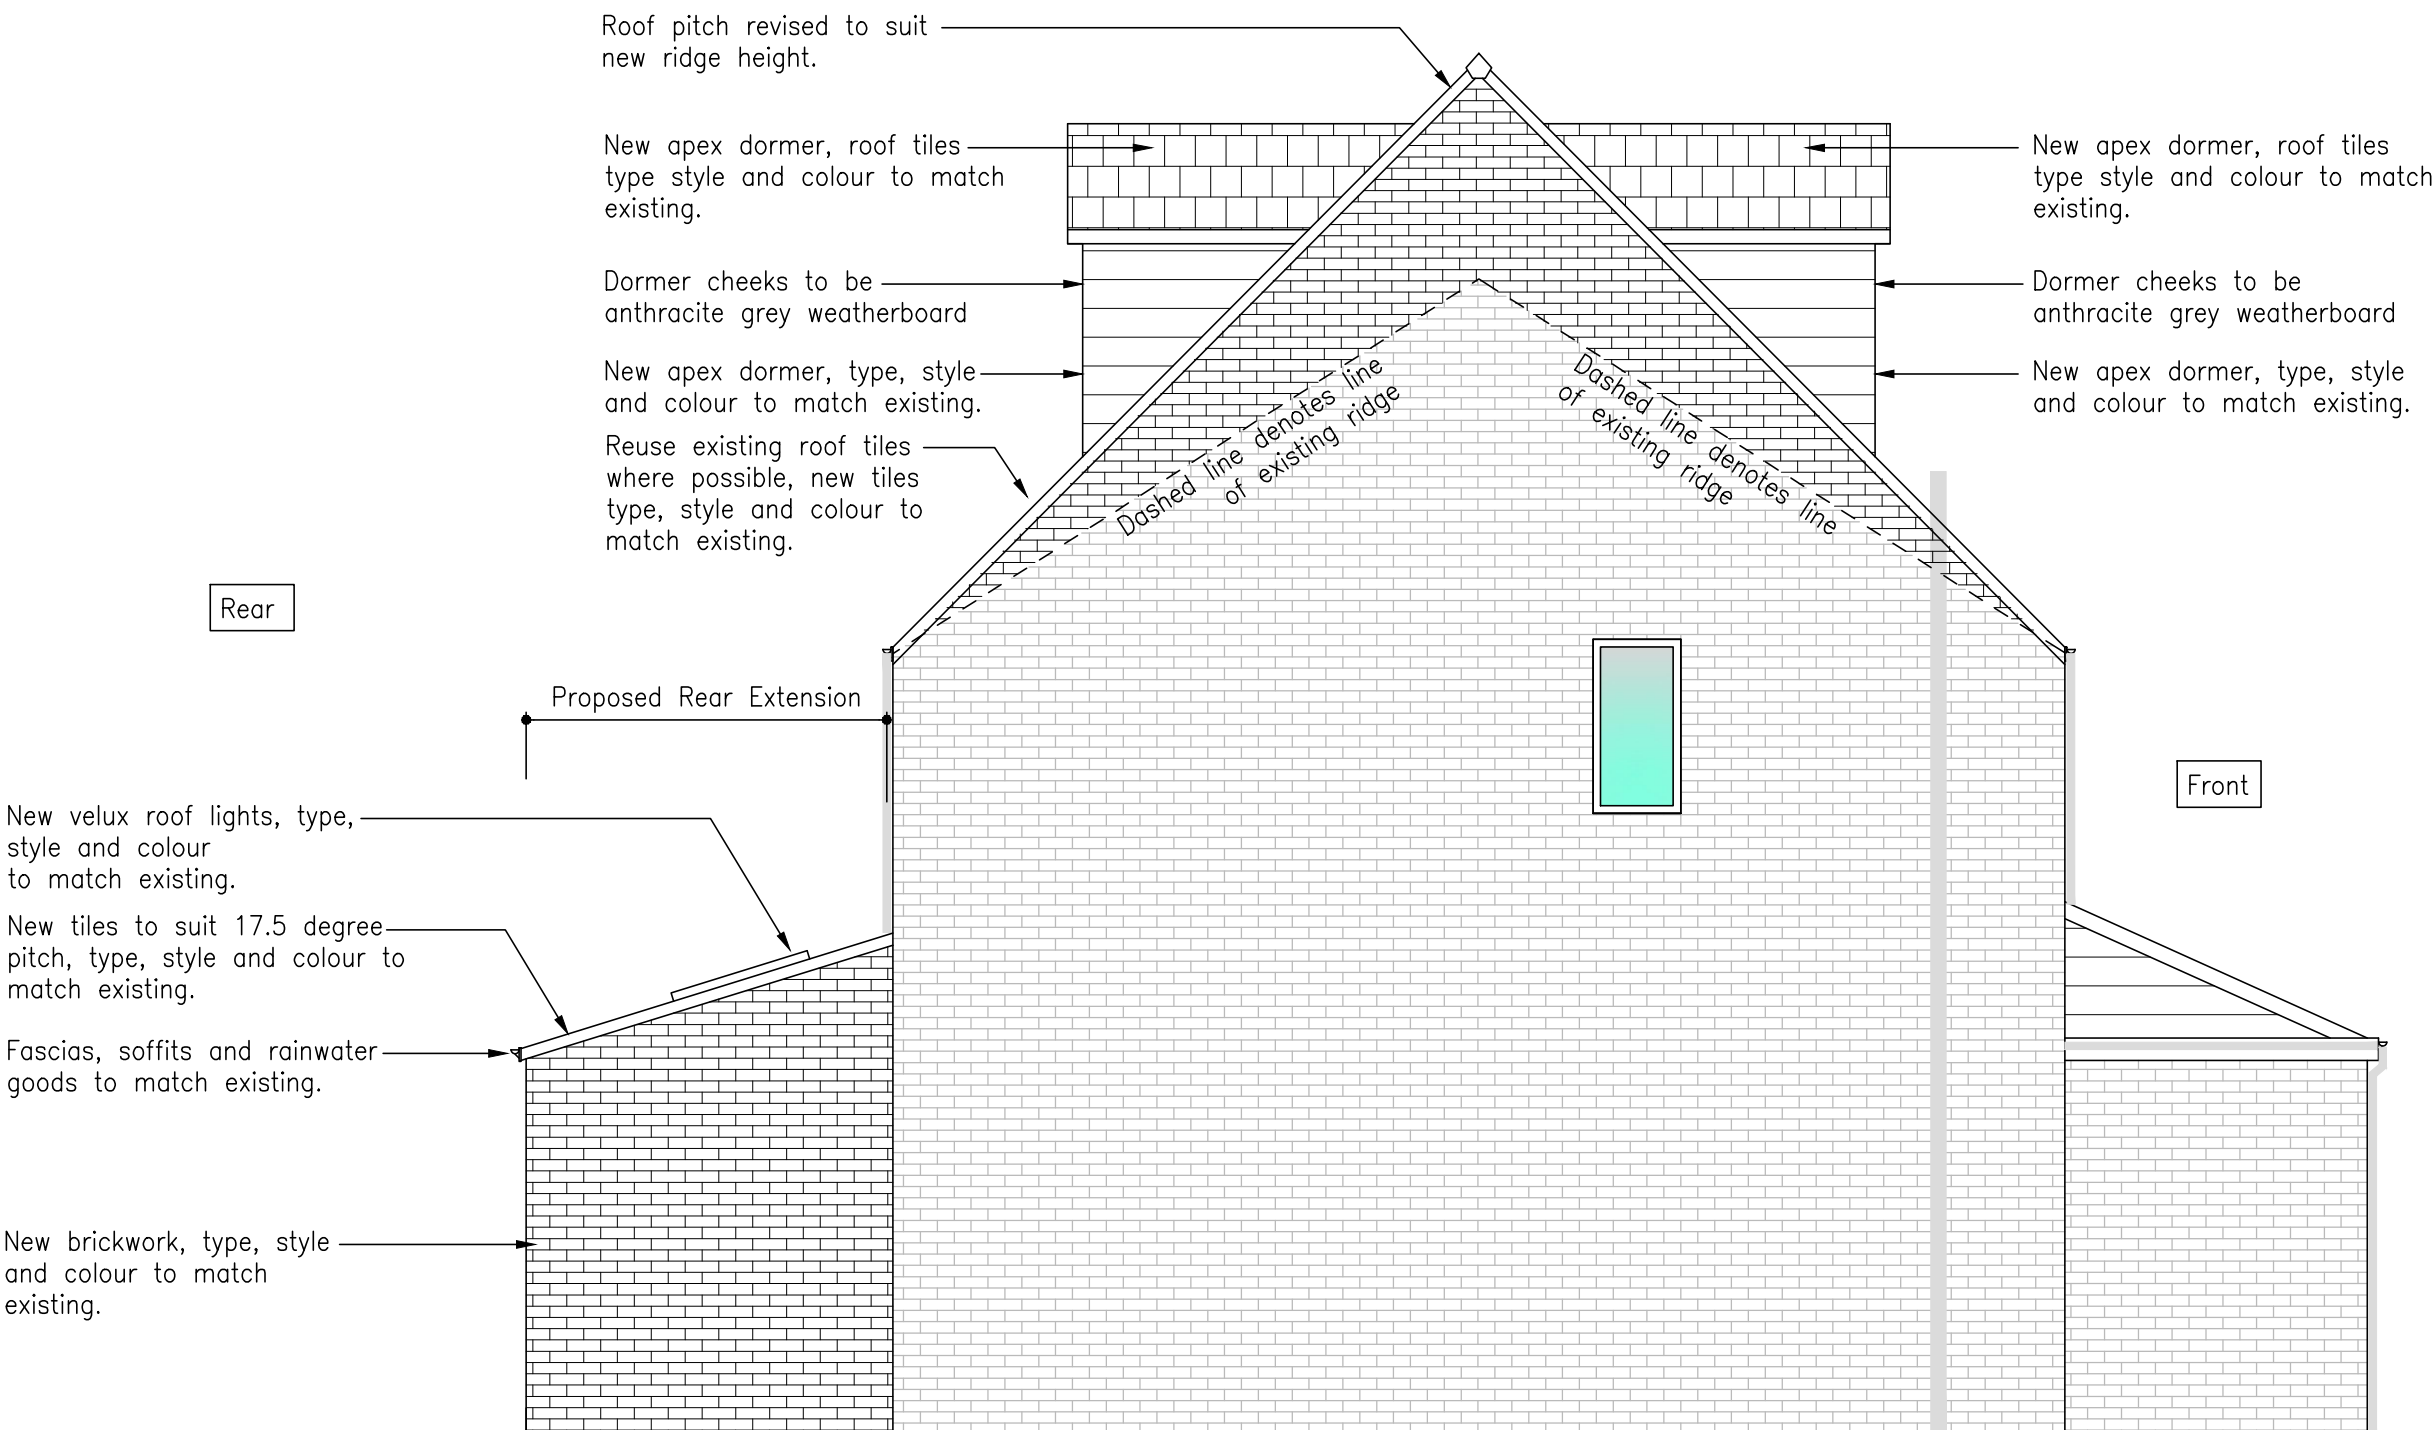

ELEVATION – PROPOSED RIGHT SIDE

Scale 1:50

PLANNING APPLICATION

C	13.01.23	CR	RIDGE HEIGHT LOWERED IN LINE WITH PLANNING OFFICERS RECOMMENDATIONS		
B	09.01.23	CR	UPDATED IN LINE WITH PLANNING CONDITIONS		
A	30.11.22	CR	PROPOSED RIDGE LINE UPDATED ON SIDE ELEVATIONS		
REV	DATE	BY	DETAILS OF REVISION		
ARCHITECT / CLIENT					
ADAM & ROCHELLE ELLIS					
PROJECT					
3 WAYFARERS WAY					
ROCHDALE					
OL12 9EQ					
TITLE			DRAWN BY		
PROPOSED ELEVATIONS AND ROOF SECTION			CR		
			DATE		
			22.09.22		
			SCALE		
			SHOWN@A1		
DRAWING NO.			REVISION		
HC-22519-(20)-04			C		

HEALEY CONSULTING
Brunel House
63 Dale Street
Milnrow
Rochdale
OL16 3NJ
Tel: 01706 343961
Fax: 01706 343981
email: office@healeyconsulting.co.uk
copyright: Healey Consulting

