



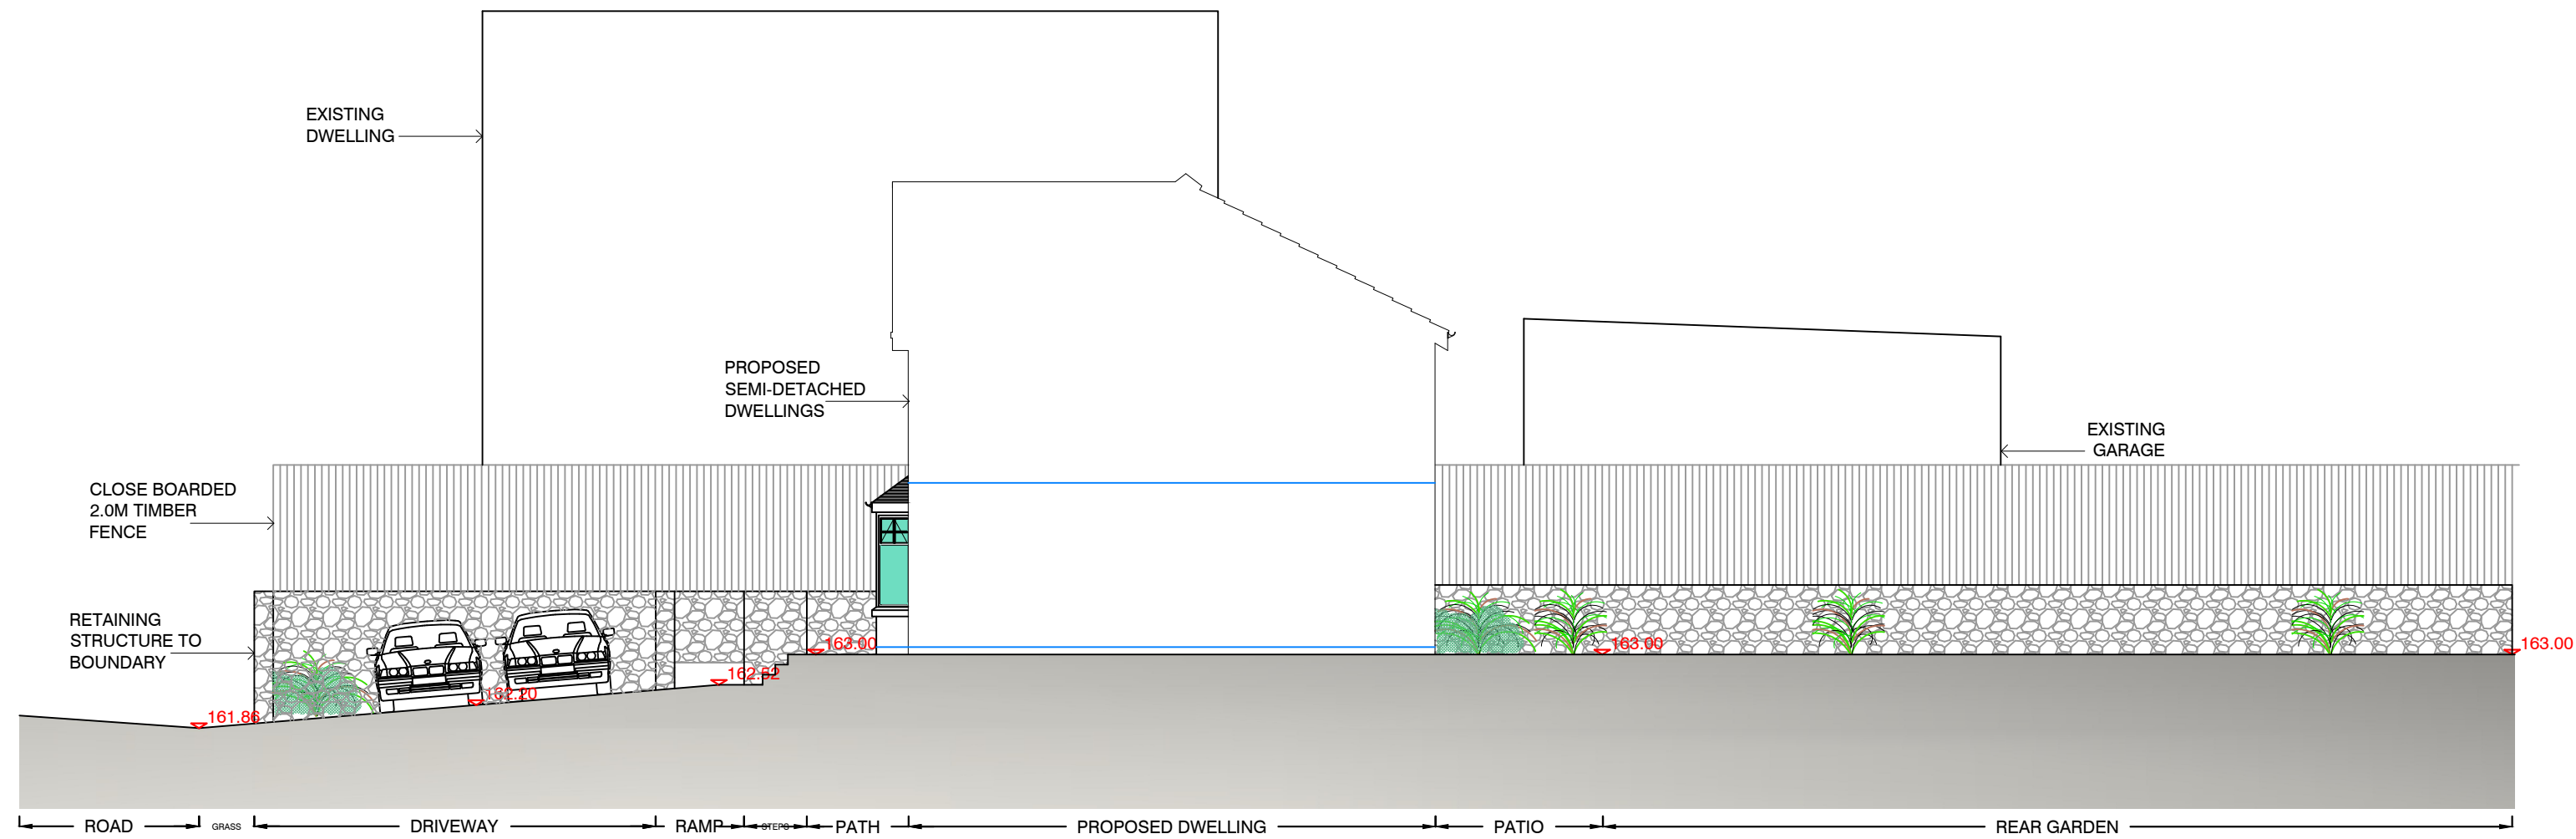

SECTION C-C THRU LOWER SITE
1:100

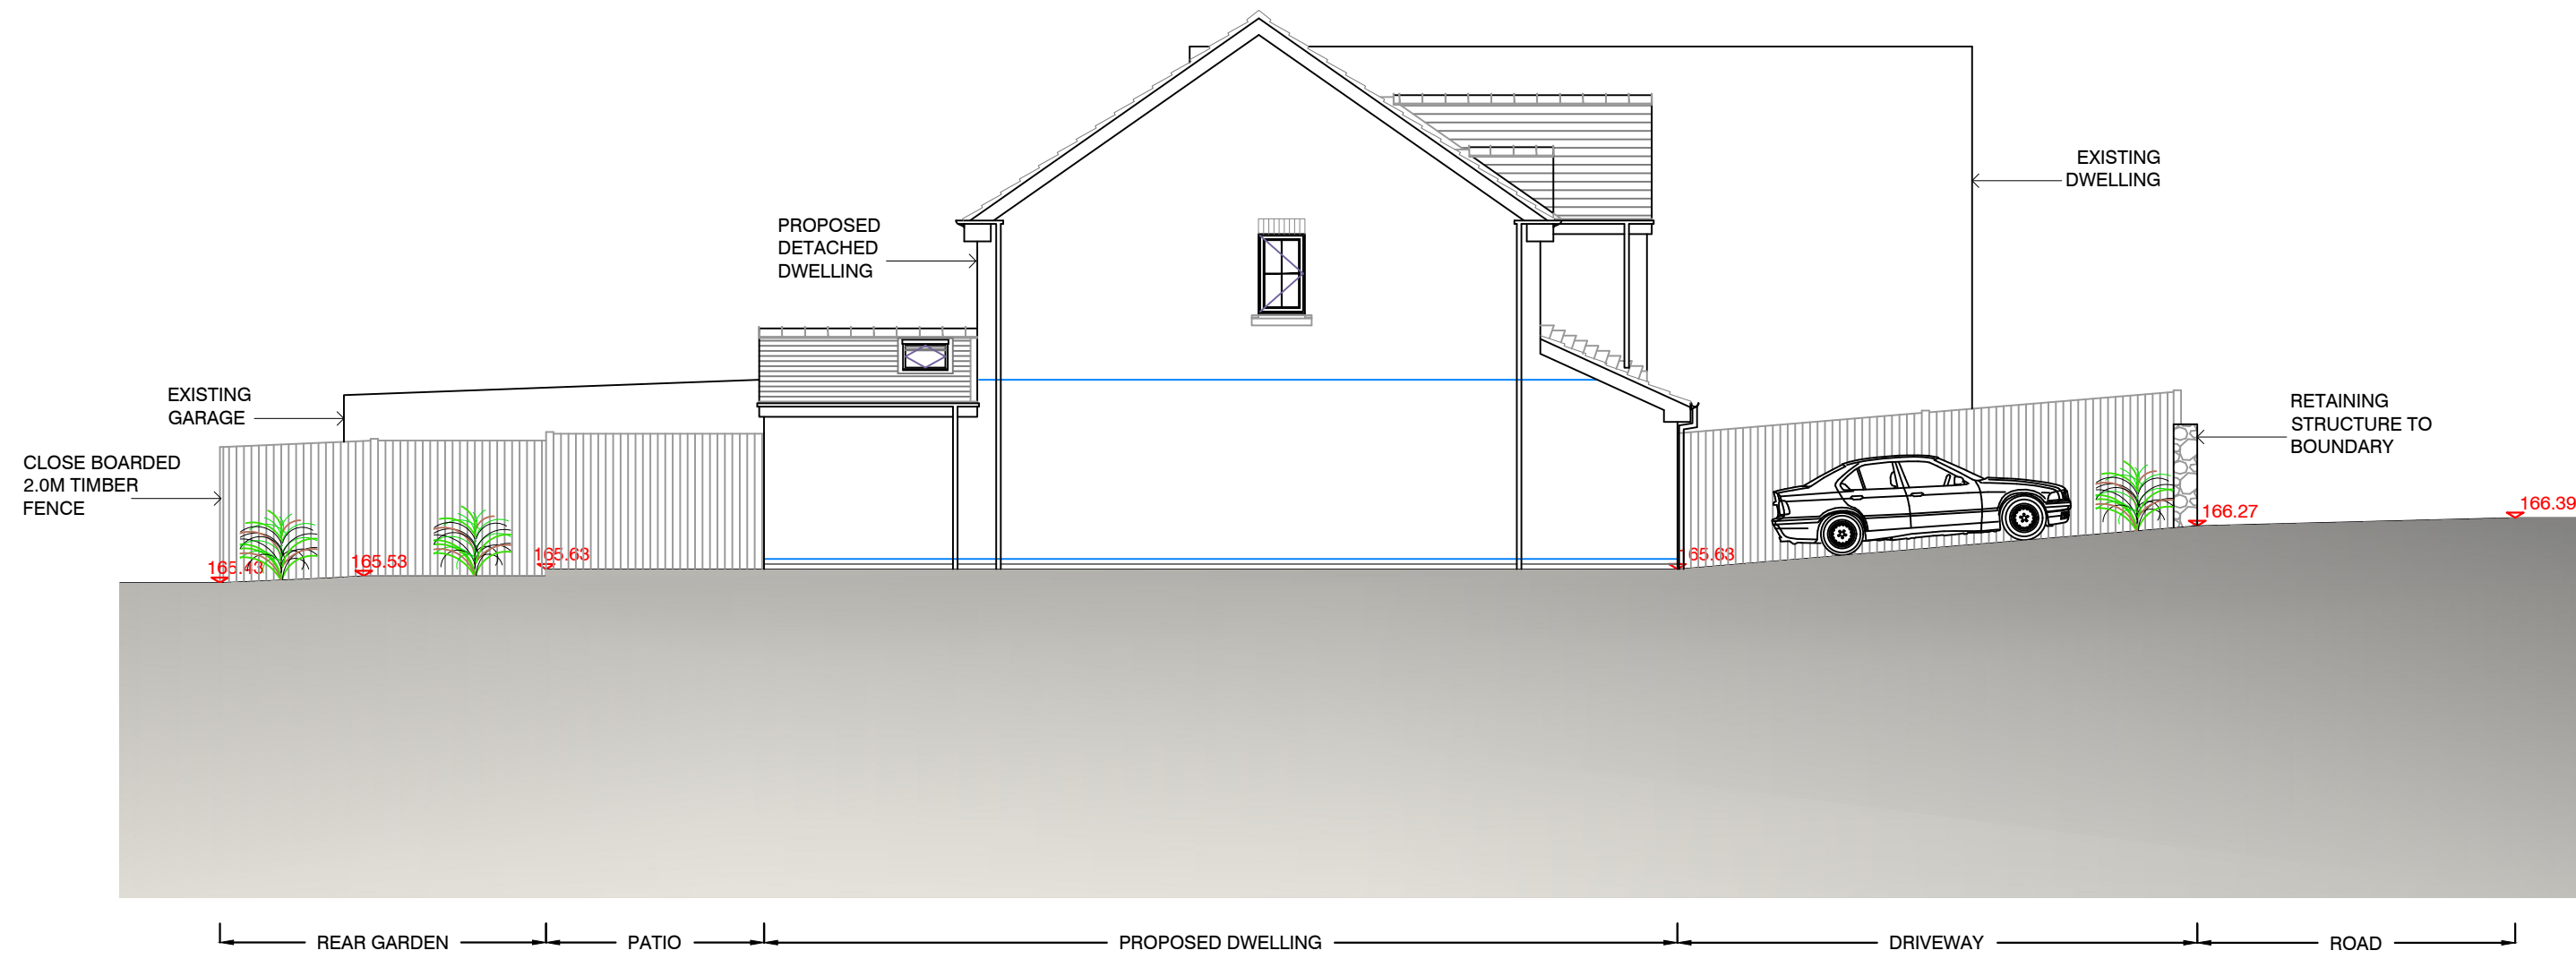

SECTION A-A THROUGH HIGHER SITE
1:100

Notes:

*	**/**/**	Description of Revision	***
Ref	Date	Revision	Initial

Issue:			
PLANNING ISSUE			

Project / Client:			
NEW DWELLINGS TO HILLCREST FOR MR DERRICK CULLEN			

Drawing Title:			
PROPOSED SITE SECTIONS			

	JHA Pulmann, 18A Bridge Street Milnrow, Rochdale, OL16 3ND		
		01302 364565	
		enquiries@j-h-a.co.uk	
		www.j-h-a.co.uk	

Scale:	AS INDICATED	Date:	OCT 2023
Drawn By:	CS	Checked By:	XXX

Drawing No:	M23-31-02	Sheet Size:	A1
-------------	-----------	-------------	----