

THIS DRAWING IS PROTECTED BY COPYRIGHT AND MUST NOT BE COPIED OR REPRODUCED WITHOUT THE WRITTEN CONSENT OF R G PARTNERSHIP LIMITED. NO DIMENSIONS ARE TO BE SCALED FROM THIS DRAWING. ALL DIMENSIONS AND SIZES TO BE CHECKED ON SITE. NORTH POINTS SHOWN ARE INDICATIVE. ©

SITE SPECIFIC HAZARDS


IN ACCORDANCE WITH THE REQUIREMENTS OF THE CDM REGULATIONS 2015 THE FOLLOWING SIGNIFICANT RESIDUAL HAZARDS HAVE NOT BEEN DESIGNED OUT OF THIS PROJECT AND MUST BE TAKEN INTO CONSIDERATION BY CONTRACTORS PLANNING TO UNDERTAKE THE WORKS SHOWN ON THIS DRAWING:

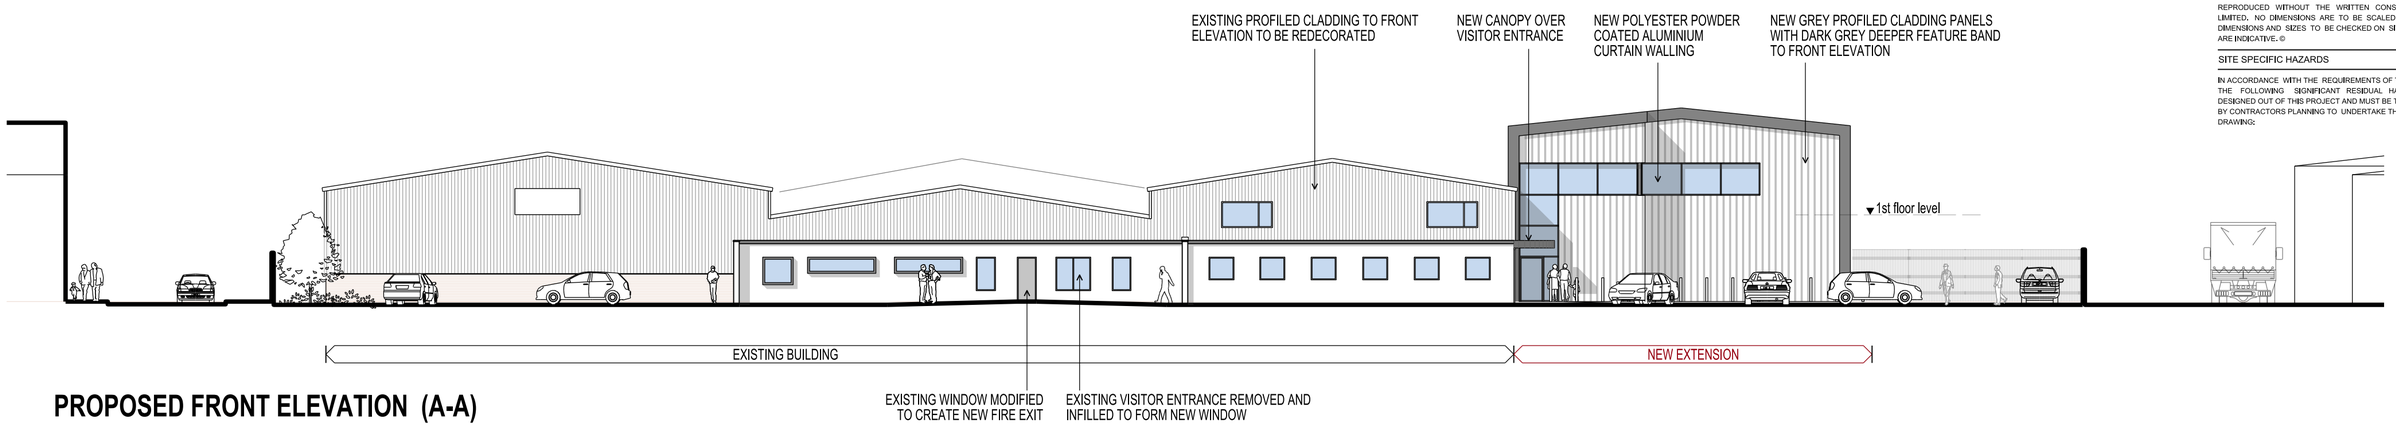


PROPOSED FRONT ELEVATION (A-A)

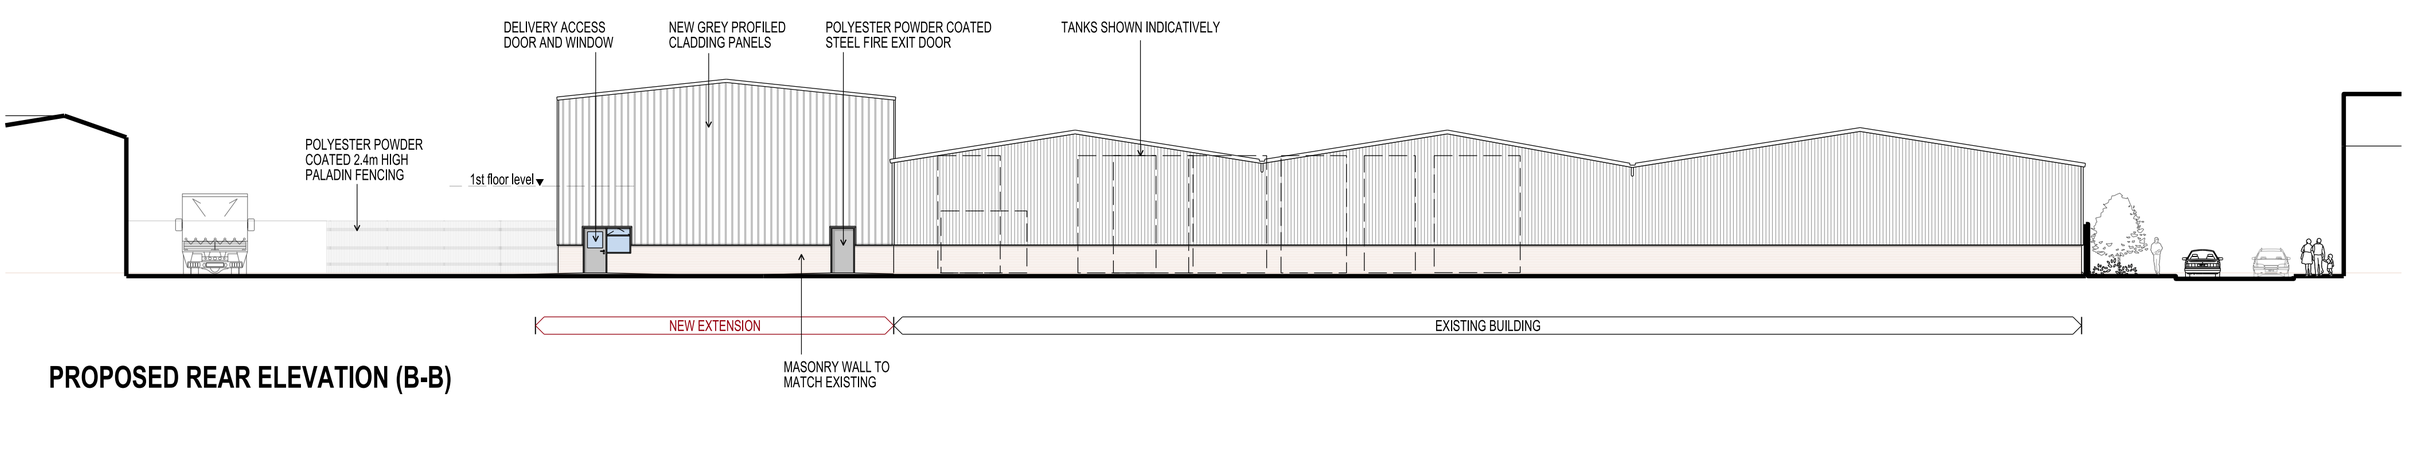

PROPOSED REAR ELEVATION (B-B)

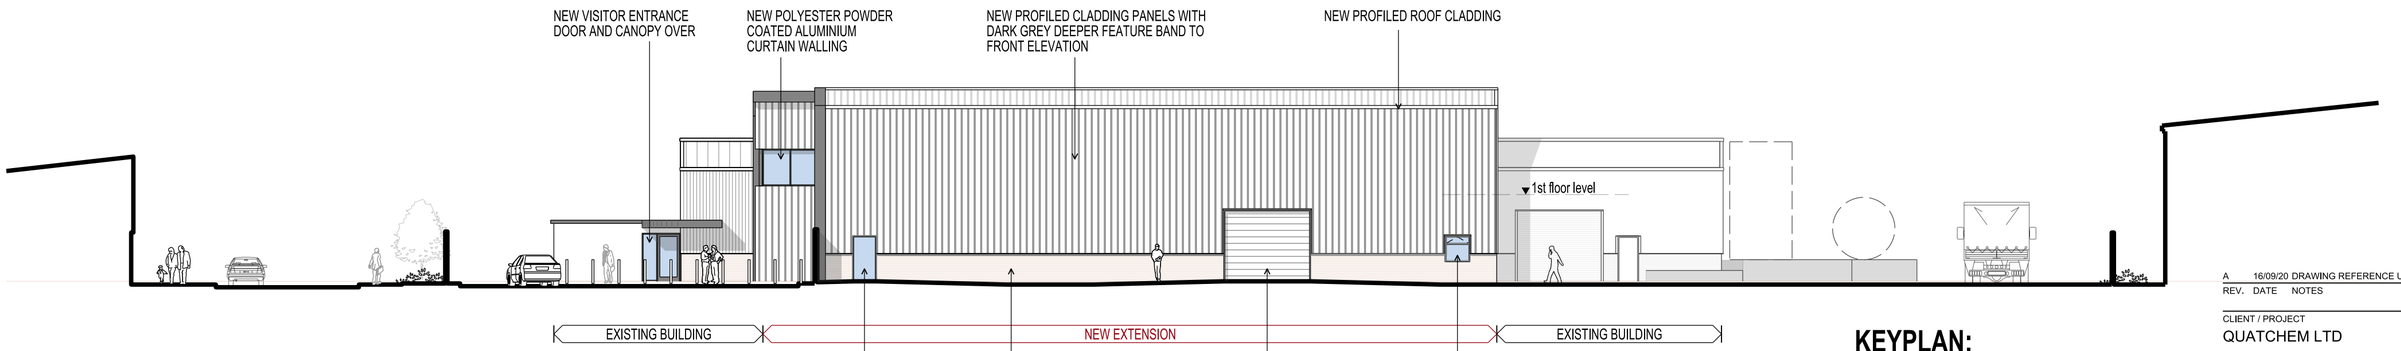


PROPOSED SIDE ELEVATION (D-D)

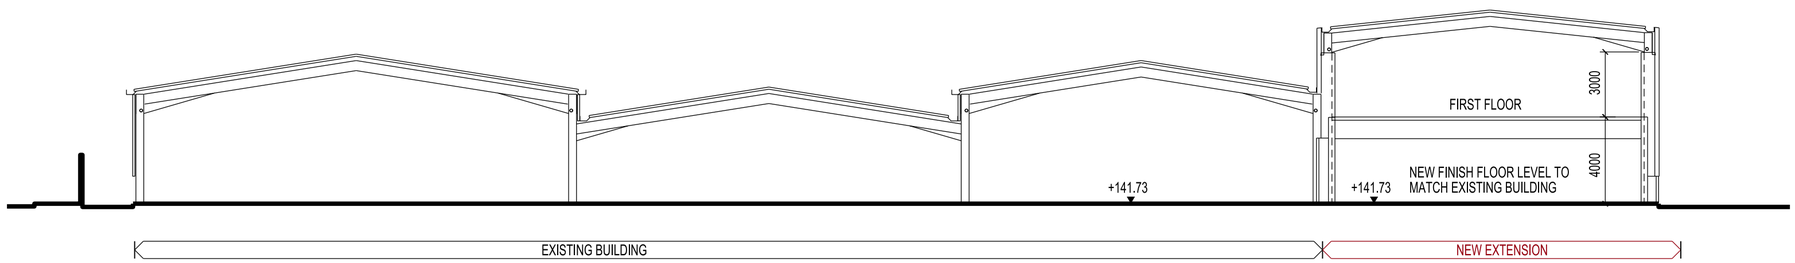

PROPOSED SECTION X-X

KEYPLAN:

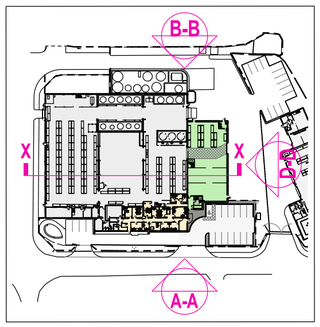

SCALE

0 5 10 METRES

REV.	DATE	NOTES	INIT.
A	16/09/20	DRAWING REFERENCE UPDATED	AM

CLIENT / PROJECT

QUATCHEM LTD

WAREHOUSE/PRODUCTION PLANT

NEOGEN,ROCHDALE

DRAWING TITLE

PROPOSED ELEVATIONS AND SECTION

STATUS

PLANNING

DATE	DRAWN	SCALE @ A2
JUL '20	WNH	1:200

PROJECT NUMBER	UNIT / BLOCK	CI / SFB CODE	TYPE & NUMBER	REVISION LETTER

DRAWING NO.

11007 PL 09 A

Site Location Plans	L	GA Plans	P	Elevations	E
Sections	S	Details	D	Prefix: Colour	C

THE RATCLIFFE GROVES PARTNERSHIP

MANCHESTER
105 MANCHESTER ROAD
BURY LANCASHIRE BL9 0TD
T. 0161 797 6000 E. manchester@rgp.uk.com
www.rgp.uk.com

LONDON
19 BEDFORD ROW
LONDON WC1R 4EB
T. 020 7600 6666 E. london@rgp.uk.com

RGP architects

andrew.mitchell Warehouse \ Production Plant, Neogen, Rochdale 16/09/2020 10:20:05 P:\Digs\11000\11000-11999\11071-Sheets\11071-PL 09.dgn