All Dimensions should be checked on site.
Do not scale this drawing.
Any drawing errors should be brought to the attention of the architect.
COPYRIGHT DaC Design

REVISIONS:

REV:	DETAILS OF REVISION	DATE

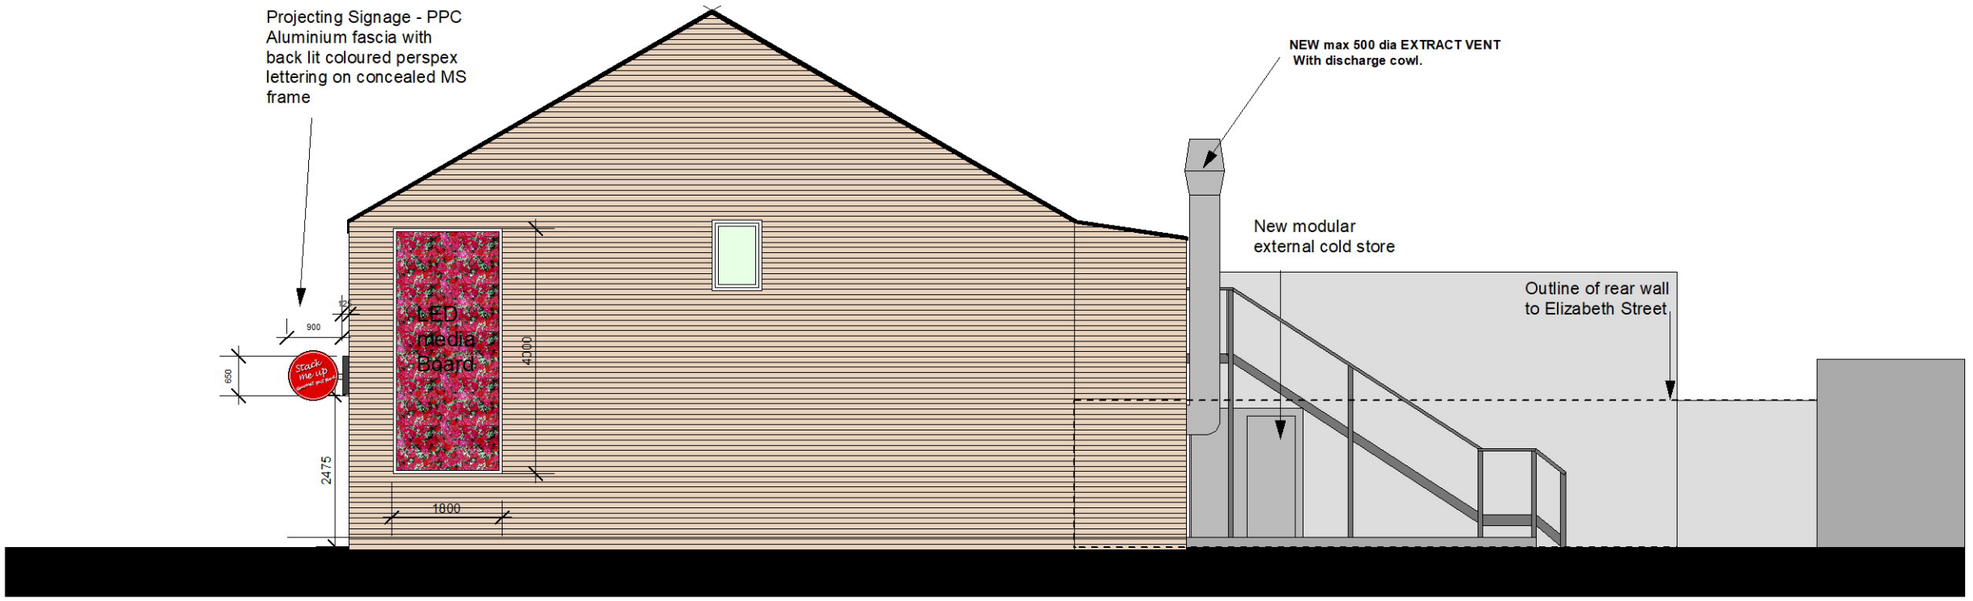

SIDE ELEVATION TO ELIZABETH ST - AS PROPOSED

SCALE 0m 2m 4m 5m

P04

DRAWING: **EXTENDEDED SIDE ELEVATION as PROPOSED**

JOB TITLE: **CHANGE of USE A1 to Sui Generis Takeaway _ 30 Bridge St, Heywood, Oldham, OL10 1JF**

CLIENT: **Ms Mehnaz Akhtar**

SCALE: **1:100 @ A3**

DATE: **May 2022**

D@C DESIGN
ARCHITECTURE & PLANNING
0776 452 3545 0161 425 3934