


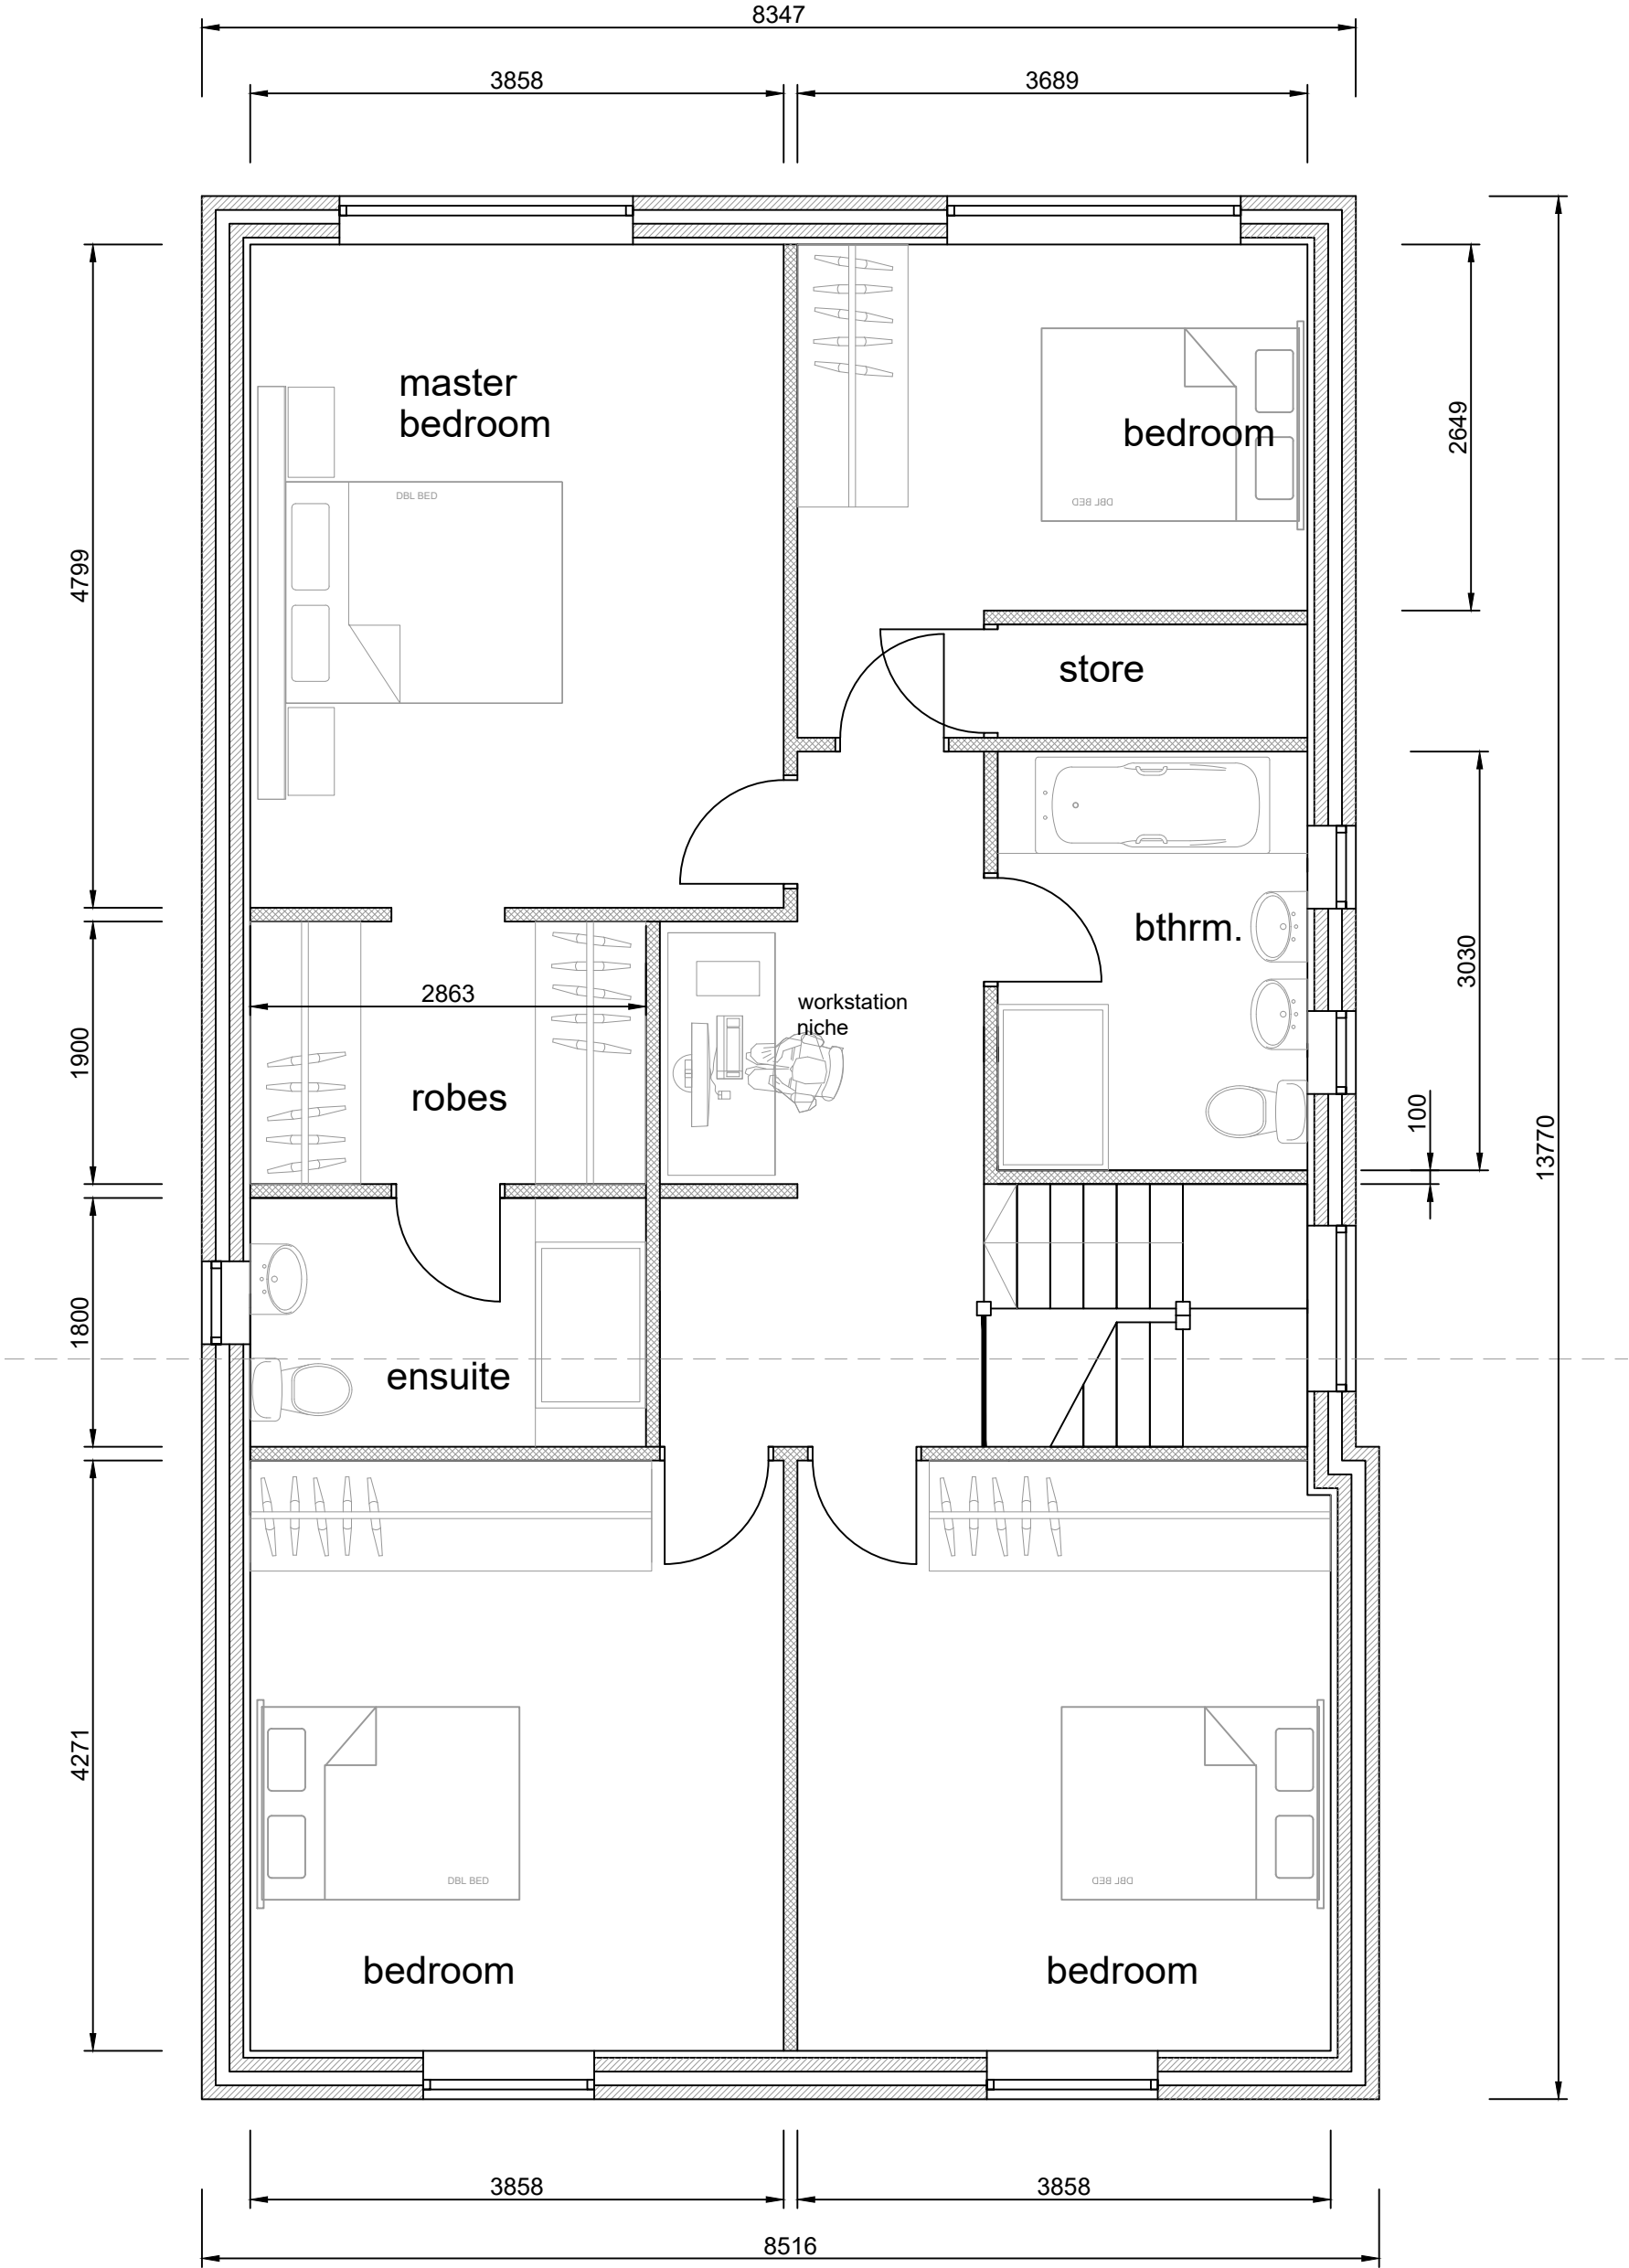

FIRST FLOOR PLAN
scale 1-50