NOTES

Do not scale from this drawing.

All dimensions are to be checked on site prior to construction, manufacture of any components and ordering of materials and equipment.

Any discrepencies are to be reported to the architect for clarification.

All materials and workmanship to be in accordance with the current British Standards and codes of practice.

This drawing is to be read in conjunction with all relevant Architectural, Structural Engineers, Mechanical Engineers, Electrical Engineers and Specialists drawings and specifications.

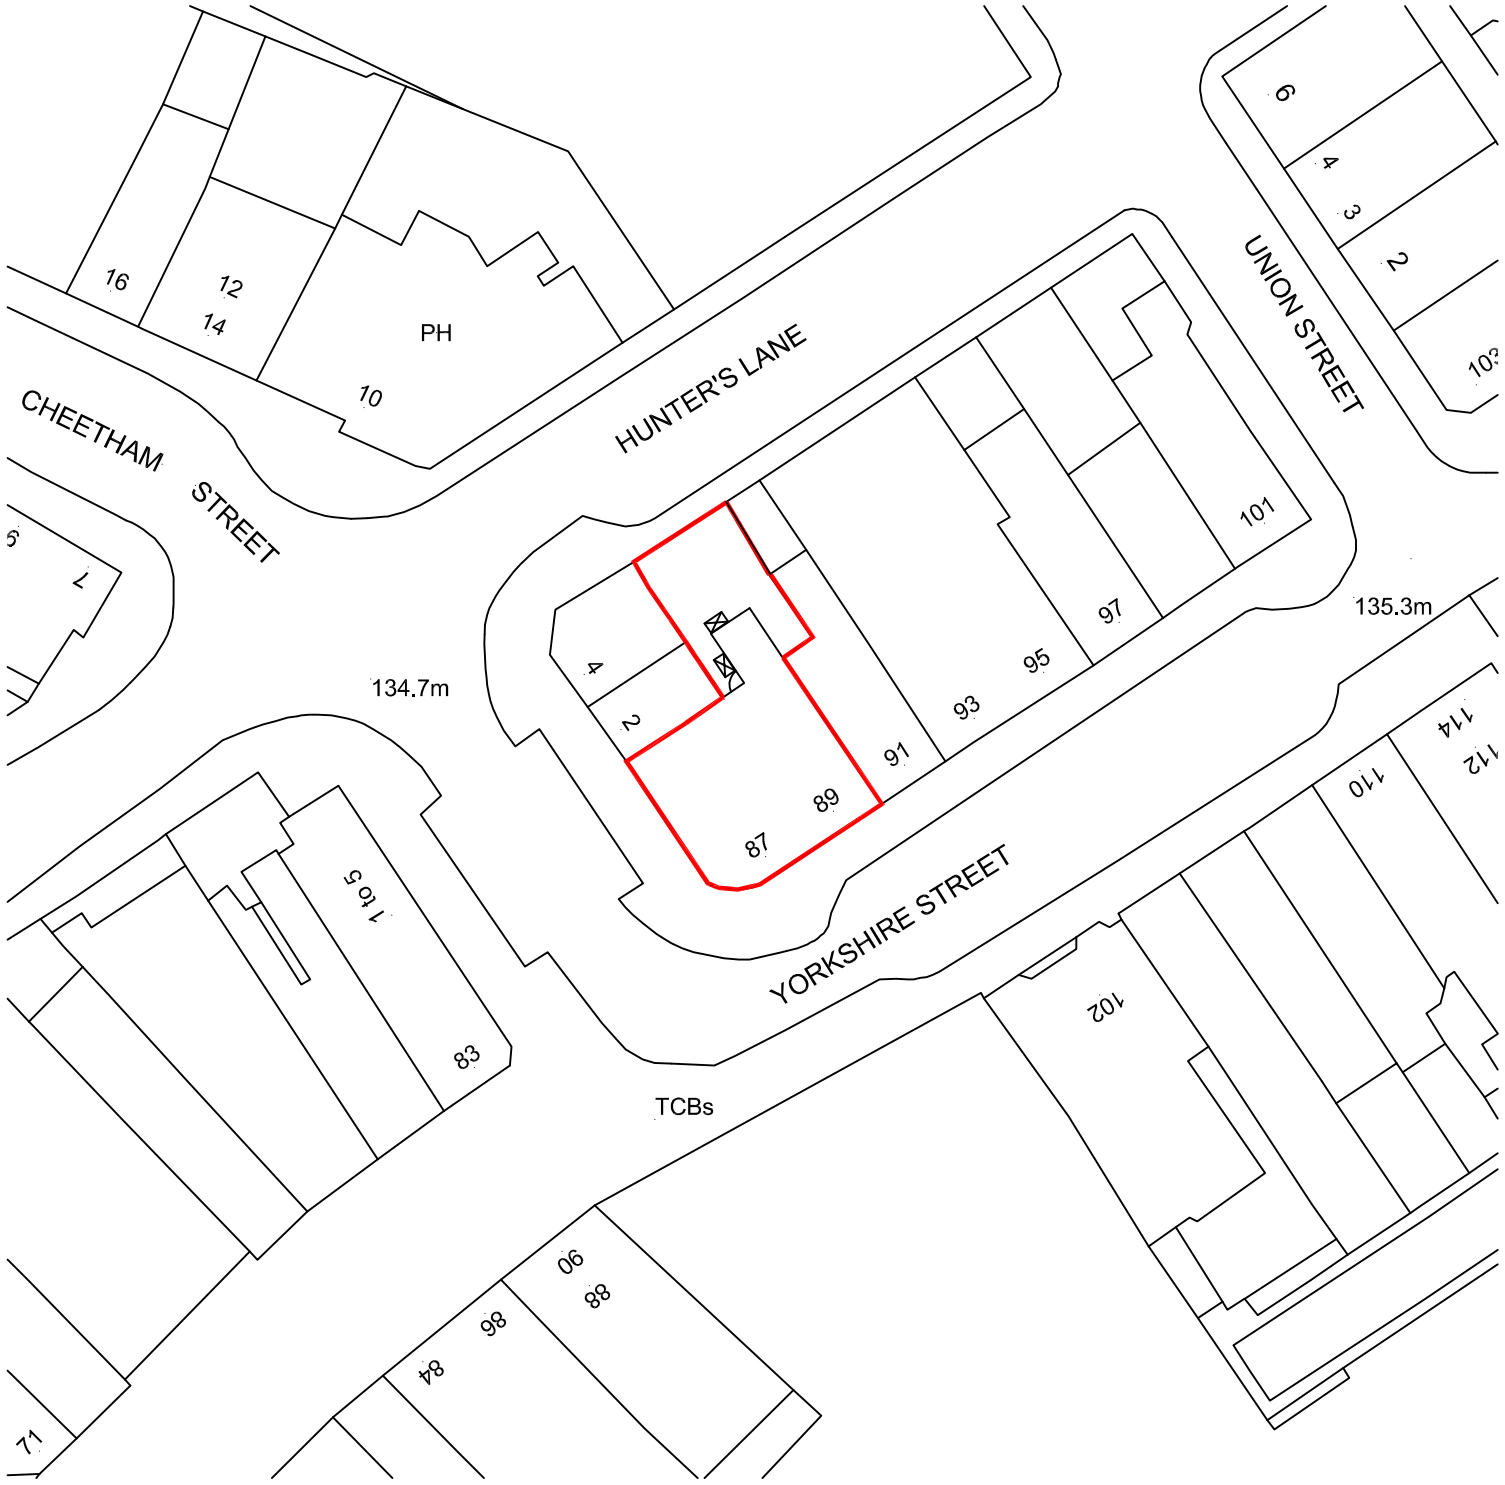

Location Plan Scale 1:500

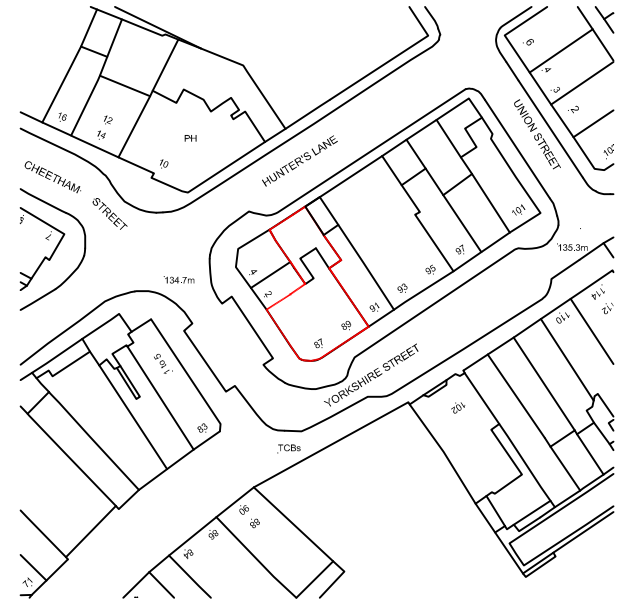

Block Plan Scale 1:1250

REV	DESCRIPTION	CHECK	DATE
A	RED LINE AROUND SITE AMENDED TO INCLUDE REAR YARD		21-11-2018

CLIENT

Tariq Parvez
10 Bittern Close, Rochdale. OL11 5QX

PROJECT

Retain GF Shop, New entrance from Cheetham St & Change of Use of upper floors from A1 to C3 (flats)

DRAWING

Location Plans

SCALE	DATE	DRAWN	CHECKED
SLP @ A3	Aug 2018	rb	

DRAWING NO.	CAD REFERENCE NO.	REVISION
1802/CC/03		A