





1 Front - Existing  
1 : 100




2 Front - Proposed  
1 : 100

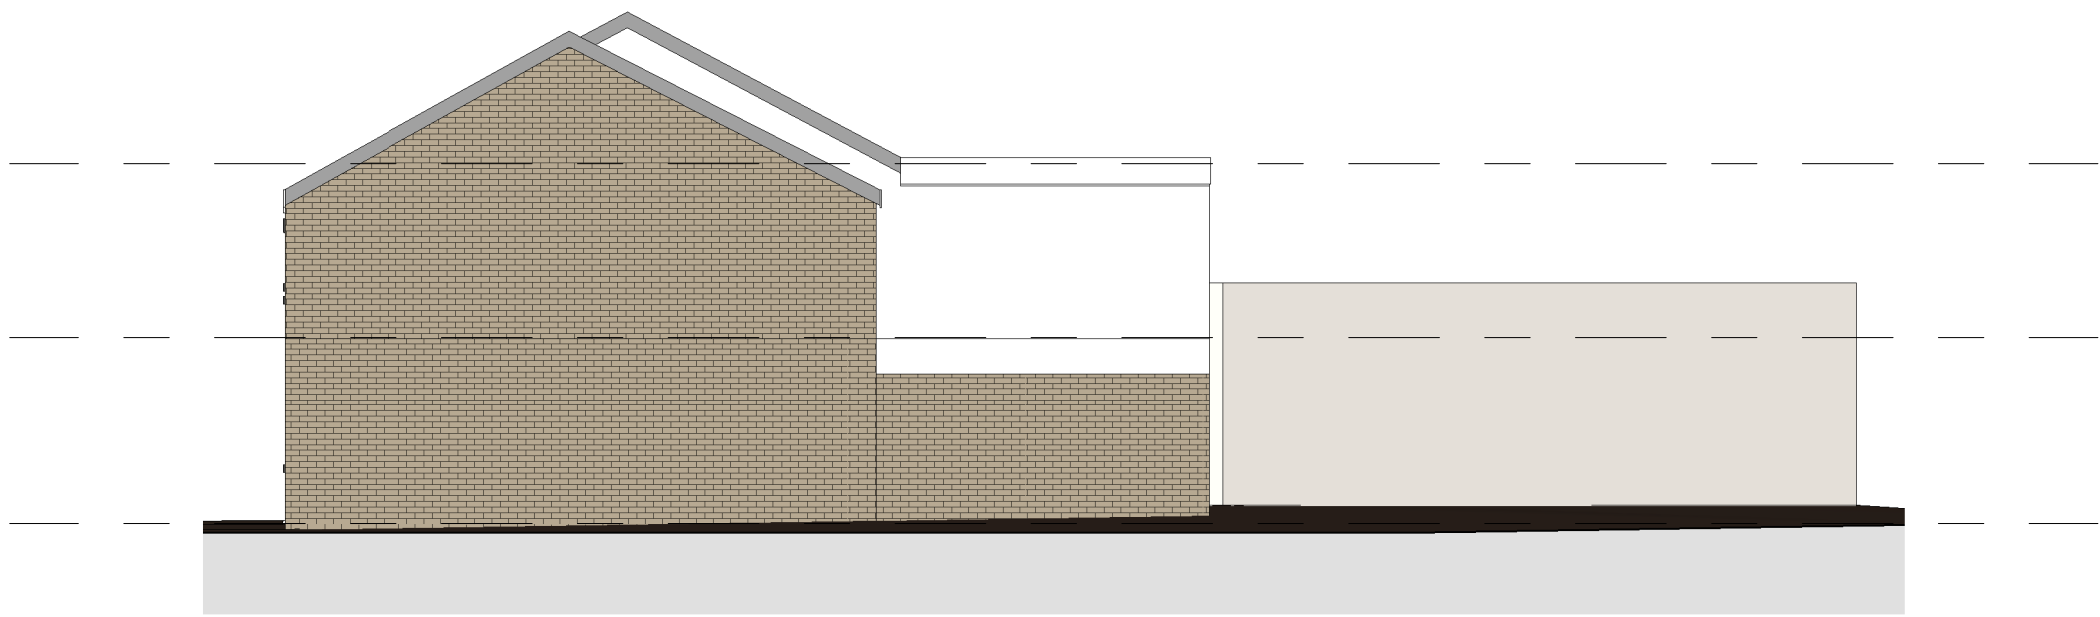

3 Right Side - Existing  
1 : 100

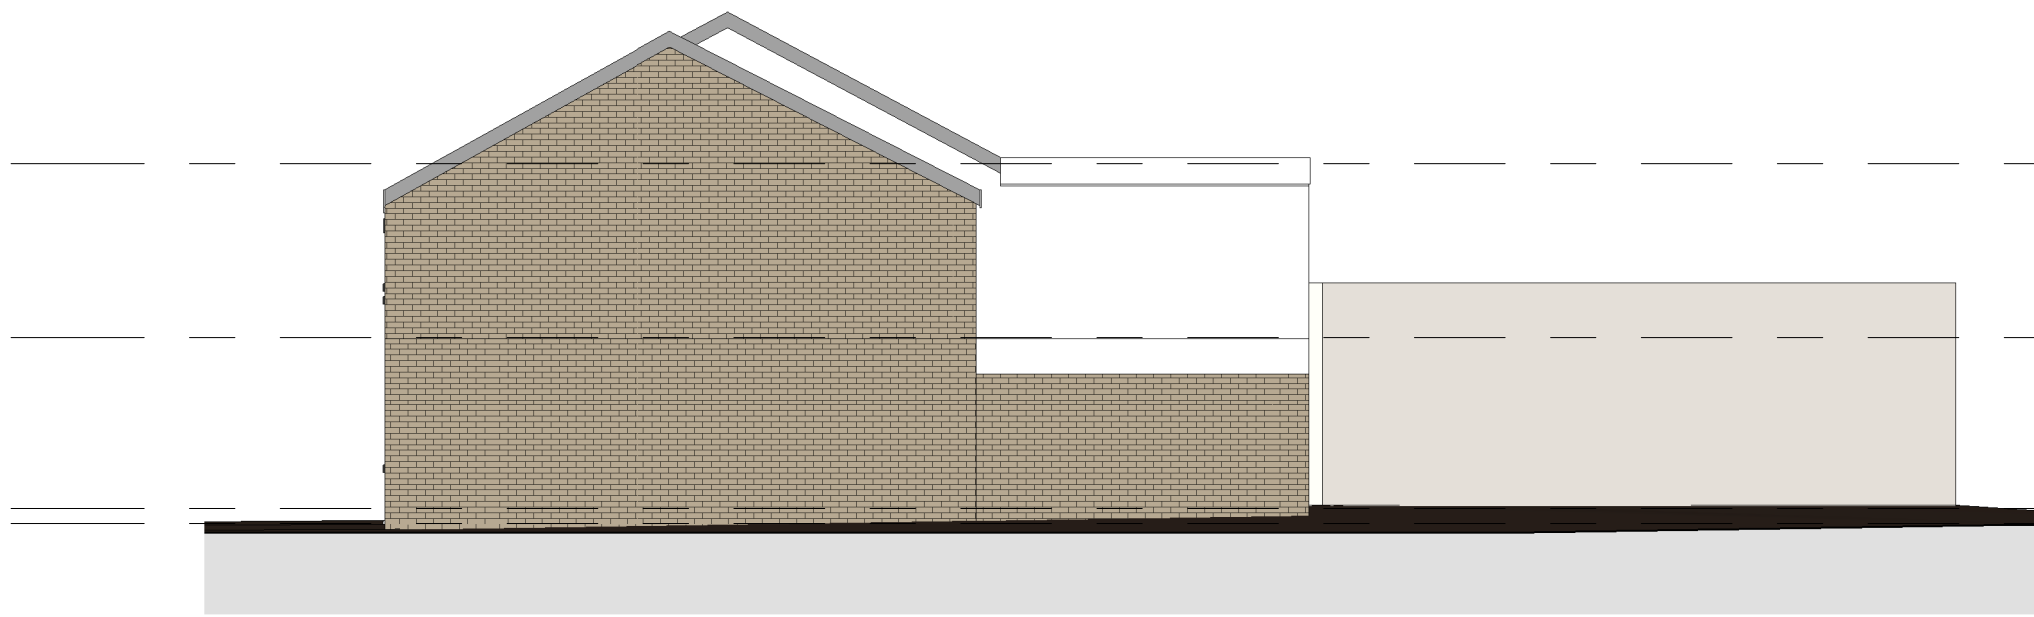

4 Right Side - Proposed  
1 : 100

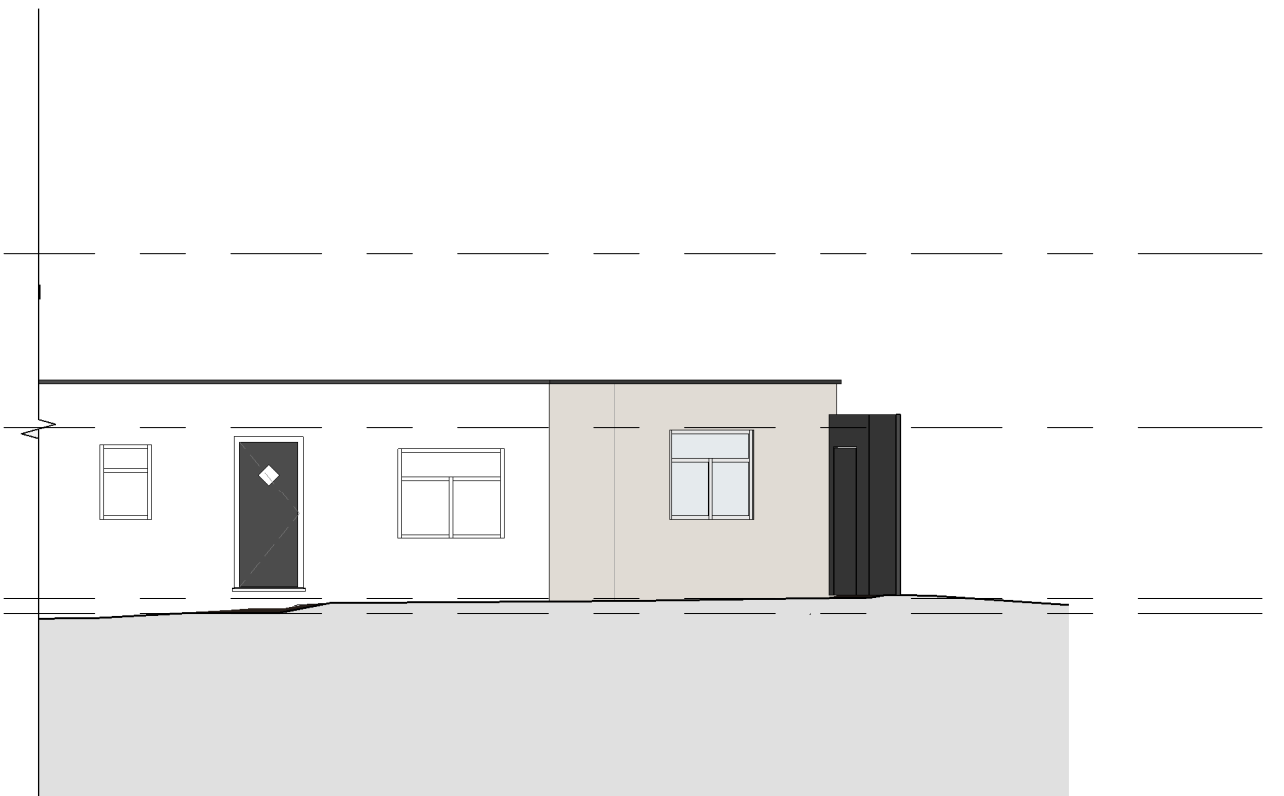


5 Right Side - Proposed - New Outbuilding  
1 : 100



6 Rear - Existing  
1 : 100




7 Rear - Proposed  
1 : 100

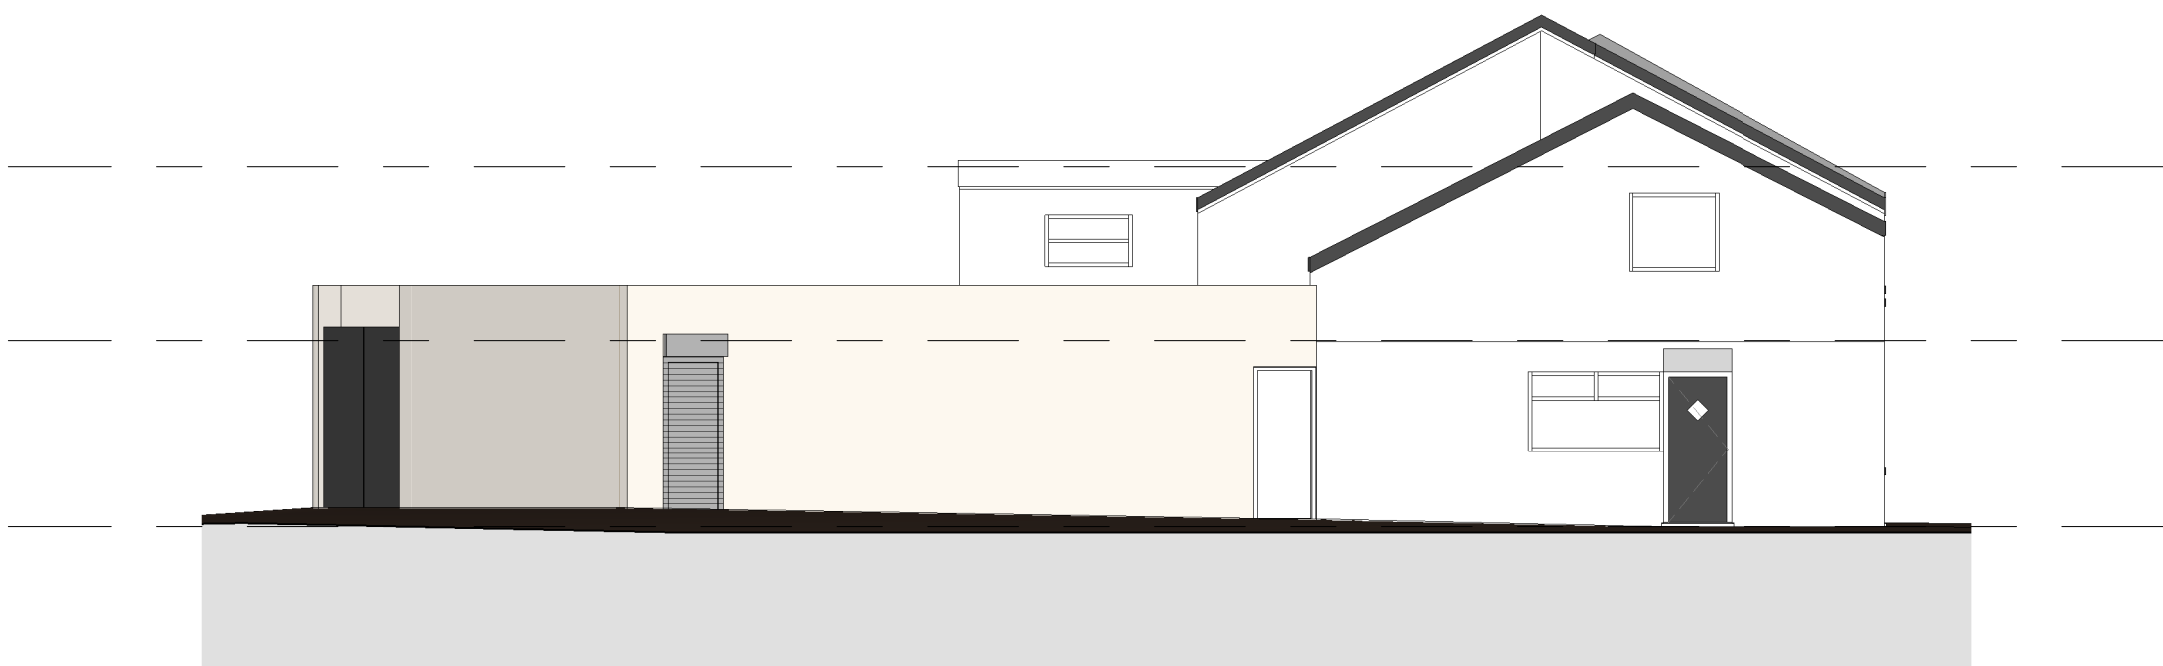

8 Left Side - Existing  
1 : 100



9 Left Side - Proposed  
1 : 100

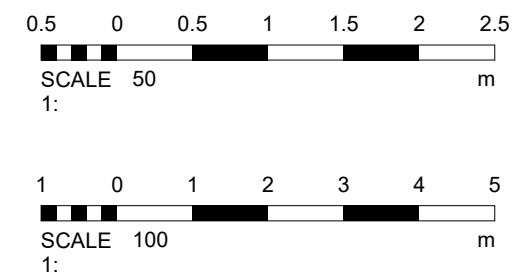

|     |                   |            |
|-----|-------------------|------------|
| 2   | Planning Comments | 05/08/2022 |
| 1   | Revised Plans     | 07/07/2022 |
| No. | Description       | Date       |

|   |                       |                         |
|---|-----------------------|-------------------------|
| PROJECT<br>299-301 Grimshaw Lane Middleton   |                       |                         |
| TITLE<br>Existing and Proposed Elevations   |                       |                         |
| CLIENT<br>Grunfeld   |                       |                         |
| STATUS<br>DESIGN   |                       |                         |
| DRAWN BY<br>TP   | DATE<br>03/07/2022    | SCALE (@ A1)<br>1 : 100 |
| PROJECT NUMBER<br>GSS22033   | DRAWING NUMBER<br>004 | REV<br>2                |
| GOLD SKETCH<br>S T U D I O S<br>www.goldsketch.co.uk info@goldsketch.co.uk 0161 792 9595   |                       |                         |
| NOTES<br>© COPYRIGHT ALL RIGHTS RESERVED.<br>THIS DRAWING MUST NOT BE REPRODUCED WITHOUT WRITTEN CONSENT.<br>DRAWING TO BE USED FOR THE SITE AS INDICATED ONLY.<br>ALL DIMENSIONS AND SETTING OUT SHALL BE CHECKED AND CONFIRMED ON SITE. ANY DISCREPANCIES TO BE REPORTED TO THE<br>DESIGNER IMMEDIATELY.<br>LEGISLATION HAS LUMP CODES OF PRACTICE AND BRITISH STANDARDS. ALL DIMENSIONS ON THIS DRAWING ARE IN MILLIMETRES (UNLESS<br>OTHERWISE STATED). |                       |                         |