
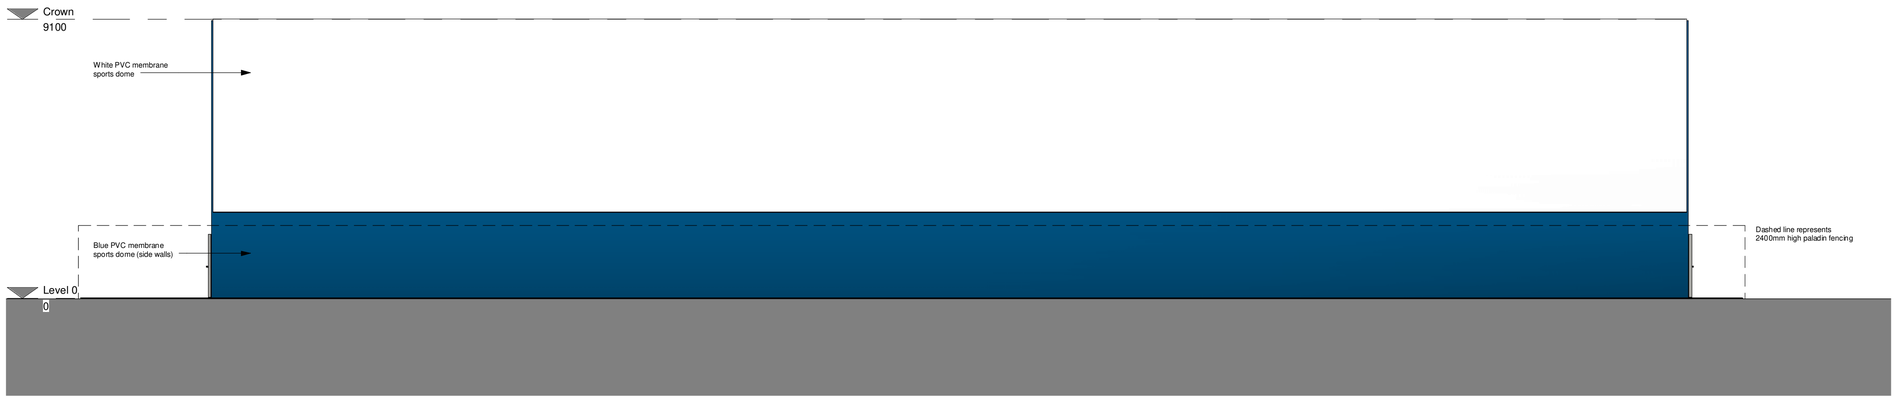


West Elevation
1 : 100

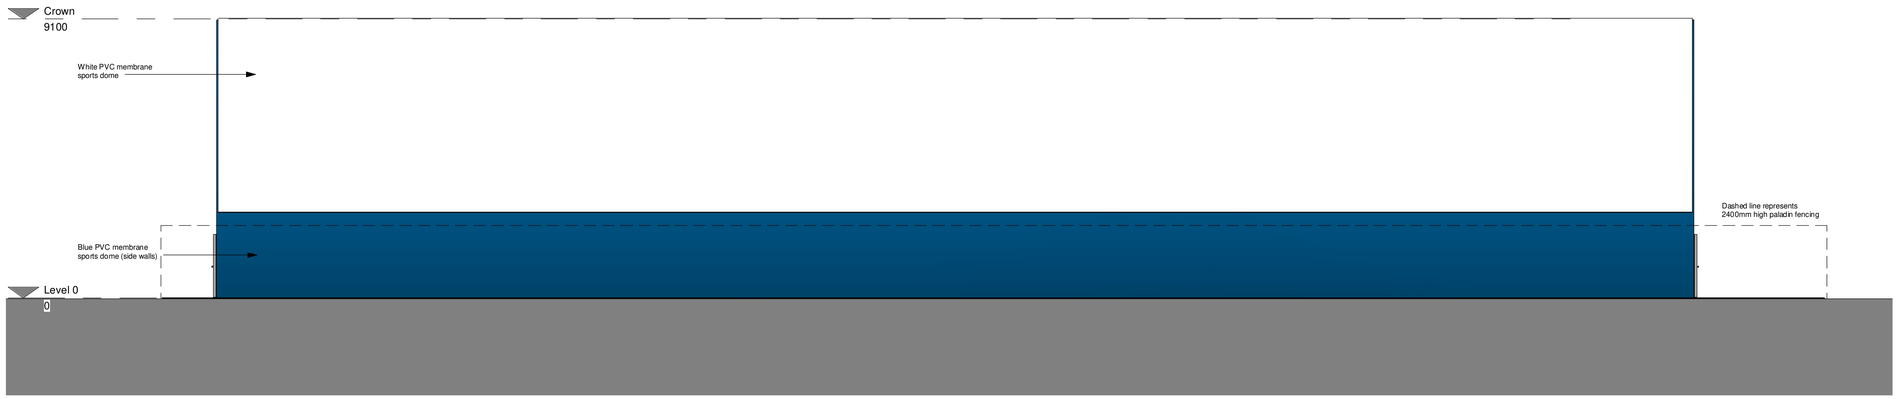

East Elevation
1 : 100

CDM REGULATIONS 2015. All current drawings and specifications for the project must be read in conjunction with the Designer's Hazard and Environment Assessment Record. All intellectual property rights reserved.

Designed with reference to the surveys, information and reports listed: Ordanance Survey Promap, Licence number 100022432

James Kelly Architects Ltd t/a Solid Void – 16 Woolfenden Way, Wardle, OL12 9SS
Tel: 07949448088 – Email: solidvoid@outlook.com – Web: www.solidvoid.co.uk - Company No. 08545034

Rev	Date	Description
-	22.12.20	First Issue

Dwn	Ckd
JK	JK

Drawn	JK
Checked	JK
Date	DEC 2020
Scale @ A1	1 : 100

Rochdale Cricke Club Indoor Cricket Pitch
Proposed Elevations 01

RCC-SVA-ZZ-ZZ-DR-A-2010
REV -

PLANNING

SOLIDVOID