




NORTH

Norden

SHELFIELD LANE

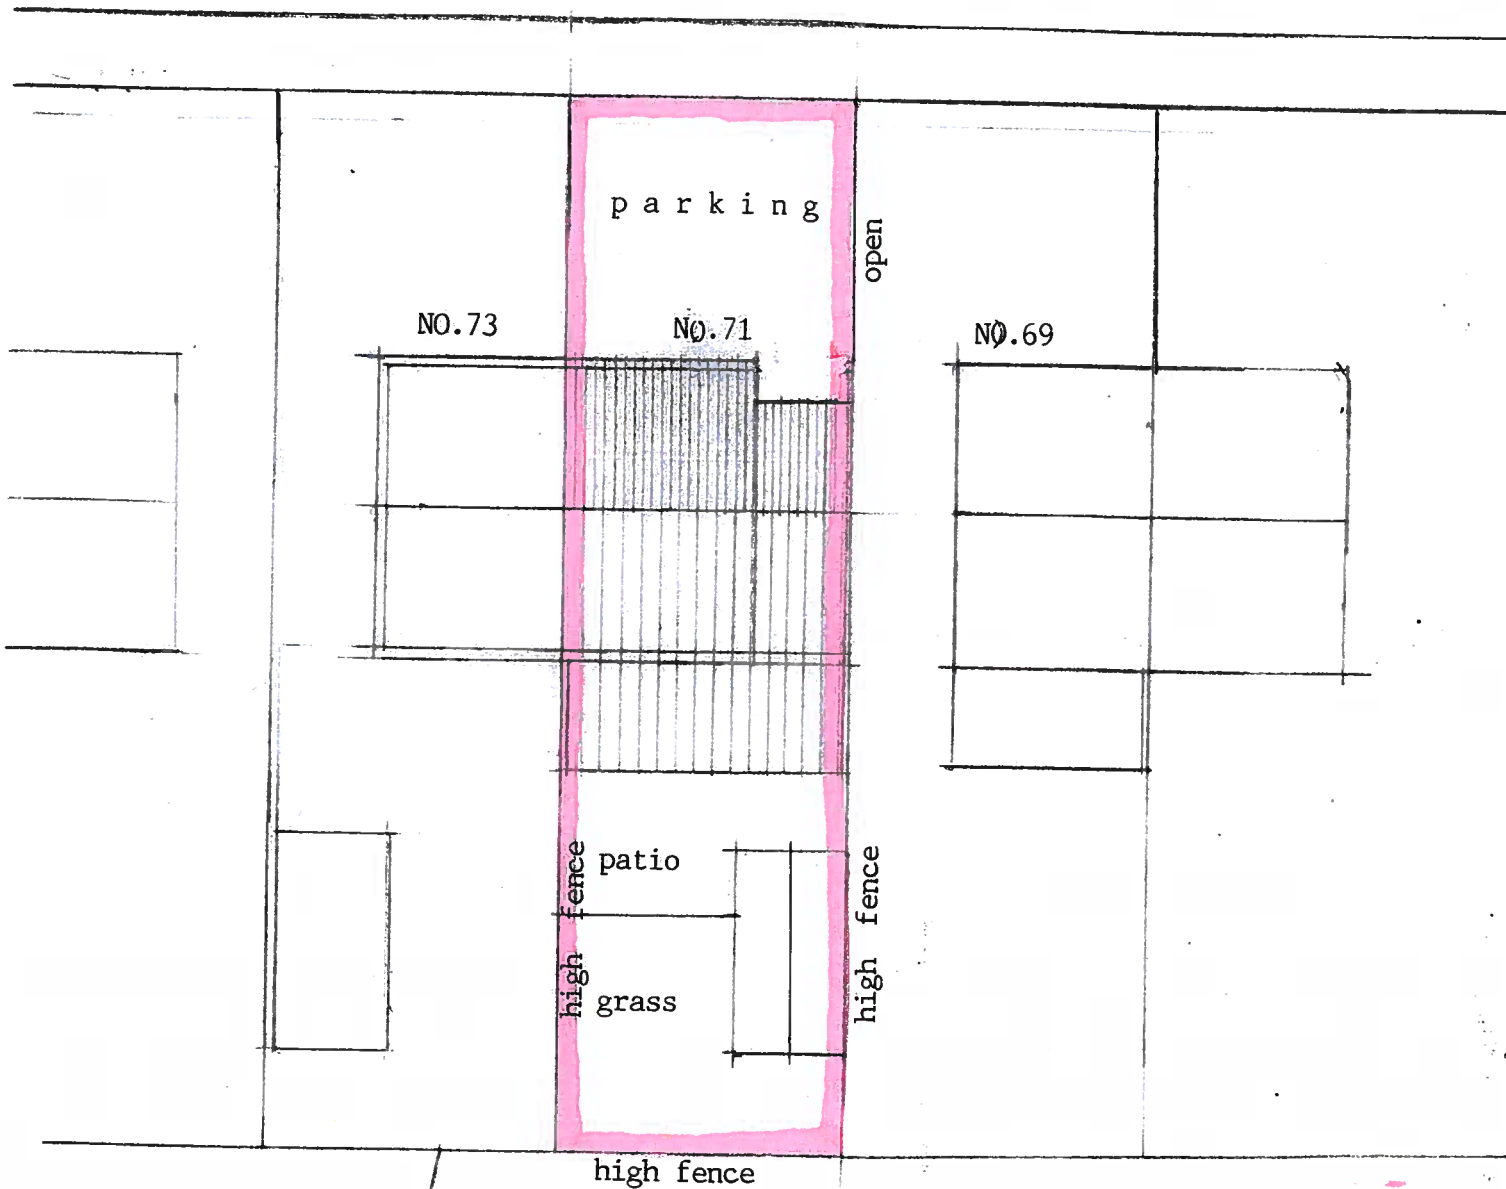

**Proposed
Site Layout**

1..200

mike palmer design 01772 743700
REF: 27.10.22 4