



Proposed 3D View

1



Proposed 3D View

2



Proposed 3D View

3

330/006

CLIENT :
MR MICK READE
59 Alpine Drive, Wardle
Rochdale, OL12 9NY.
TEL : 07903 003 356
THE CONSTRUCTION OF A
SINGLE STOREY AT THE
SIDE AND REAR OF THE
EXISTING DWELLING HOUSE
+ INTERNAL ALTERATIONS.



Proposed 3D View

4




Proposed 3D View

5




Proposed 3D View

6

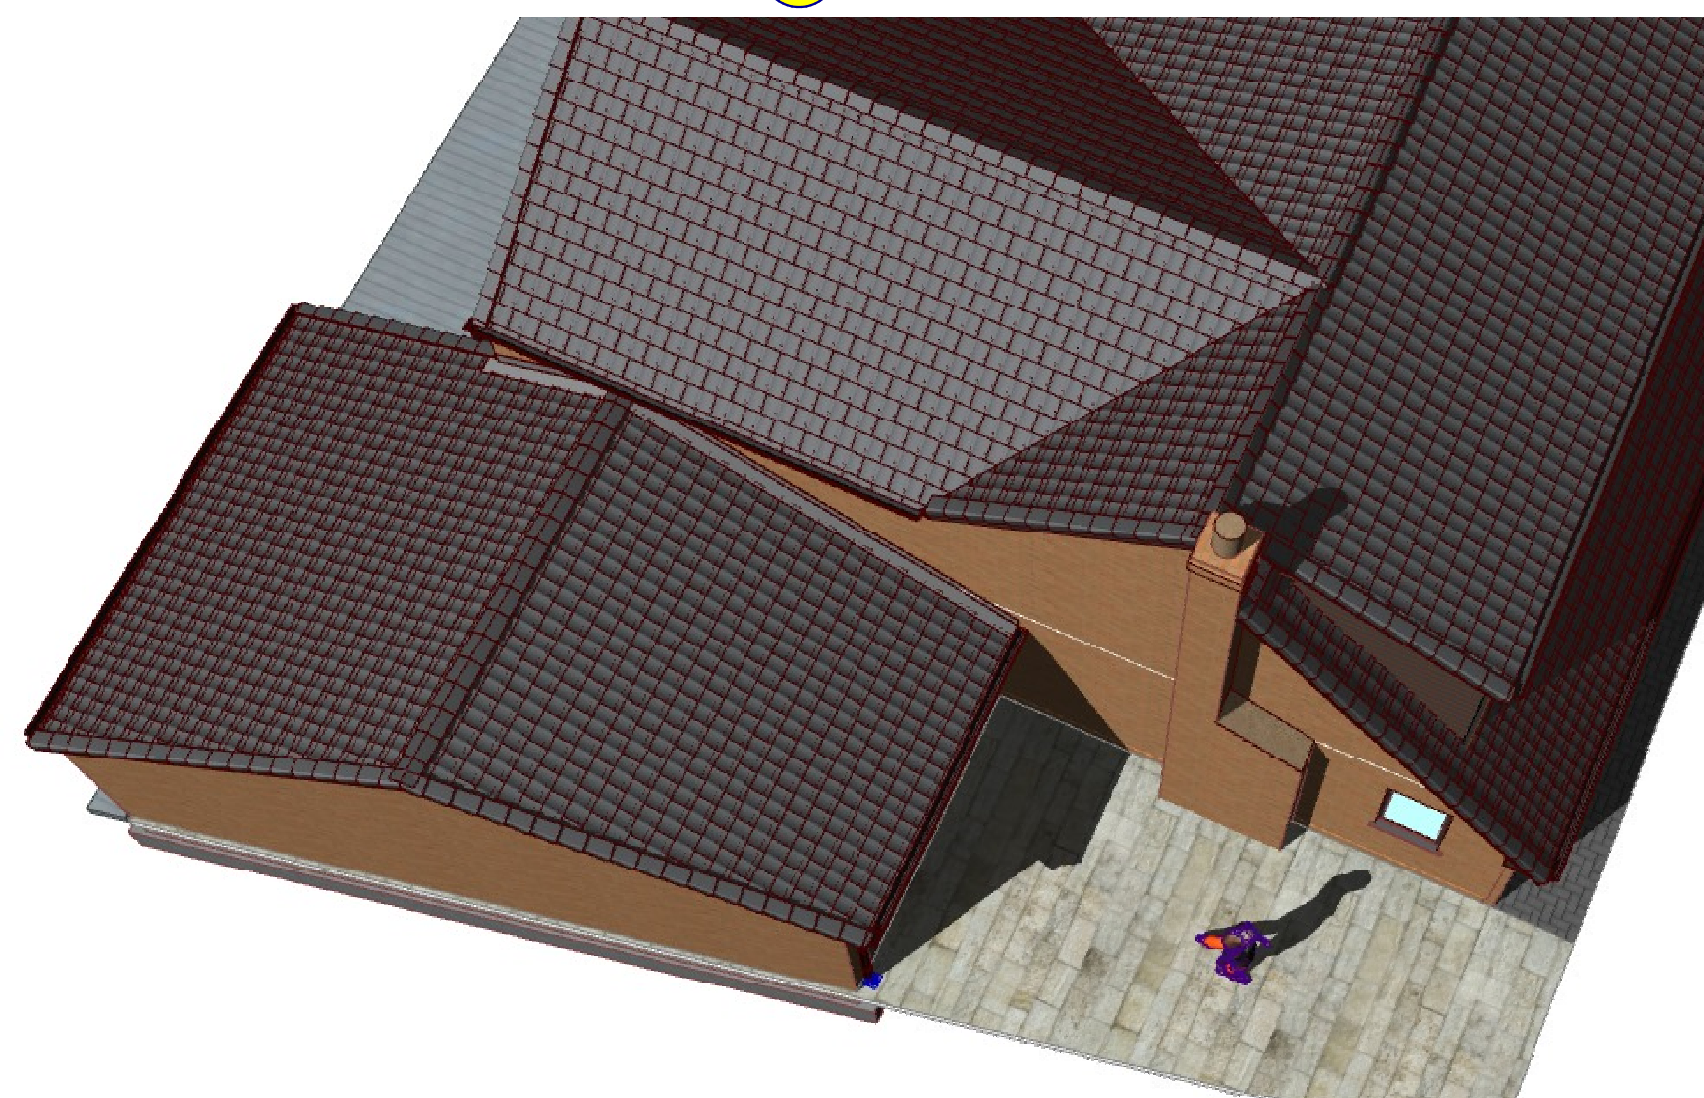

Proposed 3D View

7

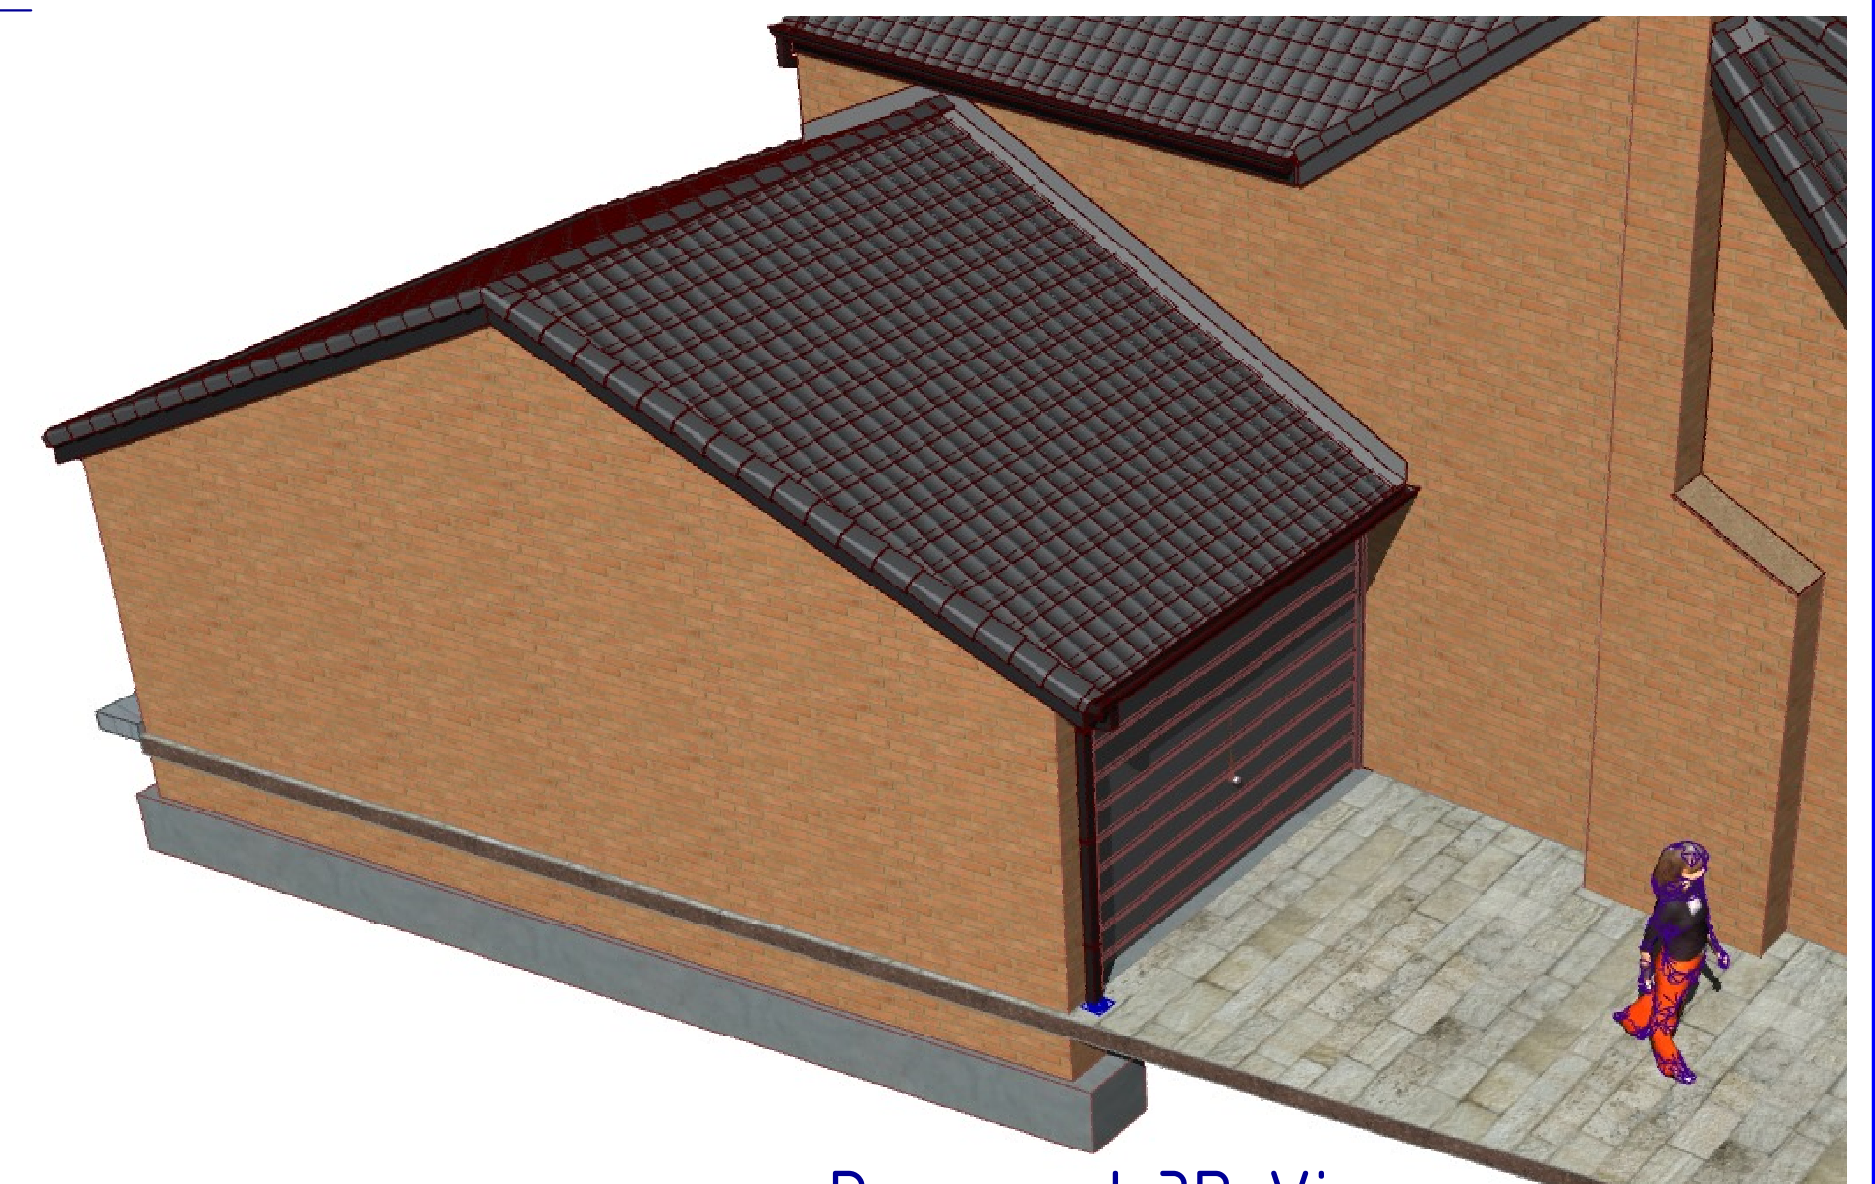

Proposed 3D View

8