



PLANNING NOTES:

- Proposals are subject to statutory consents and their related conditions.
- Proposals are indicative only and subject to further detailed design.
- Areas are approximate and are based on existing measured data provided by others.
- Proposals may be subject to 3rd party agreements such as party wall agreements, rights of light, access easements and other legal covenants.
- Proposals are subject to legal agreements and amendments to existing leases agreements where applicable.

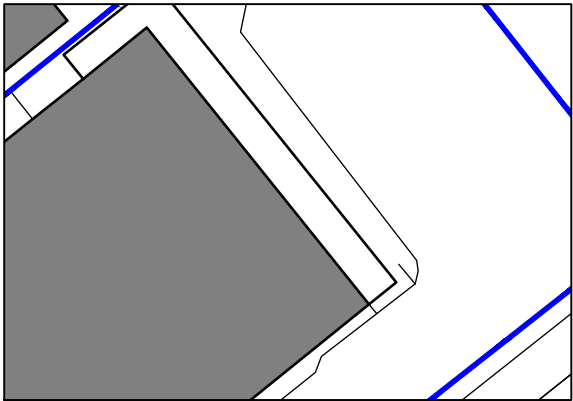


ELEVATIONS KEY
SCALE 1:500

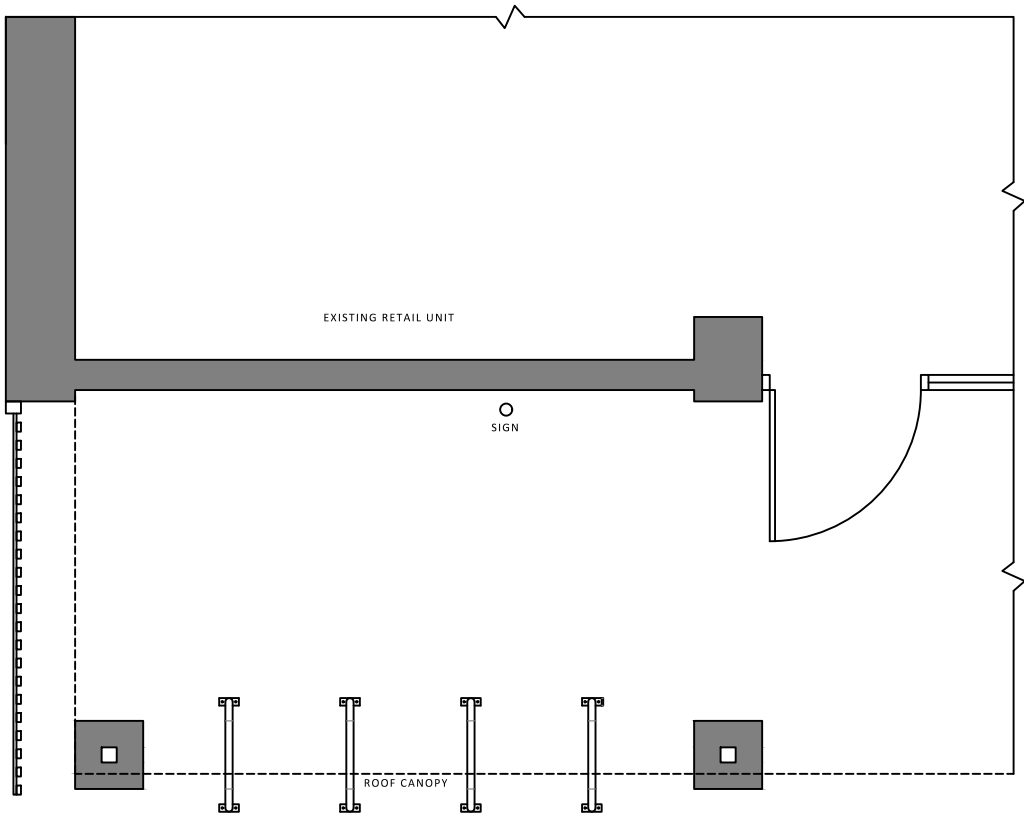

EXISTING PLAN
SCALE 1:50



0m 1 2 3 4 5

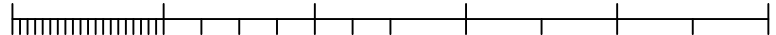

Scale - 1:50

P1	Planning Issue	JB	HD	05/12/2022
Rev	Description	By	Chk	Date
Project No: 2815		Scale @ A3 1:50		Date: 05/12/2022
Drawn: JB		Checked: HD		Status: PLANNING
Drawing No:				Revision:
L(01) 001				P1