




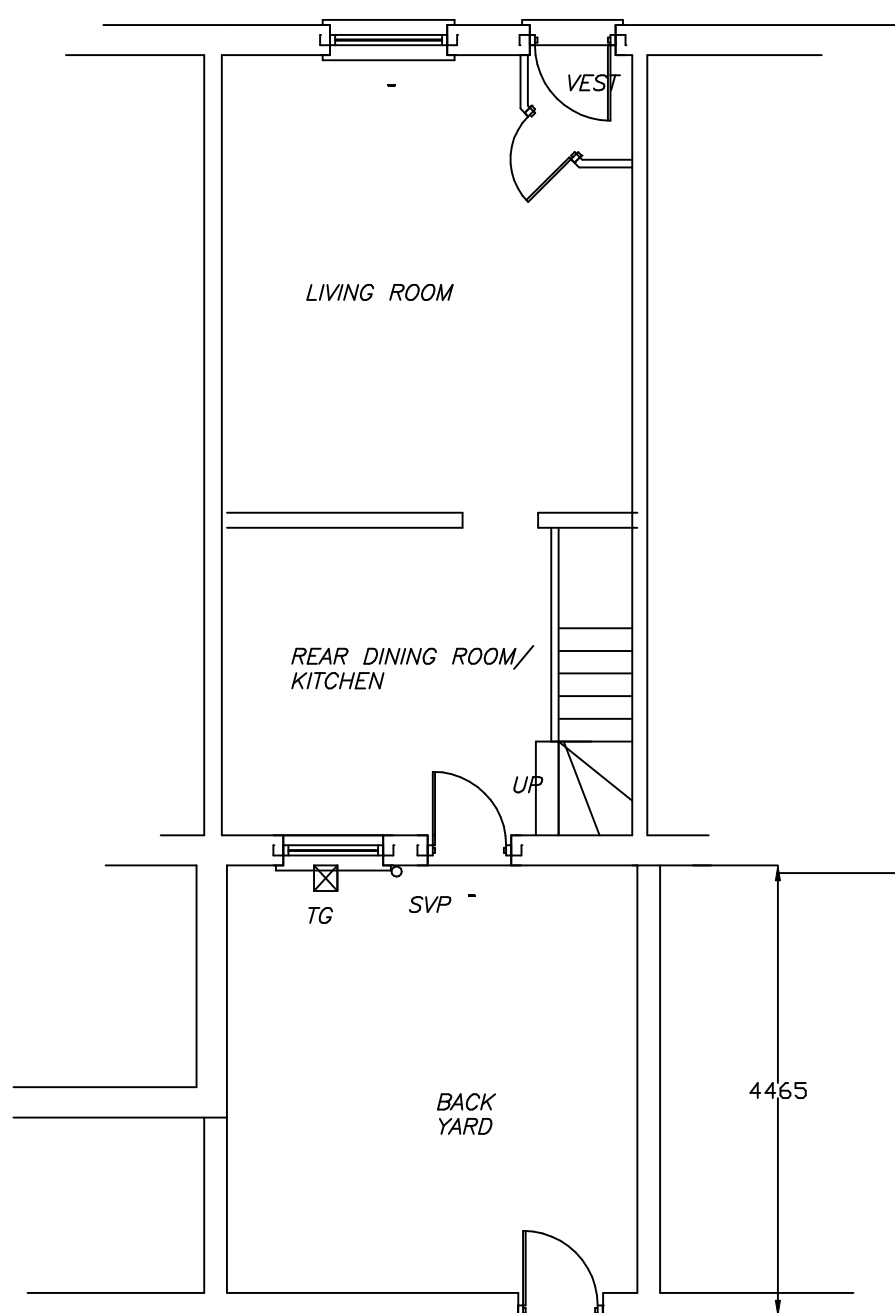

EXISTING GROUND FLOOR

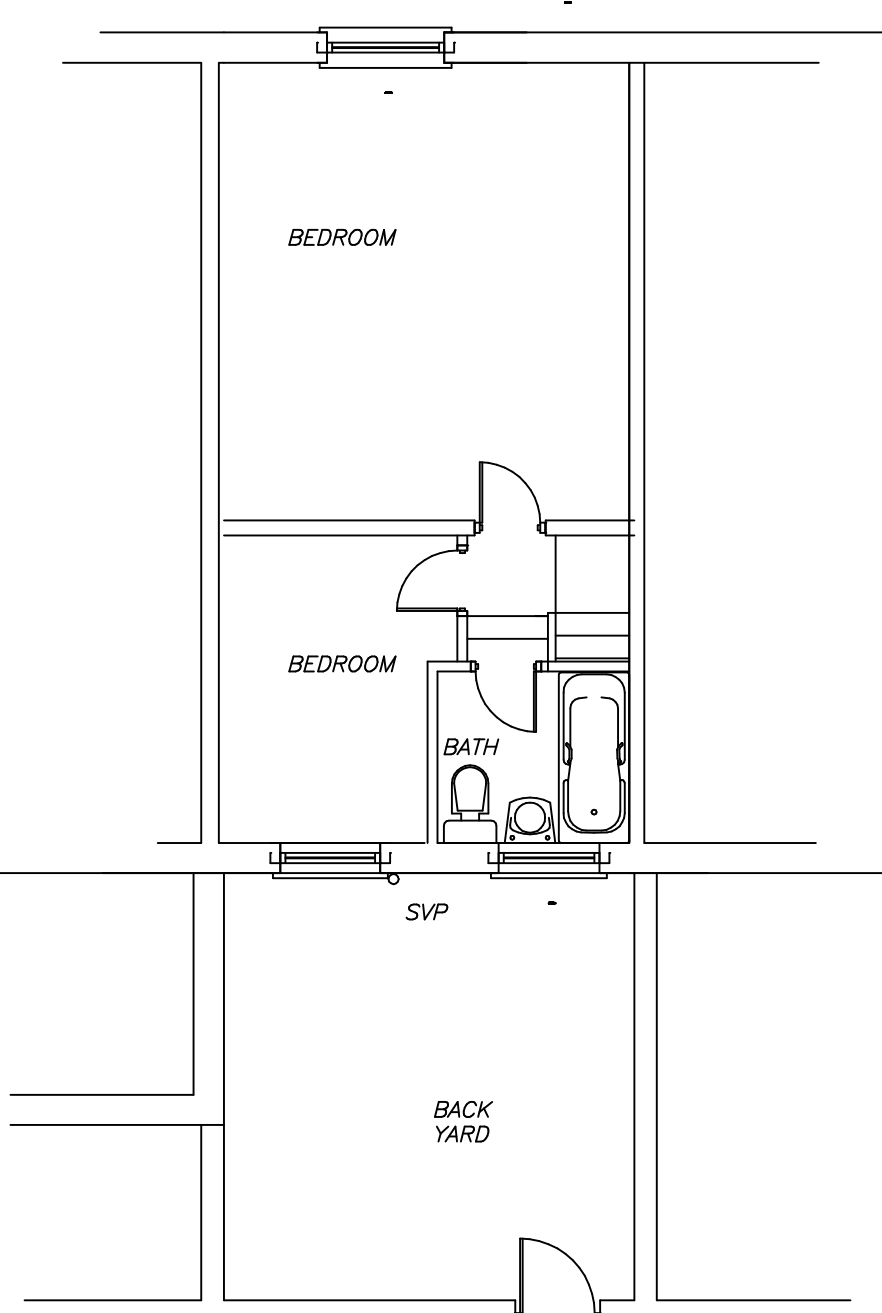

EXISTING FIRST FLOOR

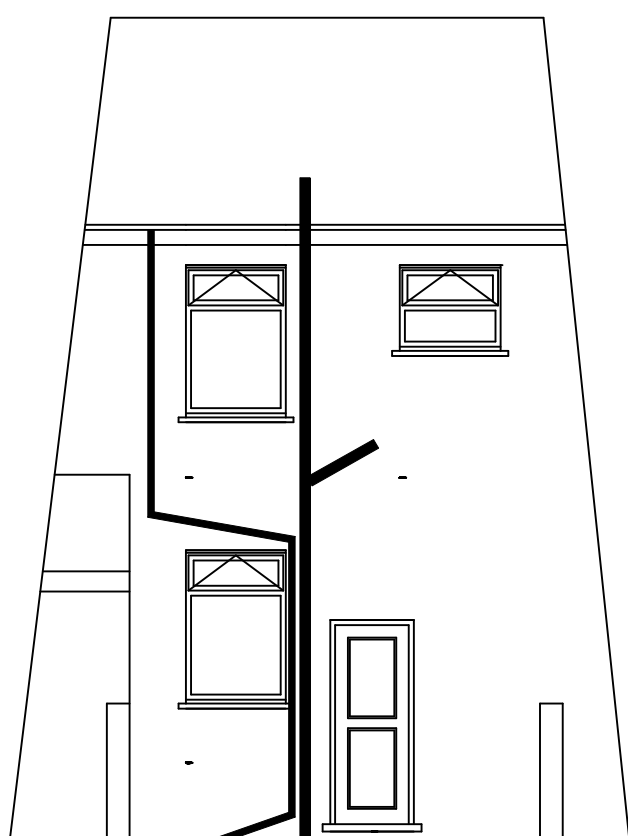

EXISTING REAR ELEVATION

PROPOSED KITCHEN & BATHROOM EXTEN'SION
12, HECTOR AVENUE,
ROCHDALE, OL16 2LE
FOR MR ZAHID SHAH.


hasanainbcn@gmail.com

SCALE: -1,75 DATE: - JULY'23

lesfoey
BUILDING
DESIGN CONSULTANTS

8, GLASSON WALK,
CHADDERTON,
OLDHAM, OL9 9DR
TEL & FAX: 0161-633-5057

NO WORK TO COMMENCE BEFORE PLANNING PERMISSION (IF REQUIRED) HAS BEEN GRANTED.
NO WORK TO COMMENCE UNTIL BUILDING REGULATIONS APPROVAL HAS BEEN GRANTED.
LES FOEY ACCEPTS NO RESPONSIBILITY FOR WORK UNDERTAKEN BEFORE BUILDING REGULATION APPROVAL OBTAINED.
ALL SIZES AND DIMENSIONS TO BE CHECKED AND VERIFIED BY THE CONTRACTOR BEFORE WORK COMMENCED
AND ANY DIFFERENCE TO THIS PLAN TO BE REPORTED TO LES FOEY BEFORE WORK COMMENCES.
IF THE WORK FALLS WITHIN THE PROVISIONS OF THE PARTY WALL ACT 1996 IT IS IMPORTANT THAT THE CLIENT
SERVES NOTICE TO THE OWNERS OF THE ADJOINING PROPERTY OF THE INTENTION TO BUILD TWO MONTHS BEFORE
THE COMMENCEMENT DATE AND THAT WRITTEN PERMISSION IS OBTAINED. ALL PROVISIONS OF THE PARTY WALL ACT 1966
(WHERE NECESSARY TO BE ADHERED TO).

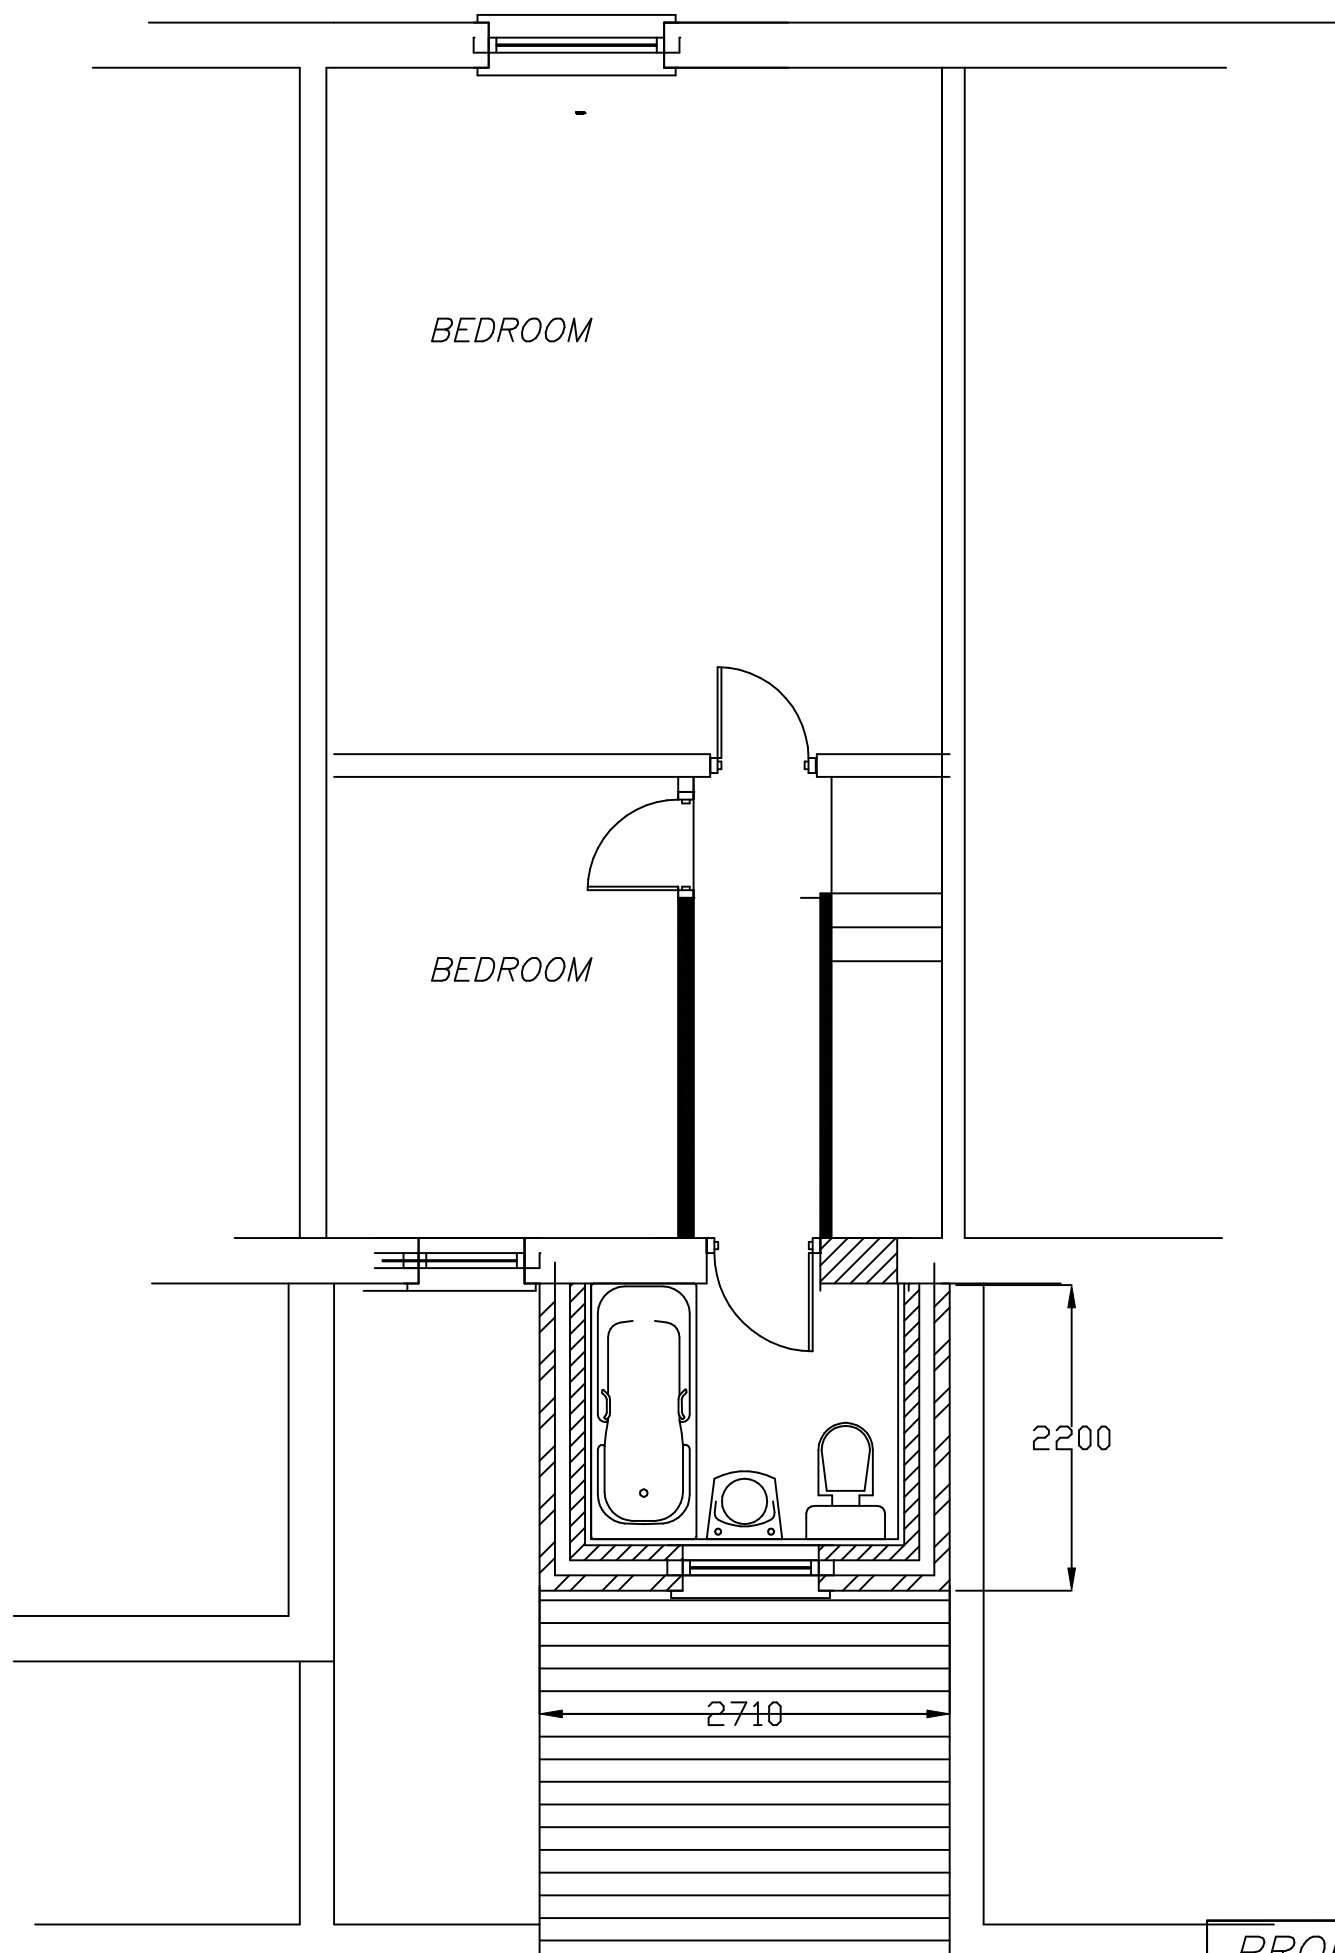

PROPOSED FIRST FLOOR

PROPOSED KITCHEN &
BAHROOM EXTEN'N
12, HECTOR AVENUE,
ROCHDALE, OL16 2LE
FOR MR ZAHID SHAH.


hasanainbcn@gmail.com

SCALE: -1,50 DATE: - JULY'23


les foey
BUILDING
DESIGN CONSULTANTS

8, GLASSON WALK,
CHADDERTON,
OLDHAM, OL9 9DR
TEL&FAX: 0161-633-5057

NO WORK TO COMMENCE BEFORE PLANNING PERMISSION (IF REQUIRED) HAS BEEN GRANTED.
NO WORK TO COMMENCE UNTIL BUILDING REGULATIONS APPROVAL HAS BEEN GRANTED.
LES FOEY ACCEPTS NO RESPONSIBILITY FOR WORK UNDERTAKEN BEFORE BUILDING REGULATION APPROVAL OBTAINED.
ALL SIZES AND DIMENSIONS TO BE CHECKED AND VERIFIED BY THE CONTRACTOR BEFORE WORK COMMENCED
AND ANY DIFFERENCE TO THIS PLAN TO BE REPORTED TO LES FOEY BEFORE WORK COMMENCES.
IF THE WORK FALLS WITHIN THE PROVISIONS OF THE PARTY WALL ACT 1996 IT IS IMPORTANT THAT THE CLIENT
SERVES NOTICE TO THE OWNERS OF THE ADJOINING PROPERTY OF THE INTENTION TO BUILD TWO MONTHS BEFORE
THE COMMENCEMENT DATE AND THAT WRITTEN PERMISSION IS OBTAINED. ALL PROVISIONS OF THE PARTY WALL ACT 1966
(WHERE NECESSARY TO BE ADHERED TO).

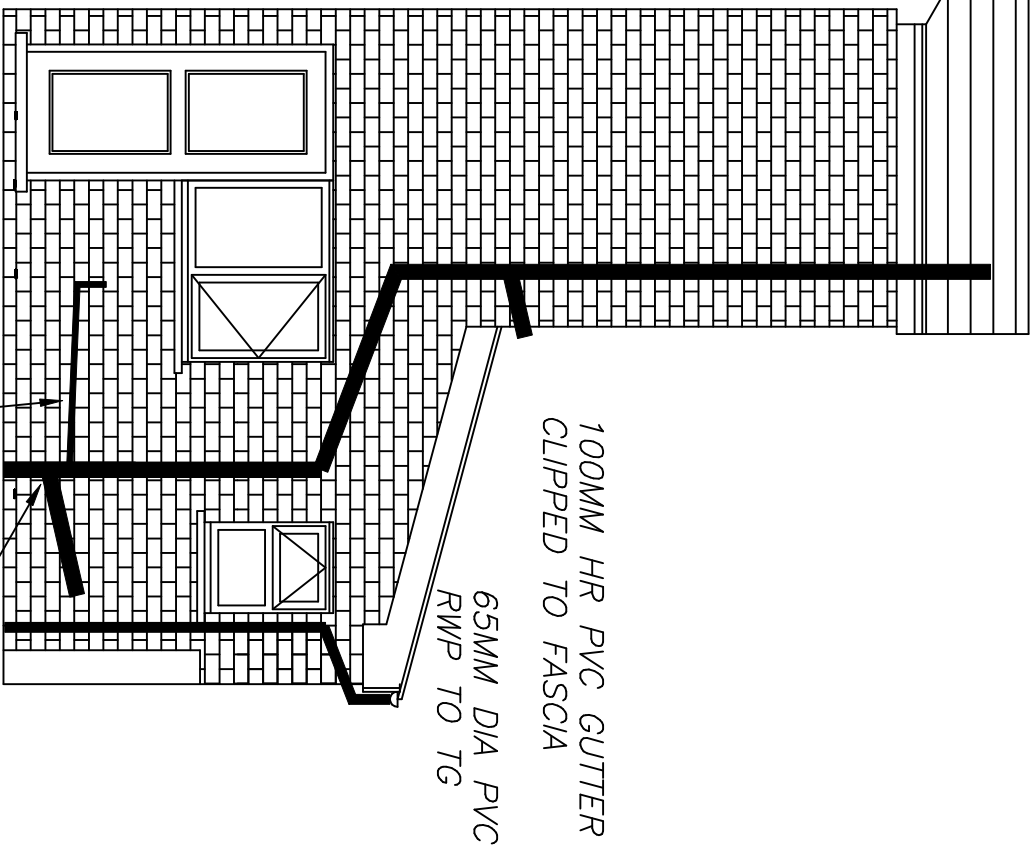

PROPOSED SIDE ELEVATION

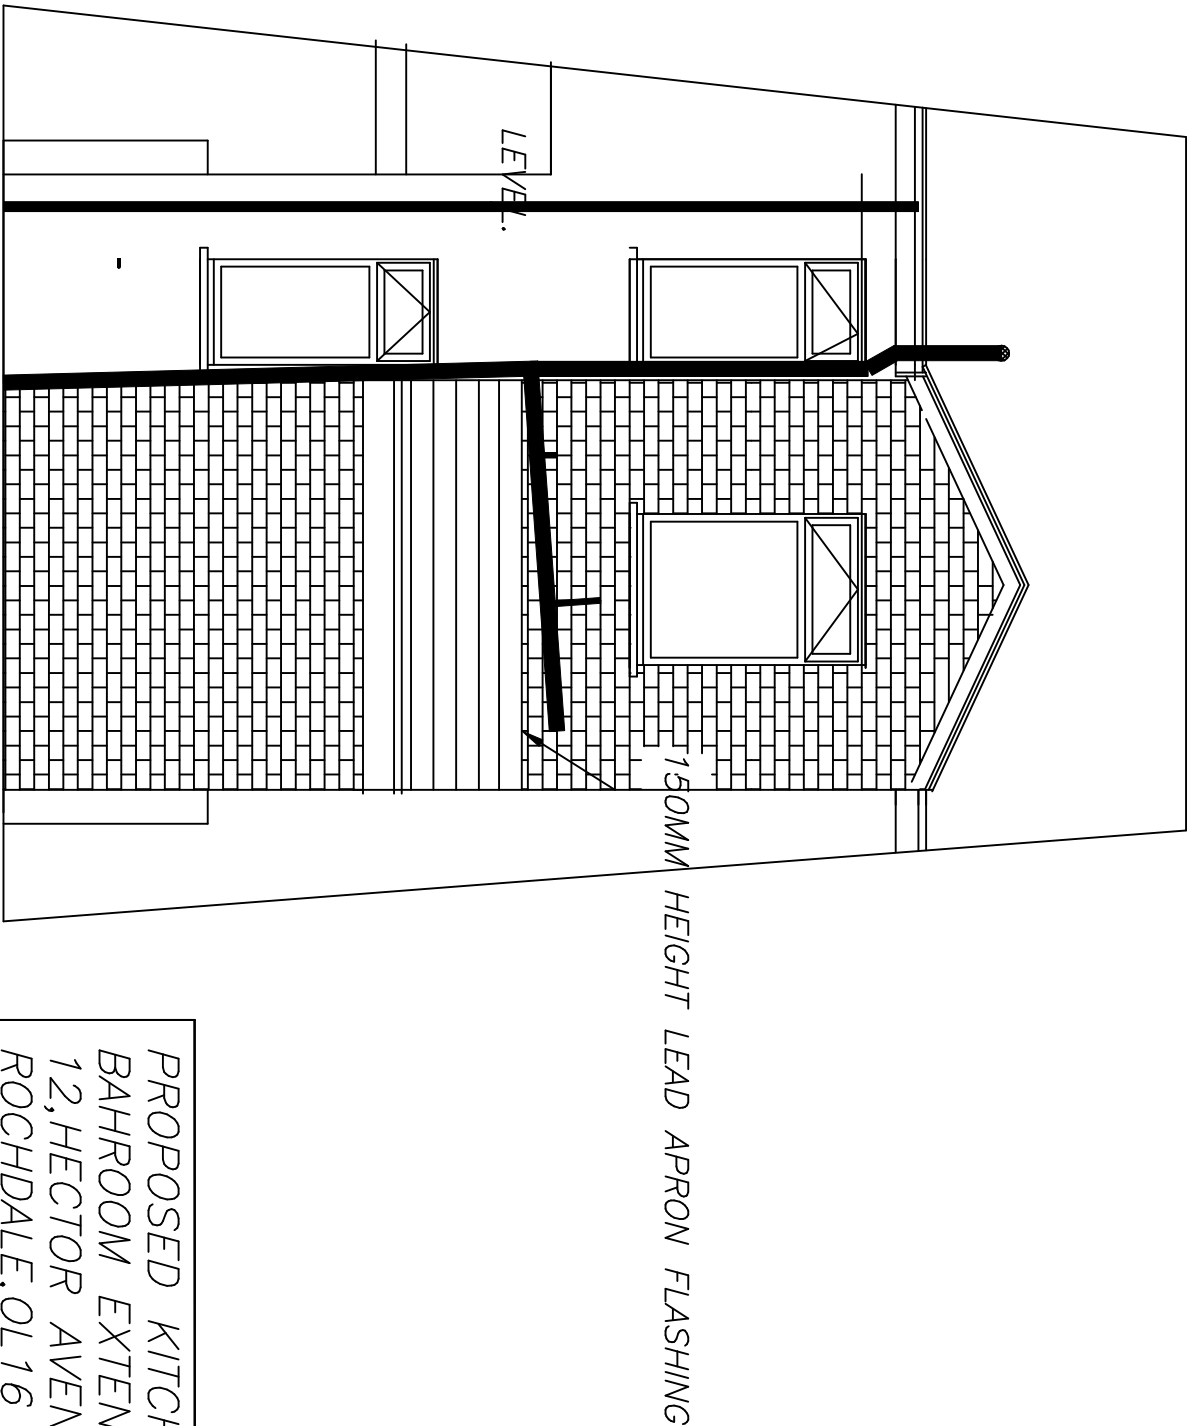

PROPOSED REAR ELEVATION


PROPOSED KITCHEN &
BAHROOM EXTEN'N
12,HECTOR AVENUE,
ROCHDALE,OL16 2LE
FOR MR ZAHID SHAH.

hasanainbcn@gmail.com

SCALE:-1.50 DATE:-JULY'23


BUILDING
iesfoey
DESIGN CONSULTANTS

8,GLASSON WALK,
CHADDERTON,
OLDHAM,OL9 9DR
TEL&FAX: 0161-633-5057

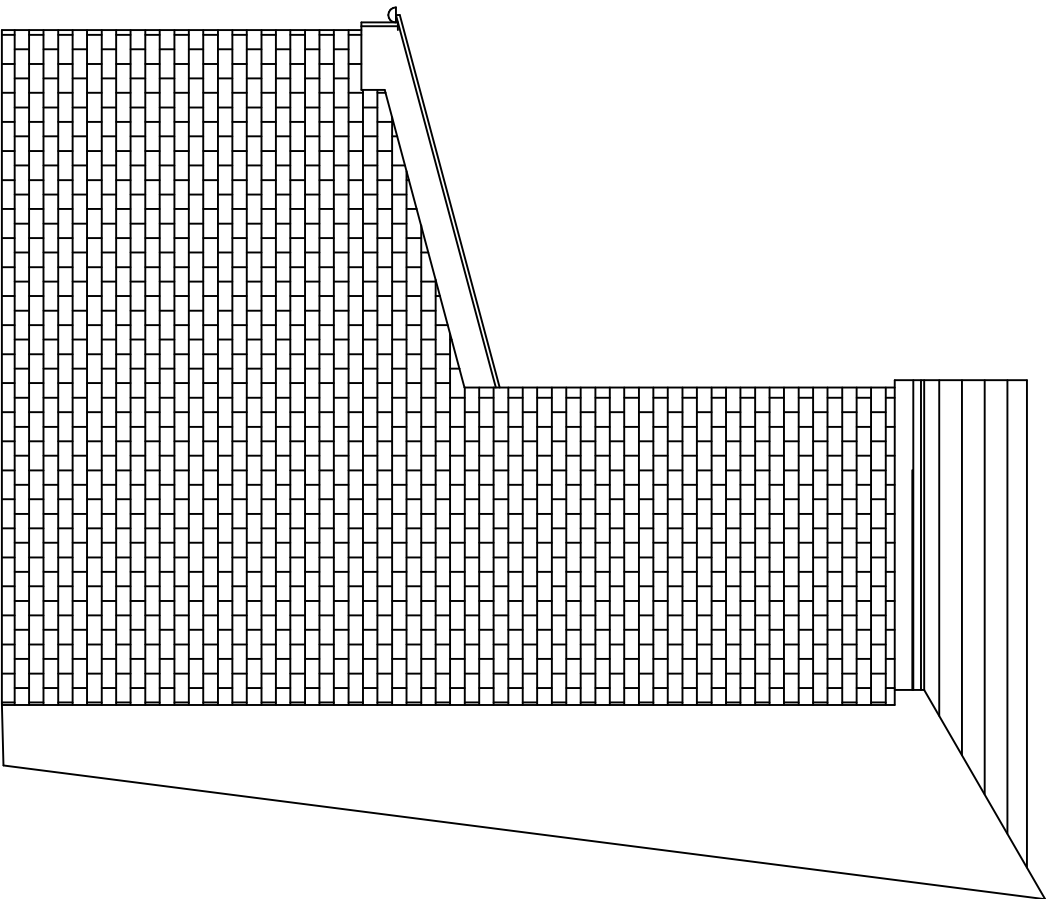

PROPOSED SIDE ELEVATION


PROPOSED KITCHEN &
BAHROOM EXTEN'N
12,HECTOR AVENUE,
ROCHDALE,OL16 2LE
FOR MR ZAHID SHAH.

hasanainbcn@gmail.com


SCALE:-1.50 DATE:-JULY'23


iesfoey
BUILDING
DESIGN CONSULTANTS

8,GLASSON WALK,
CHADDERTON,
OLDHAM,OL9 9DR
TEL&FAX: 0161-633-5057

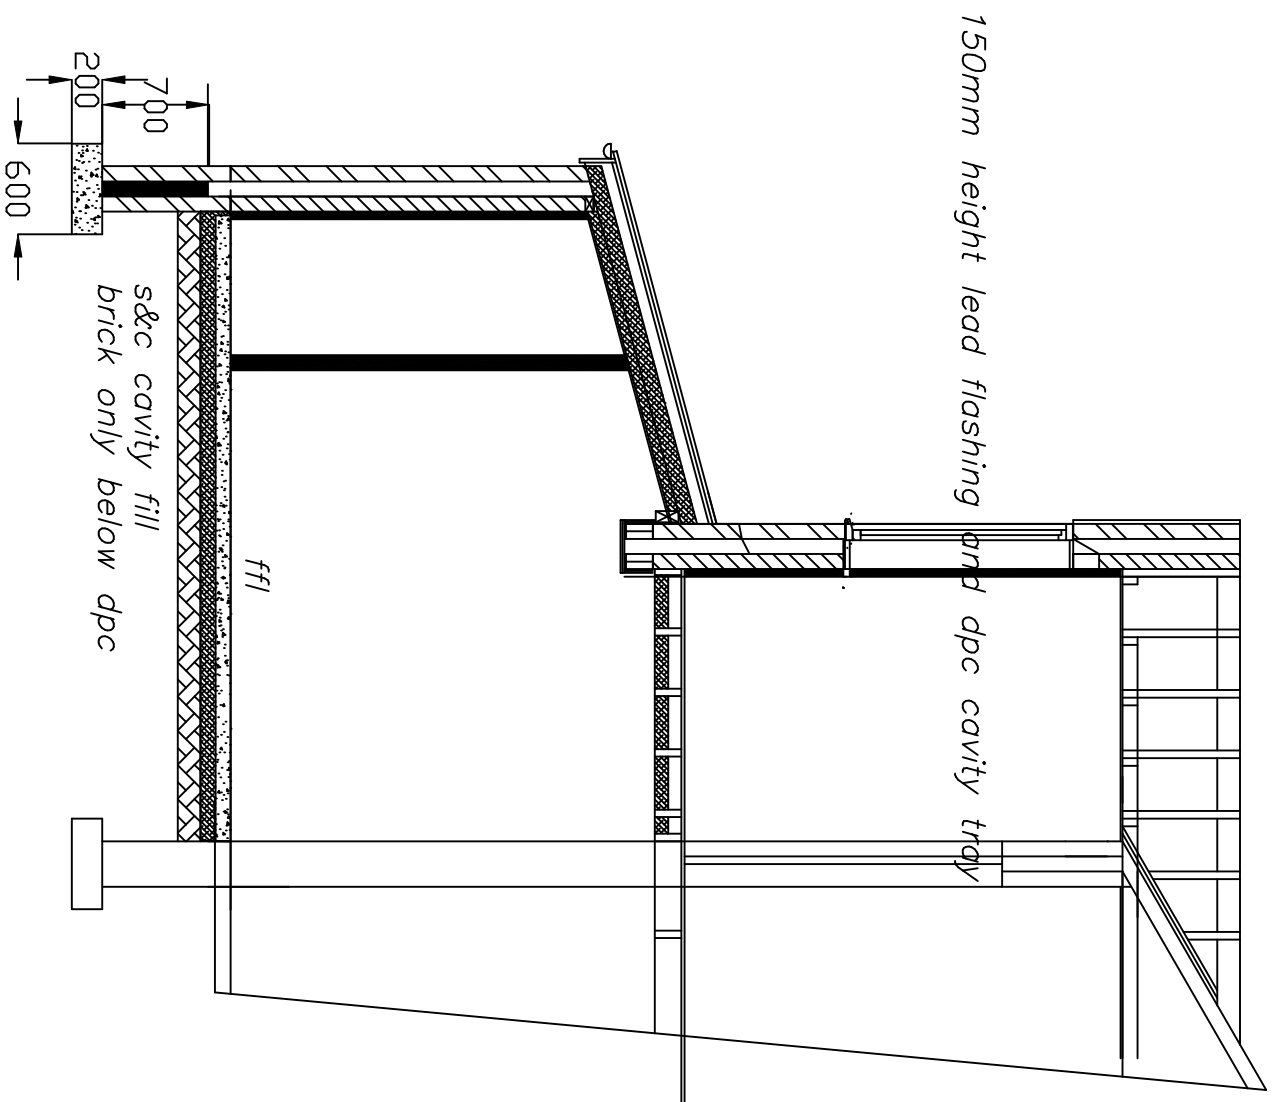

PROPOSED CROSS
SECTION

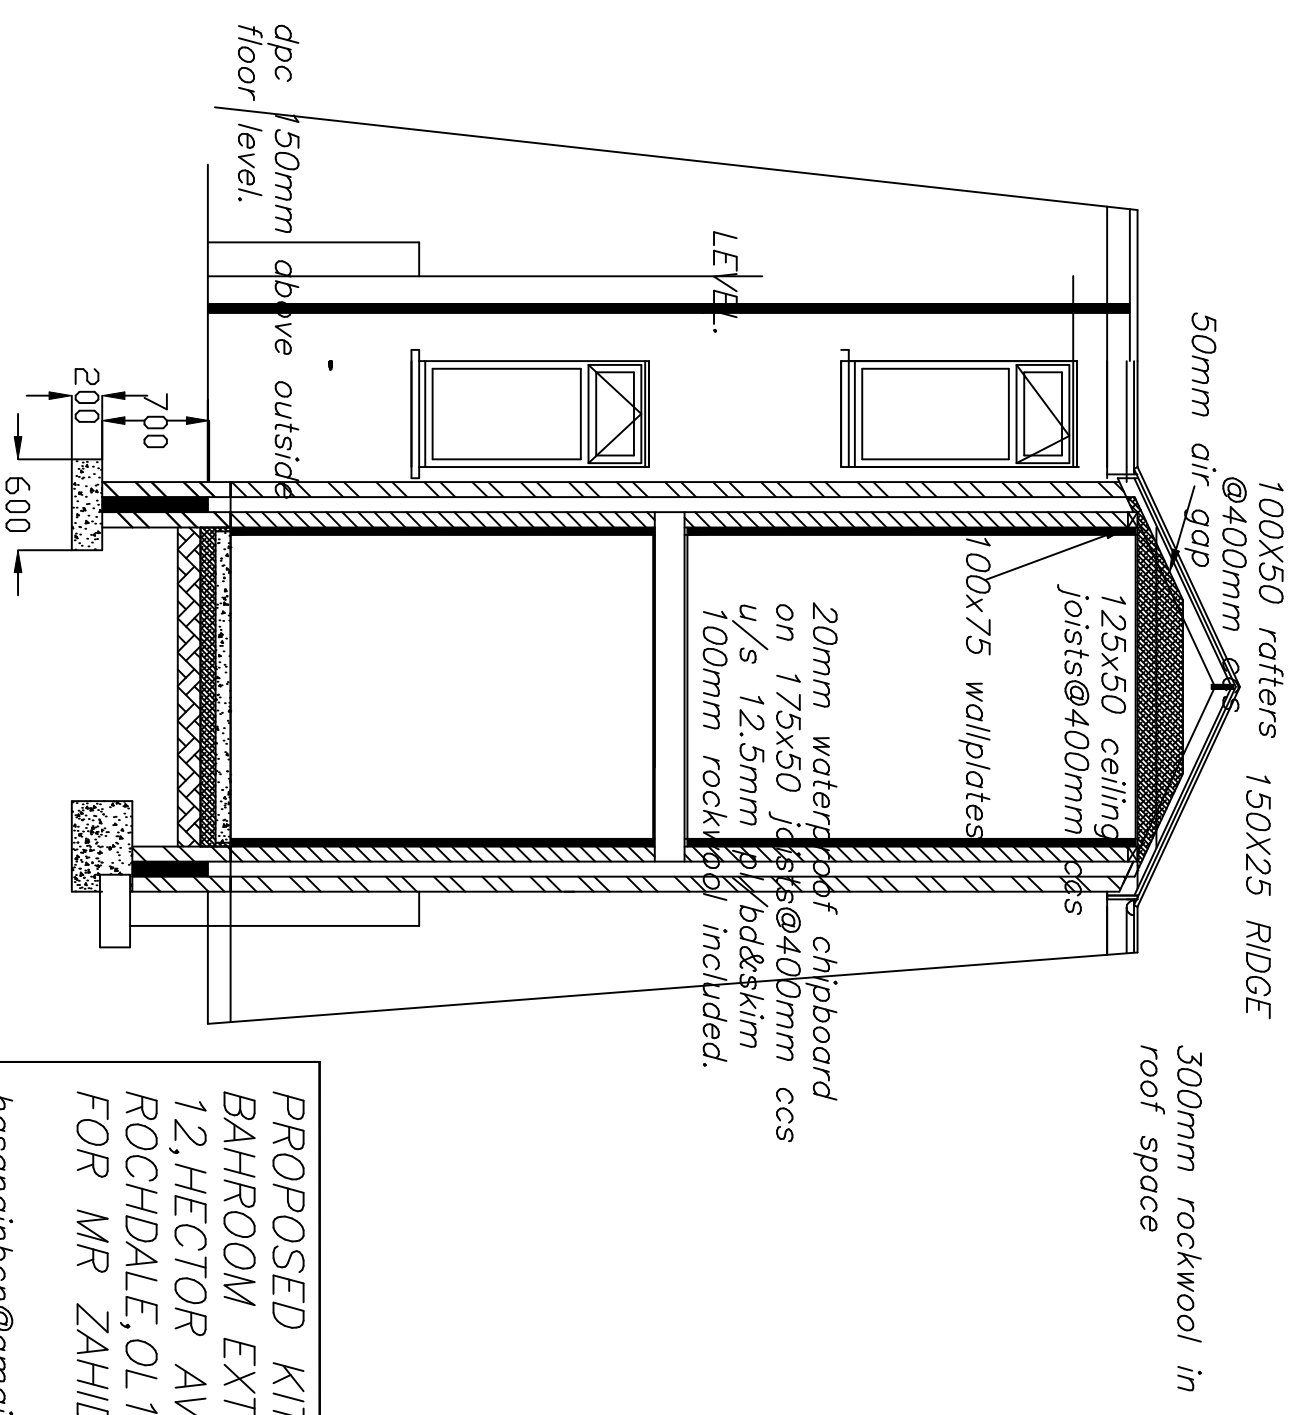


PROPOSED CROSS
SECTION

PROPOSED KITCHEN &
BAHROOM EXTEN'N
12,HECTOR AVENUE,
ROCHDALE,OL16 2LE
FOR MR ZAHID SHAH.

hasanainbcn@gmail.com

SCALE:-1.50 DATE:-JULY'23

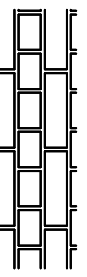
BUILDING
DESIGN CONSULTANTS

8, GLASSON WALK,
CHADDERTON,
OLDHAM, OL9 9DR
TEL&FAX: 0161-633-5057

ELECTRICAL SPECIFICATION

THE INSTALLATION WILL BE DESIGNED,INSTALLED,INSPECTED AND TESTED TO THE STANDARDS REQUIRED BY PART' OF THE BUILDING REGULATIONS.
A'COMPETANT' ELECTRICIAN WILL UNDERTAKE THE WORK AND AN INSTALLATION CERTIFICATE WILL BE PROVIDED

PRIOR TO COMMISSIONING THE INSTALLATION WILL BE TESTED BY AN ELECTRICIAN COMPETANT IN TESTING HOLDING A SUITABLE QUALIFICATION.

TESTING WILL BE COMPREHENSIVE WITH TESTS FOR CONTINUITY,AND EARTH LOOP IMPEDANCE. ANY INSTALLATION UNDERTAKEN BY SOMEONE WHO IS NOT REGISTERED WITH NICEIC OR ECA MUST PROVIDE AN INSTALLATION CERTIFICATE TOGETHER WITH A TEST CERTIFICATE PREPARED BY A MEMBER OF THE NICEIC OR ECA.

THE PROPOSED DOMESTIC ELECTRICAL INSTALLATION WILL BE INSTALLED IN ACCORDANCE WITH BS 7671 AND THE CURRENT 17th EDITION OF THE WIRING REGULATIONS.

THE BEST PRACTISE ENDORSED WITH THE IEE ON SITE GUIDE WILL BE APPLIED.
WORK TO HEATING/HOT WATER SYSTEM BY A GAS SAFE REGISTERED PLUMBER.

NEW DOUBLE GLAZED WINDOWS TO HAVE INNER PANE OF 'K' GLASS A AND MINIMUM GAP BETWEEN PANES 16mm.(argon filled)Uvalue 1.4 AND OUTER PANE 4mm OPTIFLOAT.

NEW BEDROOM WINDOWS TO HAVE ESCAPE WINDOW 0.33M2

WITH MINIMUM WIDTH OF ESCAPE WINDOW 450mmx740mm height to achieve 0.33M2.

BEAM OVER NEW EXTERNAL WINDOWS AND DOORS CATING COMBINED LINTOLS.

NEW GLAZING IN CRITICAL LOCATIONS TO COMPRISE TOUGHENED SAFETY GLASS TO BS6206

- 1) AREAS WITH DIFFERING HEATING NEEDS SUCH AS SEPARATE SLEEPING AND LIVING AREAS SHOULD HAVE INDIVIDUAL TEMPERATURE CONTROL–BY USE OF ROOM THERMOSTATS OR INDIVIDUAL RADIATOR VALVES.

- 2)SEPARATE TIMING CONTROLS SHOULD BE PROVIDED FOR SPACE HEATING AND HOT WATER(EXCEPT FOR COMBINATION BOILERS AND SOLID FUEL APPLIANCES.

- 3)BOILER CONTROLS MUST INCLUDE PROVISION TO PREVENT THE BOILER OPERATION WHEN NEITHER THE SPACE HEATING SYSTEM NOR THE HOT WATER SYSTEM REQUIRES HEAT.

- 4)THE NEW BOILER SHOULD HAVE A SEDBUCK RATING OF 86%

- 5)ALL HEATING AND HOT WATER SYSTEMS NEED TO BE FULLY COMMISSIONED AND CERTIFICATION PROVIDED.

- 6)INSTRUCTIONS FOR ALL RELEVANT CONTROLS ARE TO BE GIVEN TO THE OWNER.

3 IN 4 OF NEW LIGHT FITTINGS TO BE OF THE TYPE THAT WILL ONLY ACCEPT ENERGY EFFICIENT LAMPS

NEW ELECTRICAL SWITCHES AND SOCKETS TO BE LOCATED WITHIN A ZONE BETWEEN 450mm & 1200mm FROM THE FINISHED FLOOR LEVEL..

ROBUST METHODS OF CONSTRUCTION TO BE ADOPTED.

INSULATED DPCS TO BE USED ON WINDOW AND DOOR REVEALS.

The provision of cold & hot water supply to the sanitary appliances & in addition to any thermostat, either the heat source or the storage visual, is fited with a device that will prevent the temperature of the stored water exceeding 100deg c at any time.

WALL CONSTRUCTION(BRICK/BLOCK with 150mm cavity 350mm cavity wall comprising 100mm facing bricks to L.A. approval, 150mm cavity filled with drytherm ultimate 32. inner leaf 100mm plasnor fibolite walling blocks with stainless steel wall ties (12.5mm plasterboard & skim) (brickwork only below dpc) Wall ties to BS.1243 : 1972 (1981 amended) placed at 750mm horizontally and 450mm vertically and every 300mm of height adjacent to openings.U value=0.18.

WALL CONSTRUCTION(Brick/block&insulated plasterboard) 300mm cavity wall comprising 100mm facing bricks to L.A. approval, 100mm cavity dritherm 32 ultimate filled with inner leaf 100mm plasnor fibolite walling blocks finished internally with 47.5mm insulated plasterboard.


with stainless steel wall ties (brickwork only below dpc) Wall ties to BS.1243 : 1972 (1981 amended) placed at 750mm horizontally and 450mm vertically and every 300mm of height adjacent to openings.U value=0.18.

GENERAL NOTES

1. Vertical and horizontal dpc's to all cavity closures
2. Windows to open 1/20th room floor area along with controllable trickle vents with an equivalent area of 8000mm2.
where opening restrictors are to be provided the opening lights are to be increased in size to 1/10th of the room floor area.


wet room areas to be provided with mechanical extract ventilation using the following extract rates:–
kitchen–30 litres/sec adjacent to hob or 60 litres/sec elsewhere
utility room–30 litres/sec
bathroom–15 litres/sec.

3. Steelwork to be 1/2 hour fire protected, encased in 20mm plasterboard and skim, 2mm wire binding at 100mm pitch
4. New brickwork to match and key into existing
5. Roof and floors to be tied down to walls with 30mm x 5mm ms straps at 2000mm ccs.
6. R.C. lintels over drains passing through walls
7. Any undersight drainage to be exposed and encased in 150mm pea gravel, flexible jointed and have rodding access provided to L.A. approval.
8. Brick infill between joists 25mm clearance from underside of roof
9. Foundations to regulation A1/A2
10.Exterior quality timber to facias
11.All cavities to be continuous
12.Air bricks ducted through wall cavity
13.Podstones to all steelwork
14.All plumbing to comply with B.S.5572
15.Cavity barriers (9mm masterboard or brick on edge
16FOUNDATIONS within 900mm of drains to be taken down to drain invert level
17.Depth of foundations to be taken to suitable sub–stratum irrespective of dimensions shown on drawing
18.Cross flow ventilation to be provided to roof space in accordance with B.S.5250 : 1989 clause 9.1
19.Replacement Upvc window frames to be fitted where necessary.
20.Complete re–roof to be carried out as necessary.

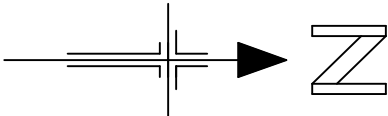


ROOF CONSTRUCTION(lean to roof)
Marley mendip tiles on 25 x 50 mm sw timber battens on breathable felt on 175x50 rafters @400mm ccs
50mm air gap to be maintained over rafters to u/s roof.
125mm celotex XR4000 between rafters+50mm GA4000 under +12.5mm plasterboard and skim.
Roof to be provided with eaves ventilation equivalent to a 25mm continuous strip both sides. 0.15 U–value.


GROUND FLOOR CONSTRUCTION U Value=0.18
100mm concrete slab on 500g visqueen on 100mm kingspan kingspan thermatfloor on 1200g visqueen lapped onto dpc on sandblinded well consolidated hardcore.
insulated upstand

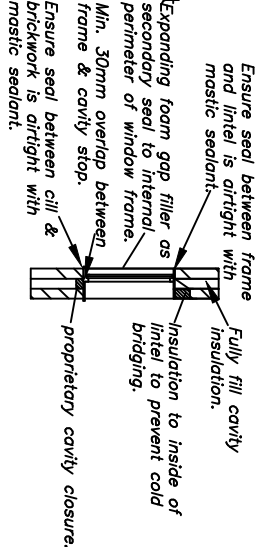

WINDOW HEAD & CILL DETAIL

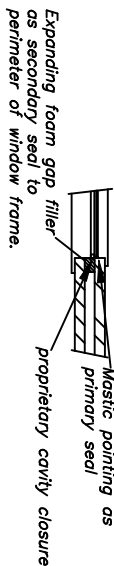

WINDOW JAMB DETAIL

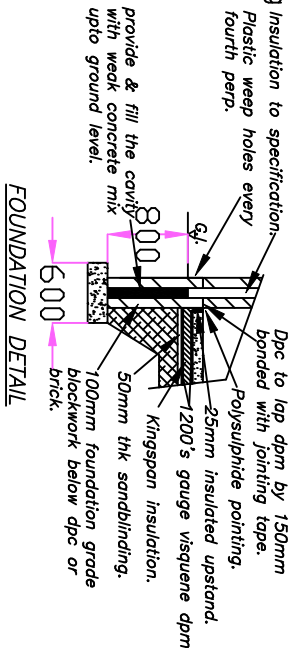

FOUNDATION DETAIL

PROPOSED KITCHEN & BAHROOM EXTEN'N
12,HECTOR AVENUE,
ROCHDALE,OL16 2LE
FOR MR ZAHID SHAH.

hasanainbcn@gmail.com



SCALE:–1.50 DATE:–JULY'23



iesfoey
BUILDING
DESIGN CONSULTANTS

8,GLASSON WALK,
CHADDERTON,
OLDHAM,OL9 9DR
TEL&FAX: 0161–633–5057

HECTOR AVENUE

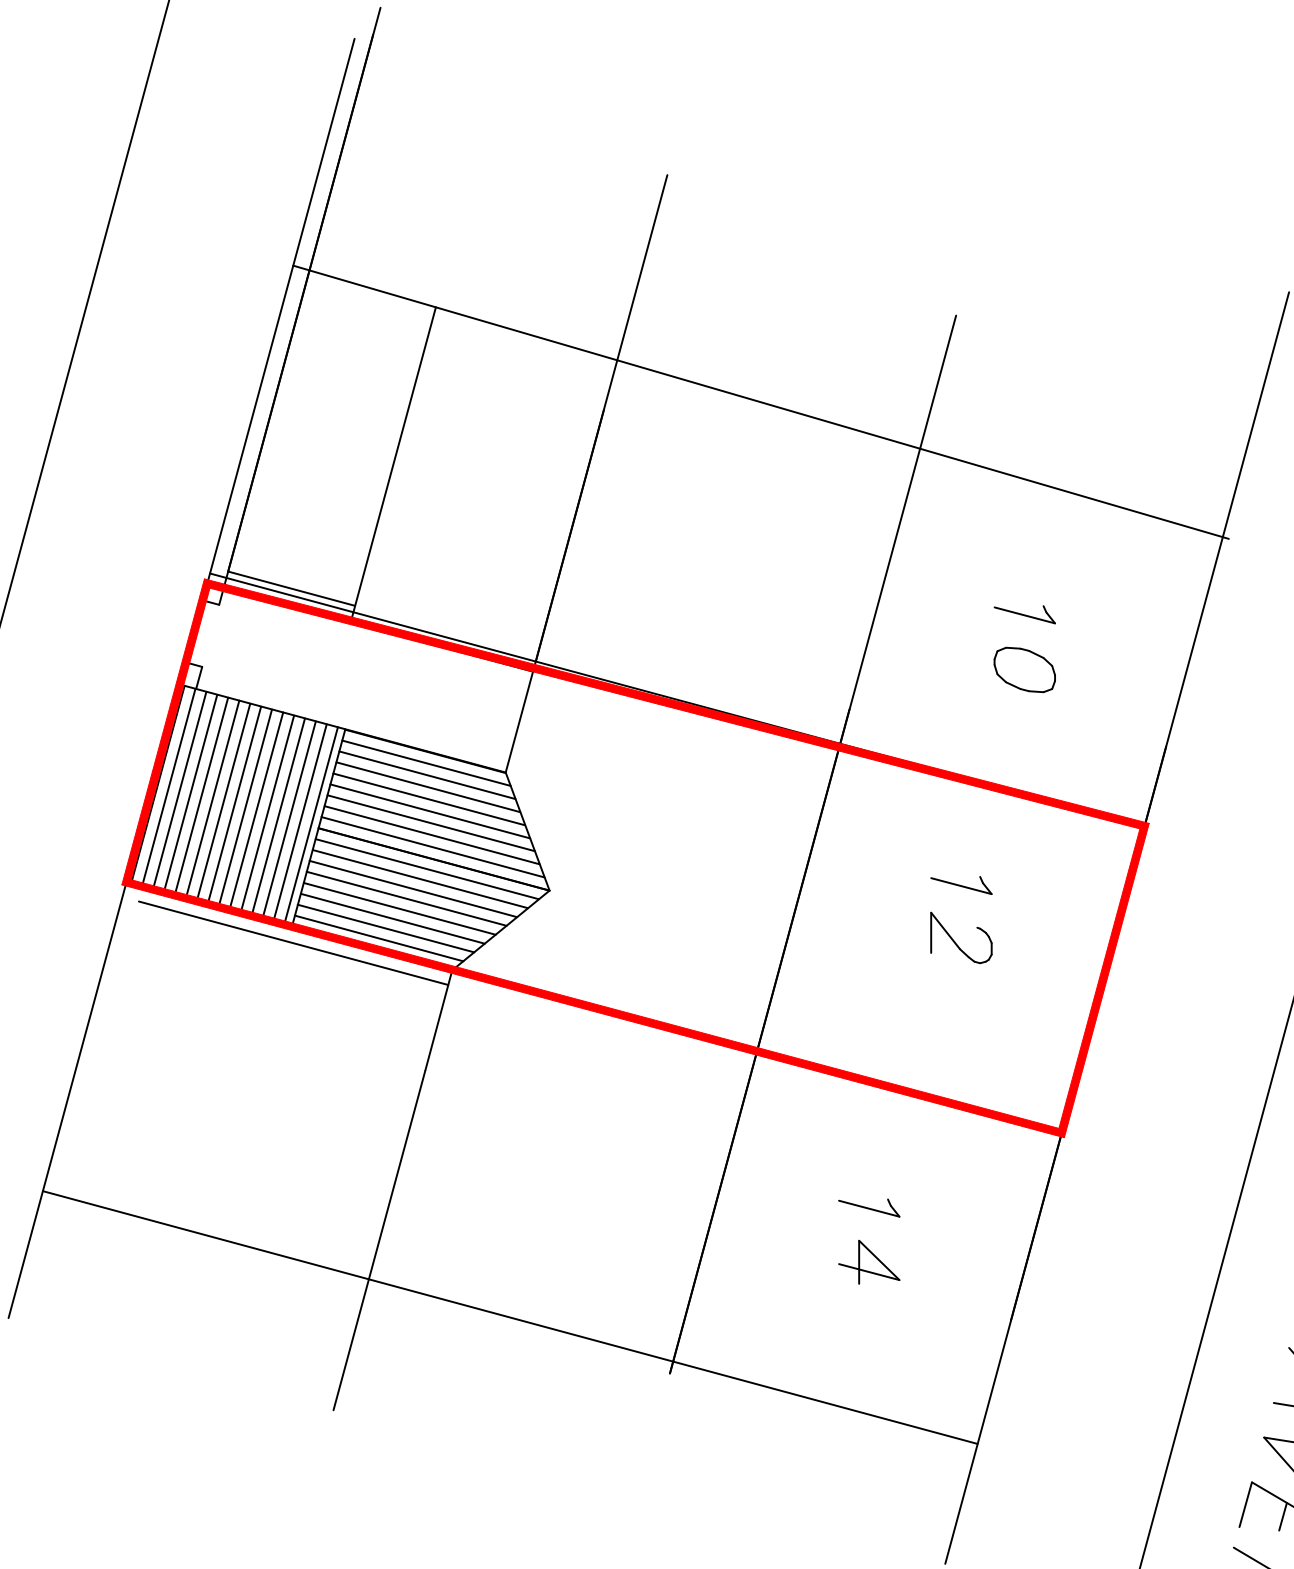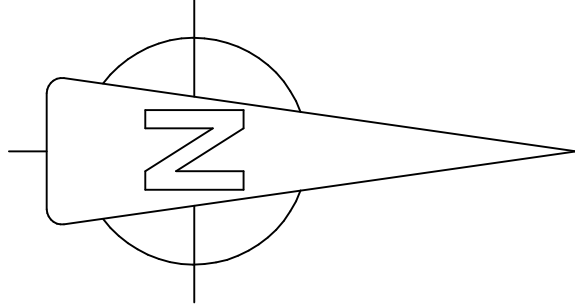

BLOCK PLAN

PROPOSED KITCHEN &
BAHROOM EXTEN'N
12, HECTOR AVENUE,
ROCHDALE, OL16 2LE
FOR MR ZAHID SHAH.

hasanainbcn@gmail.com

SCALE: -1:500 DATE: -JULY'23


Iesfoey
BUILDING
DESIGN CONSULTANTS

8, GLASSON WALK,
CHADDERTON,
OLDHAM, OL9 9DR
TEL&FAX: 0161-633-5057