
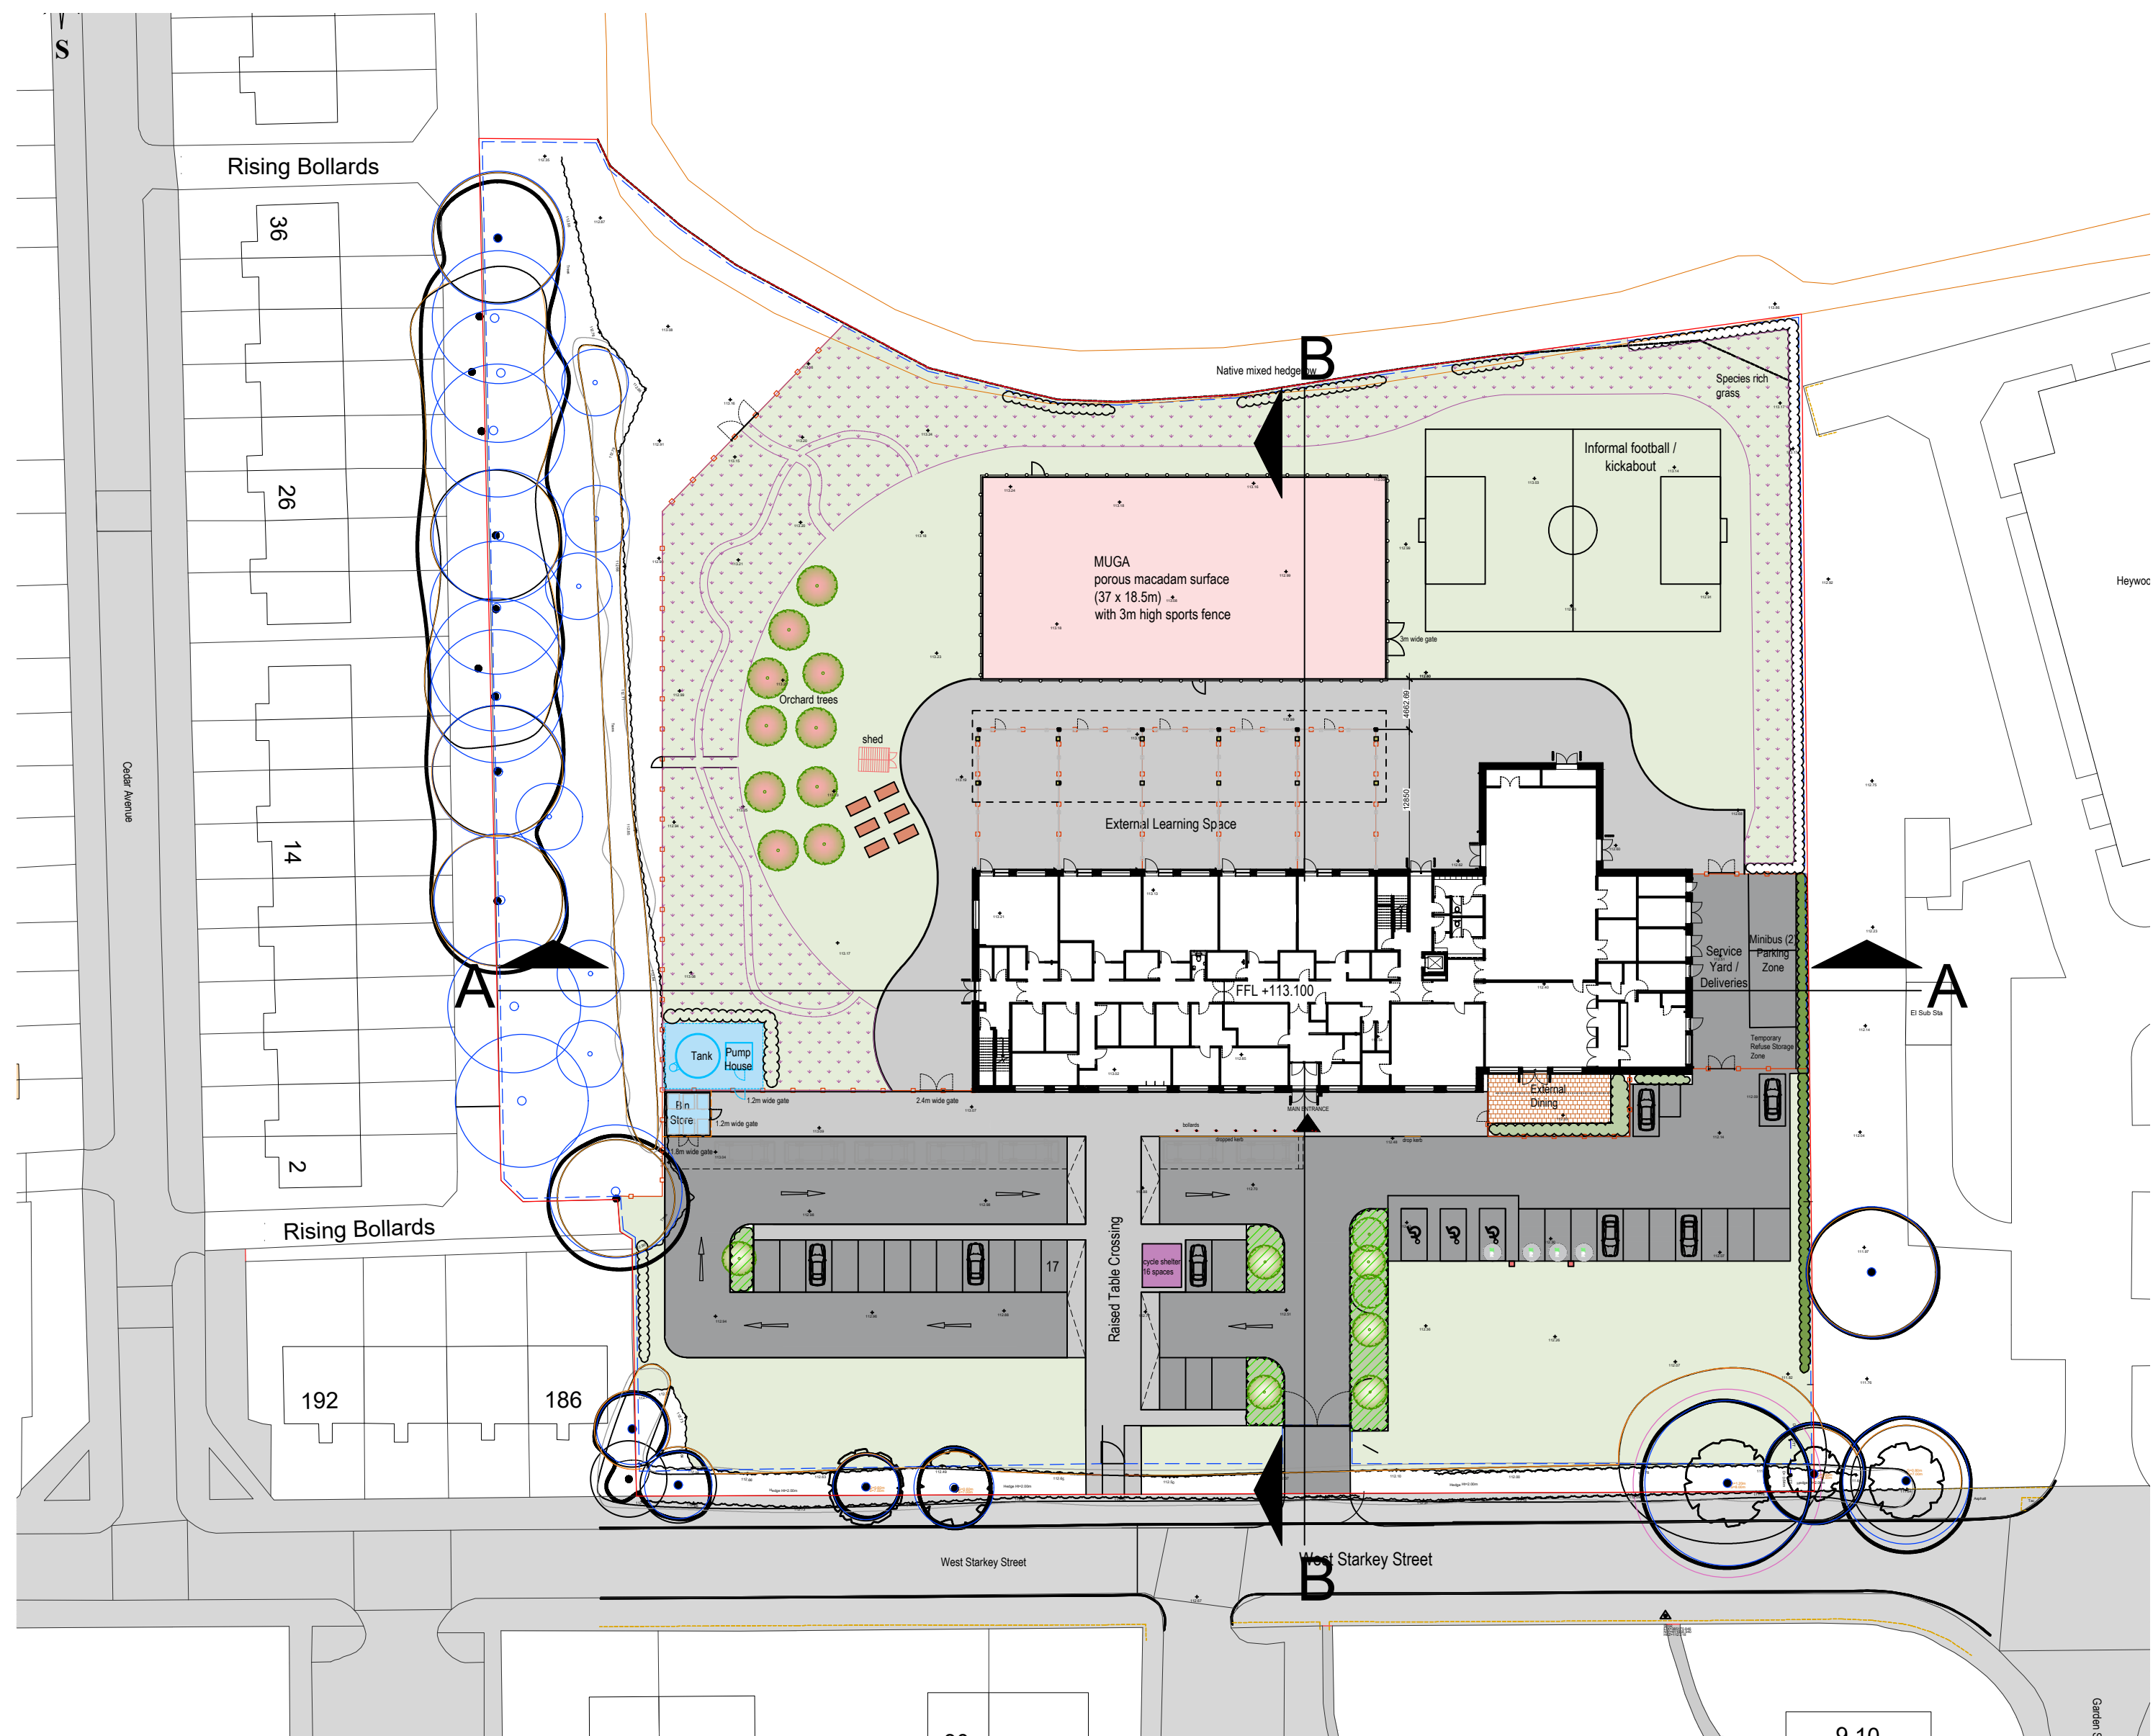



NOTES

Copyright: All rights reserved. This drawing must not be reproduced without permission. This drawing must not be scaled. Dimensions are in millimetres unless specified.

Rev	Date	Notes	By	Chk
P1	10.11.21	PCSA Issue	NH	AS
P2	06.12.21	Planning Consultant & PCSA Comments Incorporated	HTP	NH
P3	14.12.21	PLANNING	HTP	NH
P4	12.06.23	Stage 3 Issue	JC	NH

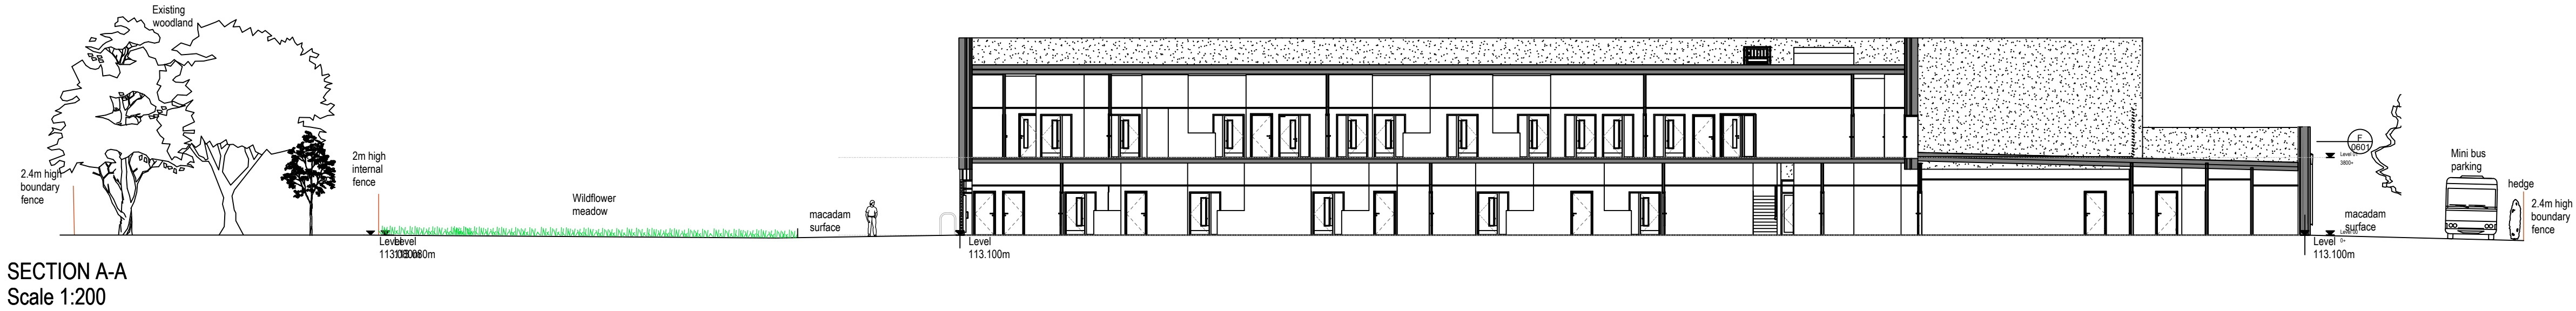

SECTION LOCATION PLAN
Scale 1:500

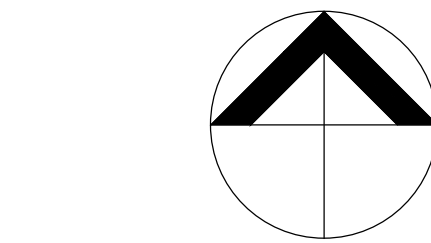

elliswilliams

Project Number: 2718
Project Name: FS0911 Heywood SEND

Drawing Status: S3
Drawing Number: **FS0911-EWA-ZZ-ZZ-D-A-9004**
Drawing Name: SITE SECTIONS

Date: 10.11.21
Drawn By: NH

Rev: P4
Scale: 1:200/1:500

Wellfield Chester Road Preston Brook WA7 3BA
T: 01928 752200 E: info@ewa.co.uk W: ewa.co.uk