


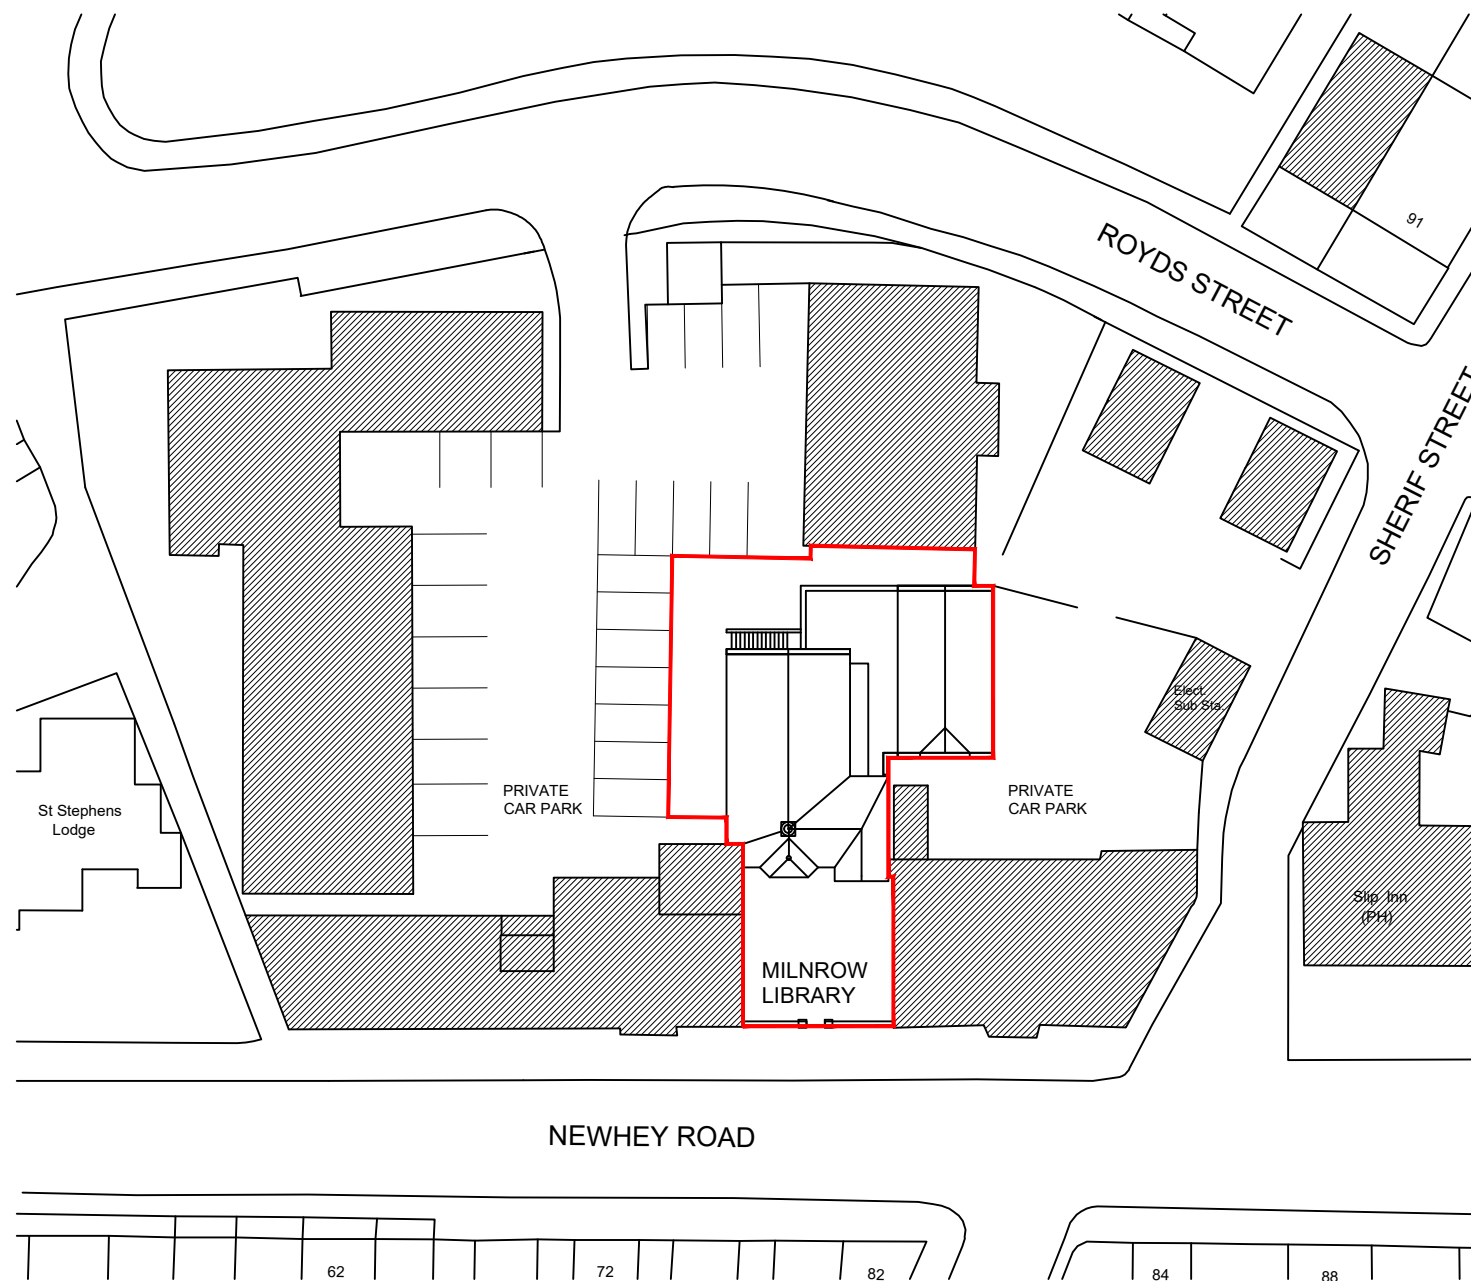

status			
This drawing is ©Bradshaw Gass & Hope LLP and is not to be copied, reproduced or re-distributed either in whole or in part without the prior written permission of the originator. The originator shall have no responsibility for any liability, loss, cost, damage or expense arising from or relating to any use of this document other than for its intended purpose on this project. This drawing shall be read in conjunction with all other relevant drawings, specifications and associated documentation. Any discrepancies, errors or omissions are to be reported to the originator before proceeding with work. All dimensions are to be checked on site by the contractor prior to proceeding with any work.			
Hazard Identification 			
ref	hazard	date	
ref	revision	by	date



Architects
Consulting Engineers
Quantity Surveyors

21 Silverwell Street
Bolton
BL1 1PR
t: 01204 525321
email@bghbolton.co.uk
www.bghbolton.co.uk

Bradshaw Gass & Hope LLP

client			
ROCHDALE BOROUGH COUNCIL			
project			
MILNROW LIBRARY REPAIRS TO THE ROOF AND WINDOWS			
drawing			
SITE LOCATION PLAN			
drawn by	AGR	date	JANUARY 2021
checked by		date	
scale	1:500 Approx		A3
dwg no	2215.57.202		rev