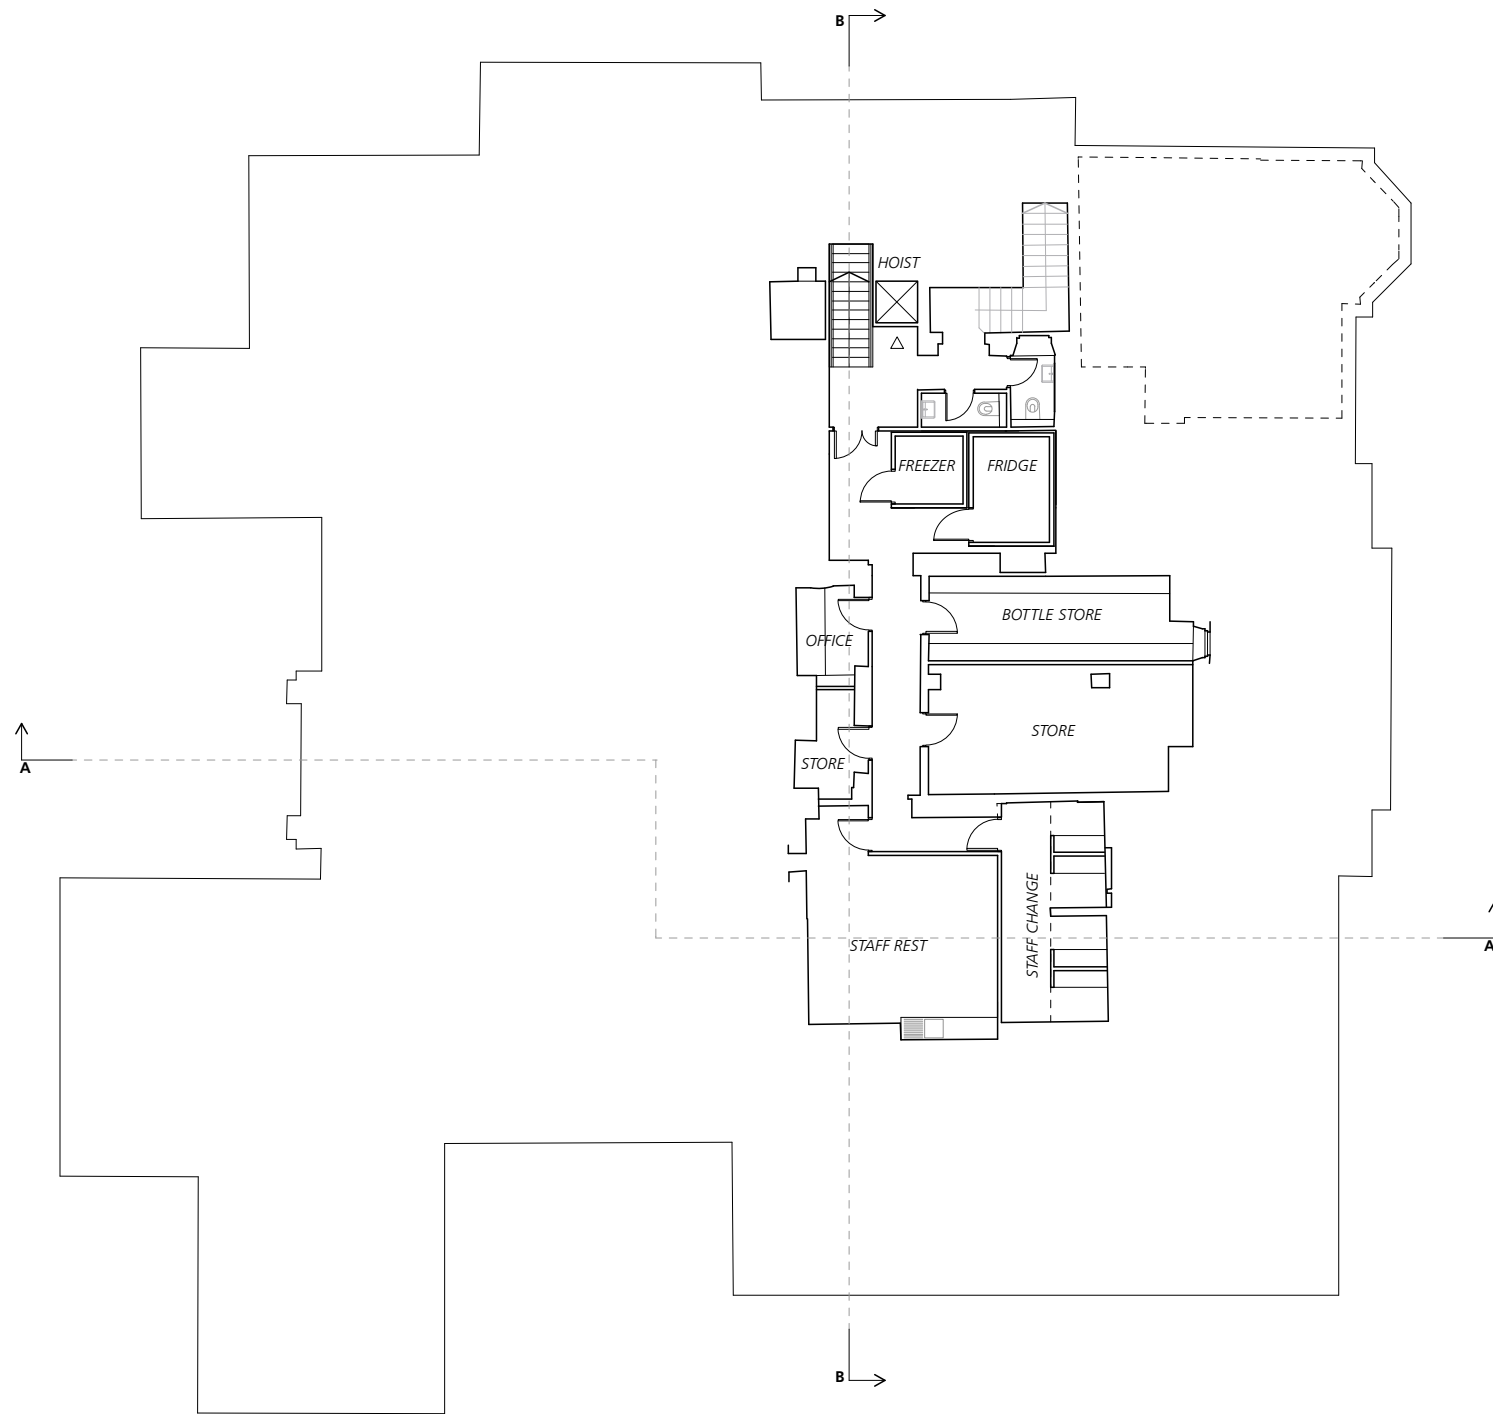


Jonathan Davidson Architects

Architecture & Industrial Design
47 Hilton Street
MANCHESTER
M1 2EF
t: 0161 711 0835
e: inbox@jddavidsonarchitects.com
w: www.jddavidsonarchitects.com

Client Elle R Leisure
Project **Proposed Albert's Restaurant**
Edenfield Rd, Norden
Scale 1:100 @ A1 / 1:200 @ A3
Date March 2024

Document **Planning Drawing**
Proposed Basement Plan
Status For information

Doc Ref	366	PD	2403	P1
---------	-----	----	------	----