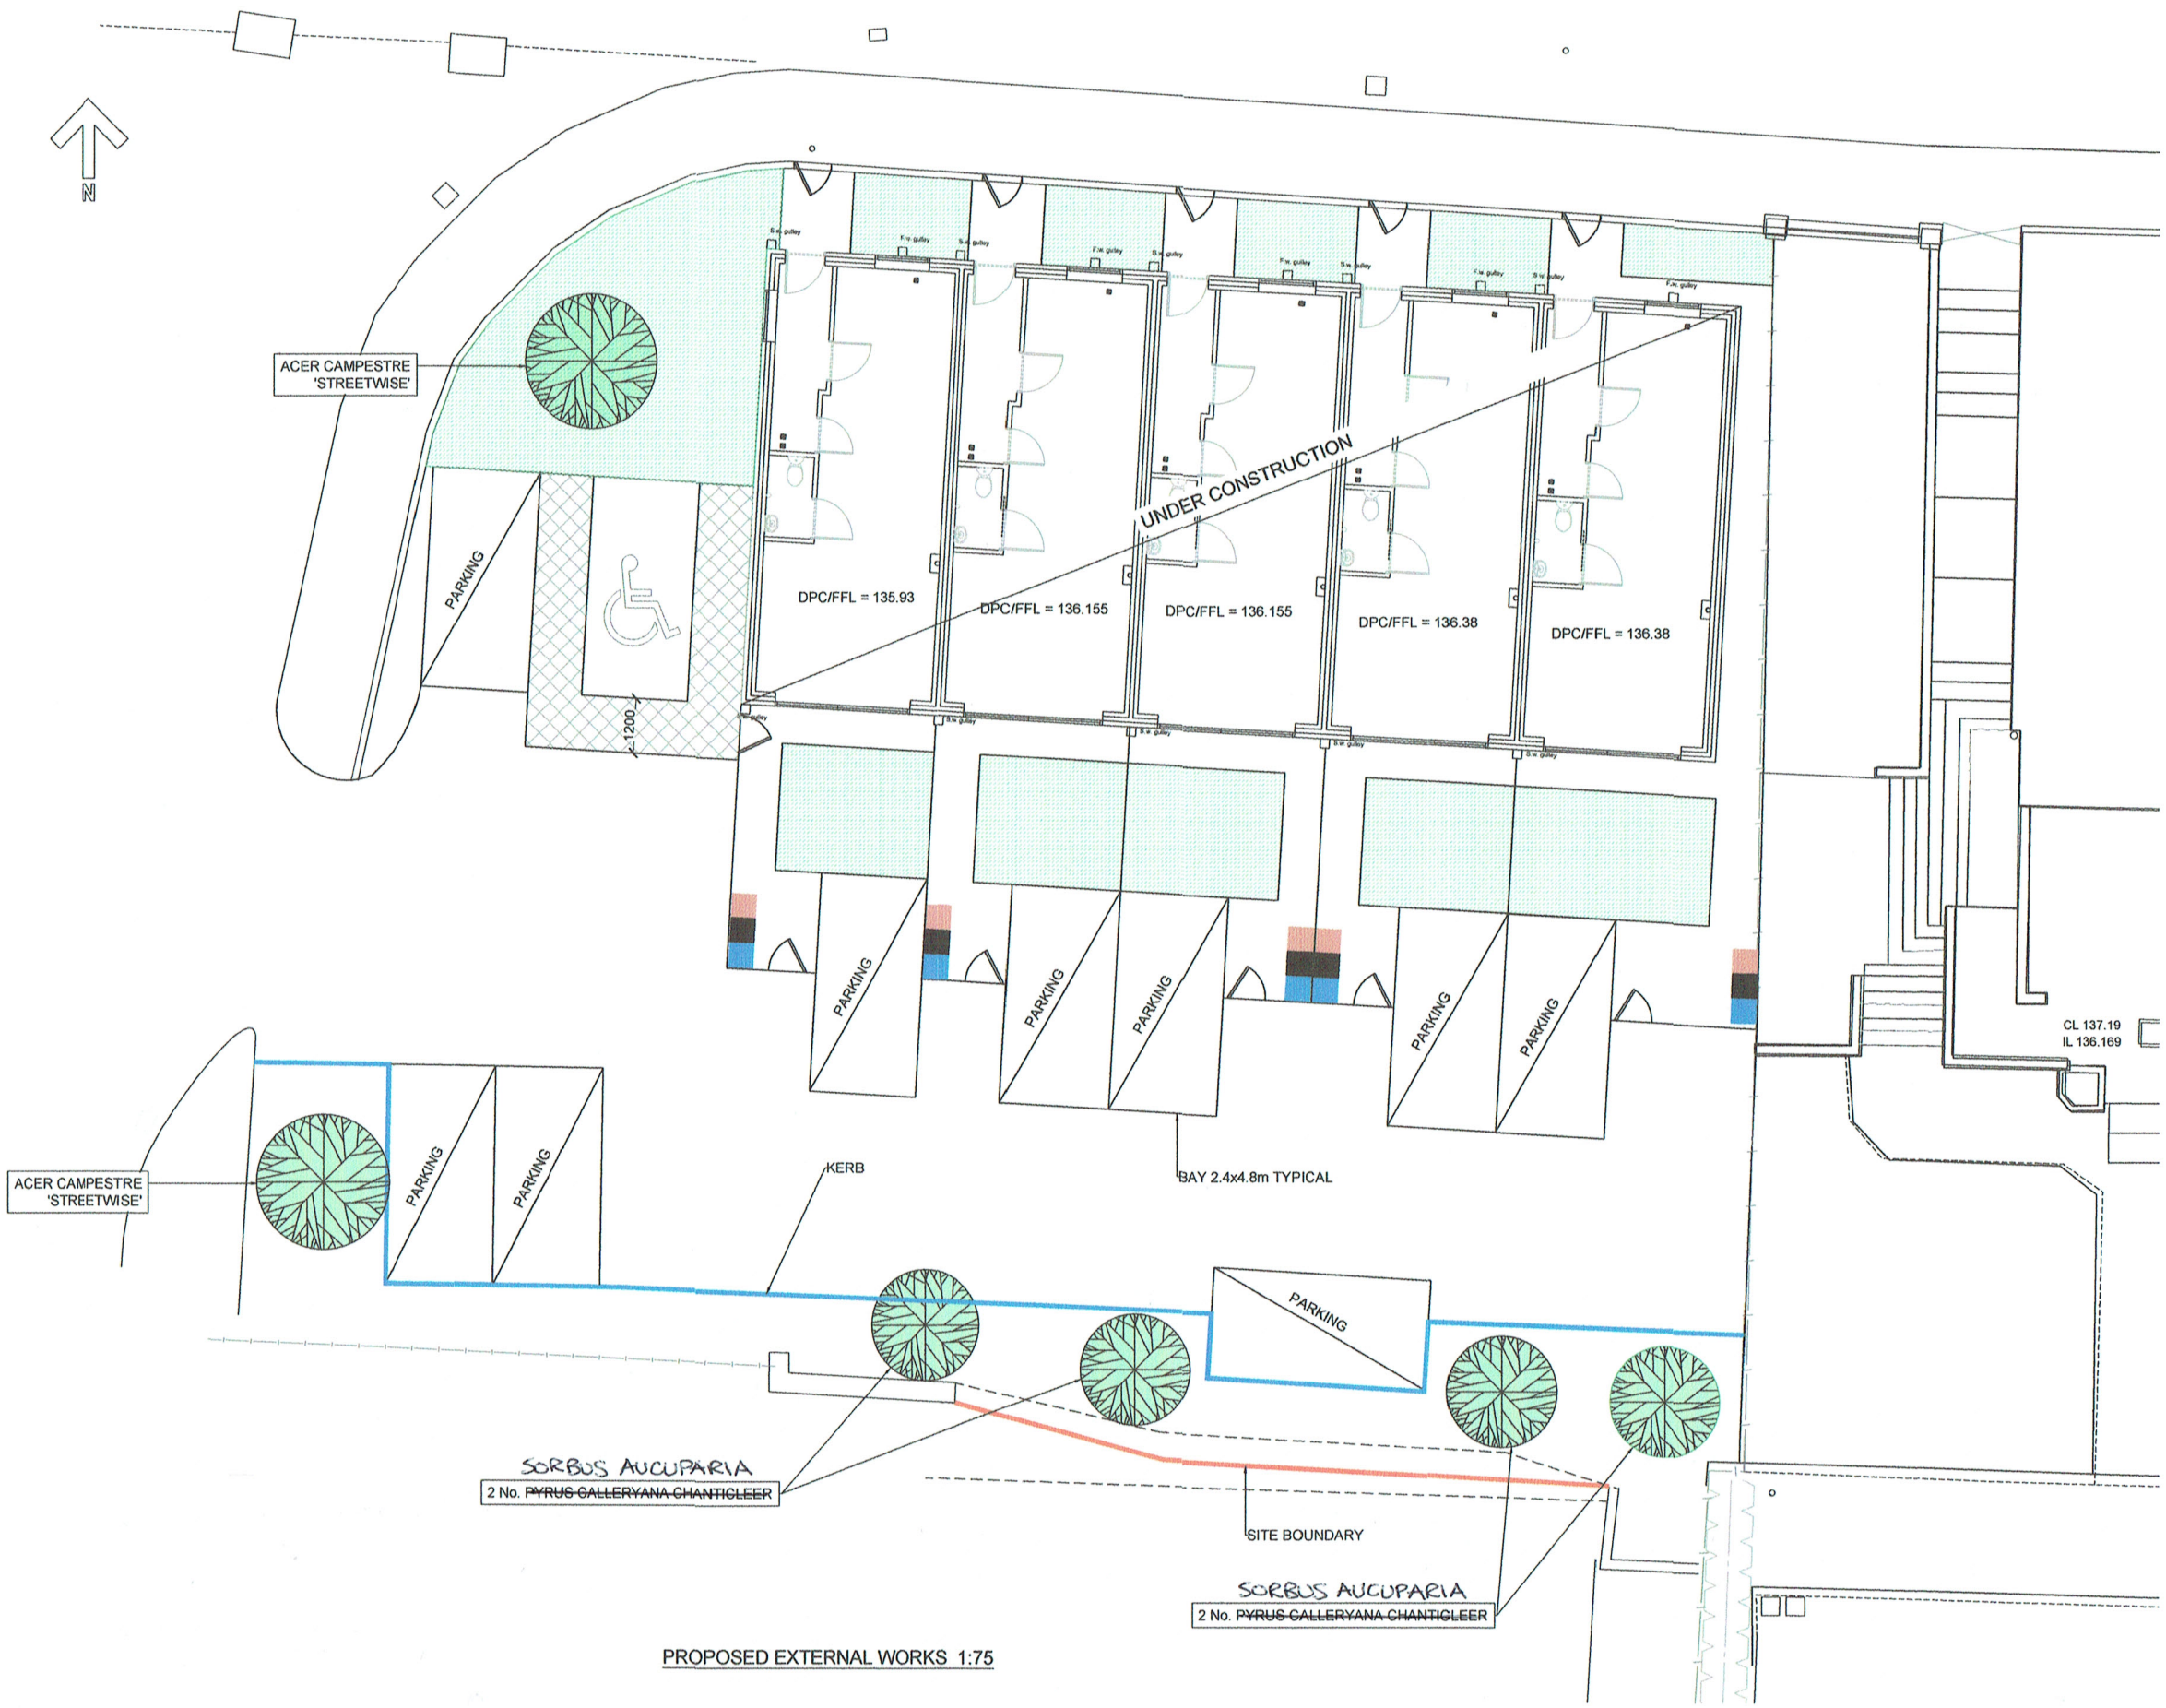


PROPOSED EXTERNAL WORKS 1:75

NOTES:

1. TREES AND SHRUBS PLANTED SHALL COMPLY WITH BS3936 (SPECIFICATION OF NURSERY STOCK) AND SHALL BE PLANTED IN ACCORDANCE WITH BS4428 (GENERAL LANDSCAPE OPERATIONS) AND BS8545:2014 'TREES FROM NURSERY TO DEPENDENCE IN LANDSCAPE.
2. TREES TO BE TRIPLE STAKED USING 3 No. 75mm PEELED LARCH STAKES 1800mm LONG, 600mm DRIVEN INTO GROUND. STAKES TRIANGULATED USING 3 No. 75x25mmx500mm LONG TANALISED TIMBER SPACER BARS NAILED TO TOP OF STAKES. TREE HELD CENTRALLY IN PLACE USING DURABLE RUBBER STRAPPING (BY BLUE URBAN OR SIMILAR). TREE PITS 1.0mx1.0mx700mm DEPTH. BACKFILL TO CONTAIN MIX OF EXCAVATED SOILS, TREE PLANTING COMPOST AND MICORRHIZAL FUNGAL SPORES.
3. ALL PLANTING STOCK TO BE CLEARLY LABELLED ON DELIVERY WITH FULL BOTANICAL NAME. AN AREA 750mm DIAMETER AROUND BASE OF EACH TREE TO BE MULCHED IN 75mm DEPTH MEDIUM GRADE BARK MULCH IMMEDIATELY AFTER PLANTING. ANY QUERIES IN RELATION TO PLANTING SCHEDULES, LAYOUT OR PLANTING STOCK TO BE RAISED WITH LANDSCAPE ARCHITECT.
4. SUITABLE TREE ROOT BARRIERS TO BE USED ON BOUNDARIES WITH HARD STANDING, WALLING, SERVICES, PROPOSED AND EXISTING BUILDINGS.

TREE PLANTING SCHEDULE

Name	Form	Age	Girth (cm)	Height (cm)	Clear Stem (cm)	Root Condition	Breaks	no. of Trees
Acer campestre 'Streetwise'	Standard (extra heavy)	3x	14-16	400-450	min 200	RB	5	2
~~Pyrus calleryana Chanticleer~~ ROWAN (SORBUS AUCUPARIA)	Standard (extra heavy)	3x	14-16	400-450	min 200	RB	5	4

Rev:	Description:	Date:	By:	Chkd:
A	ROWAN TO REPLACE PEAR			

INTERIM CONSULTANCY SOLUTIONS
Church House
1 Hanover Street, Liverpool L1 3DN
t: 07909 870466
e:info@interimcs.co.uk

Status: FOR PLANNING

Project:
LAND ADJACENT
167 SPOTLAND ROAD
ROCHDALE

Drg Title:
PROPOSED EXTERNAL WORKS

Scale:	Size:	First Issue:	Drawn:	Checked:
AS NOTED	A1	SEPT 2020	AP	

Drg No: 640-STRL200 Rev: A