
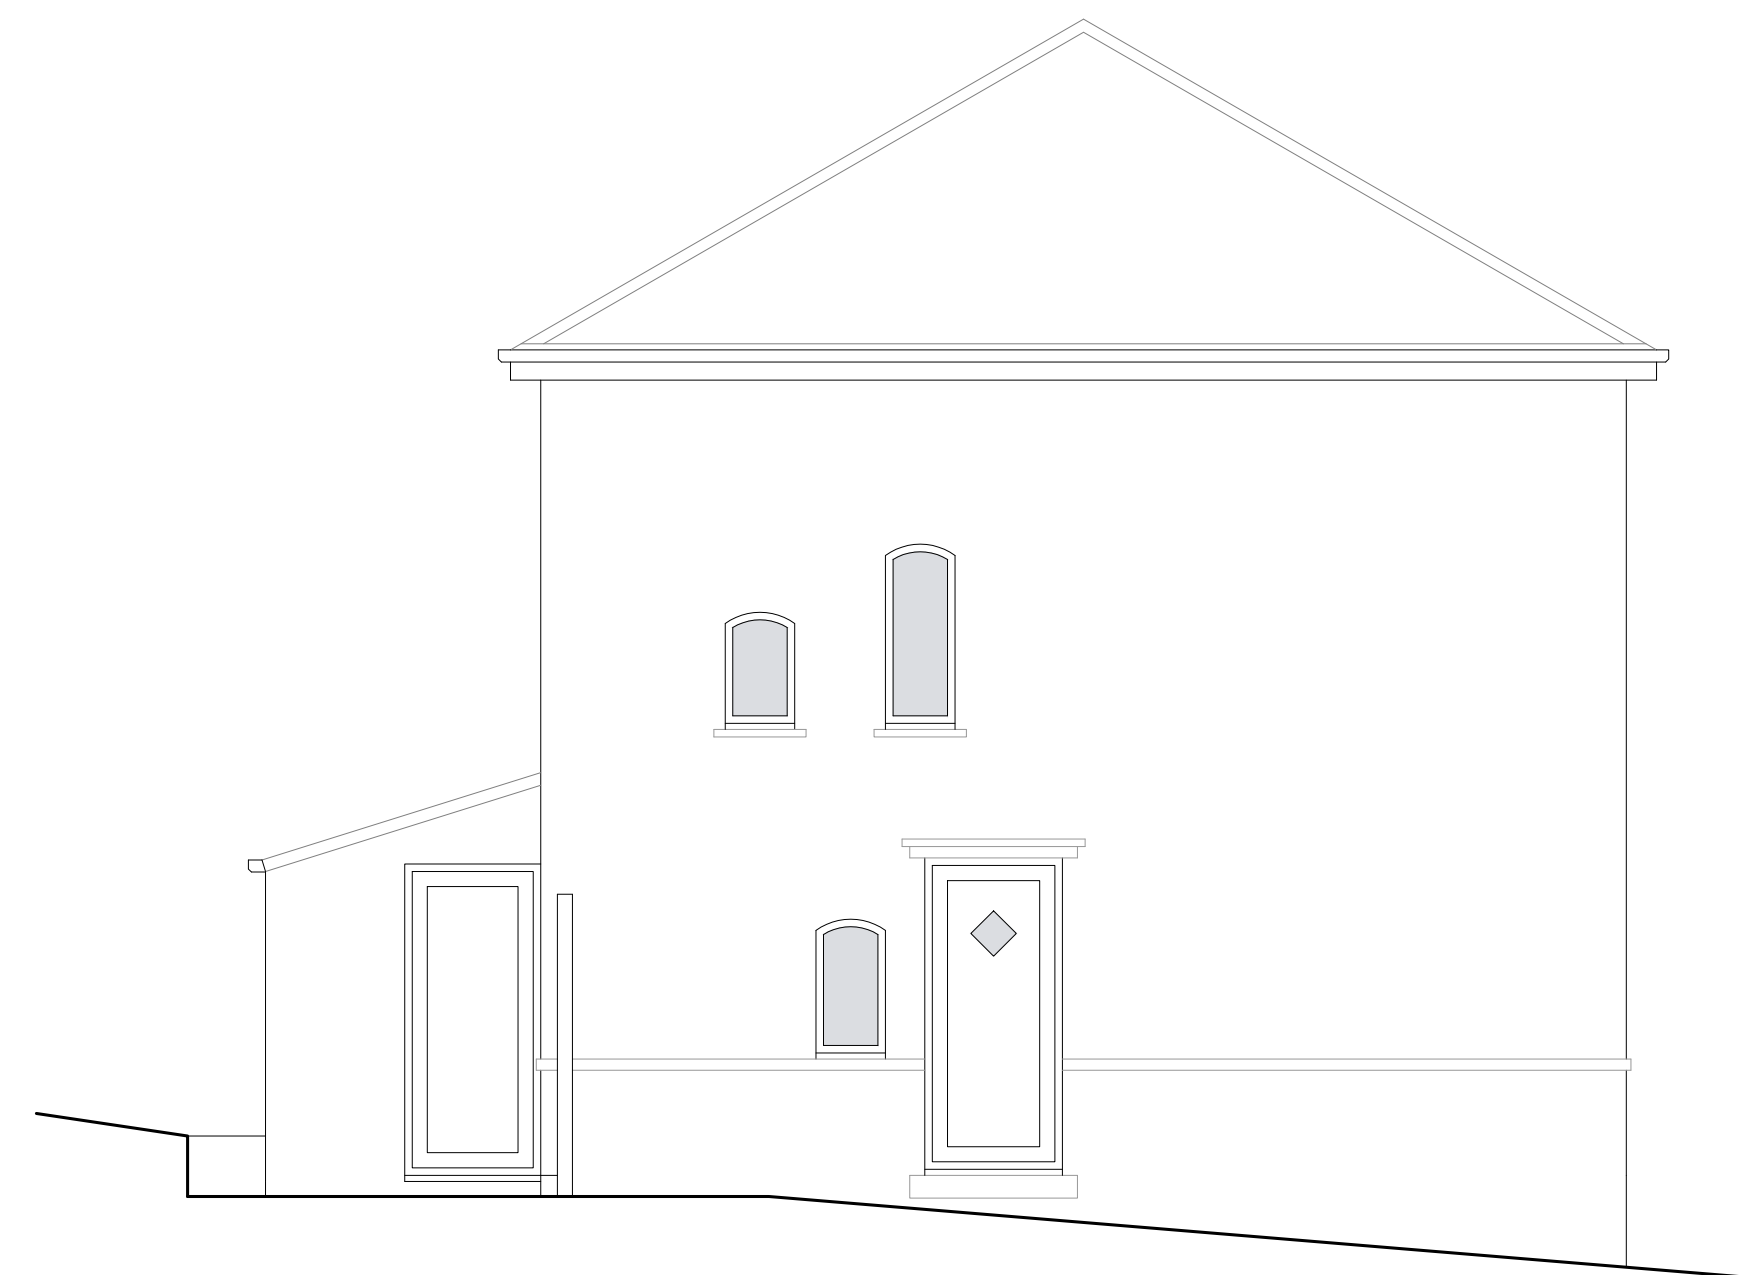
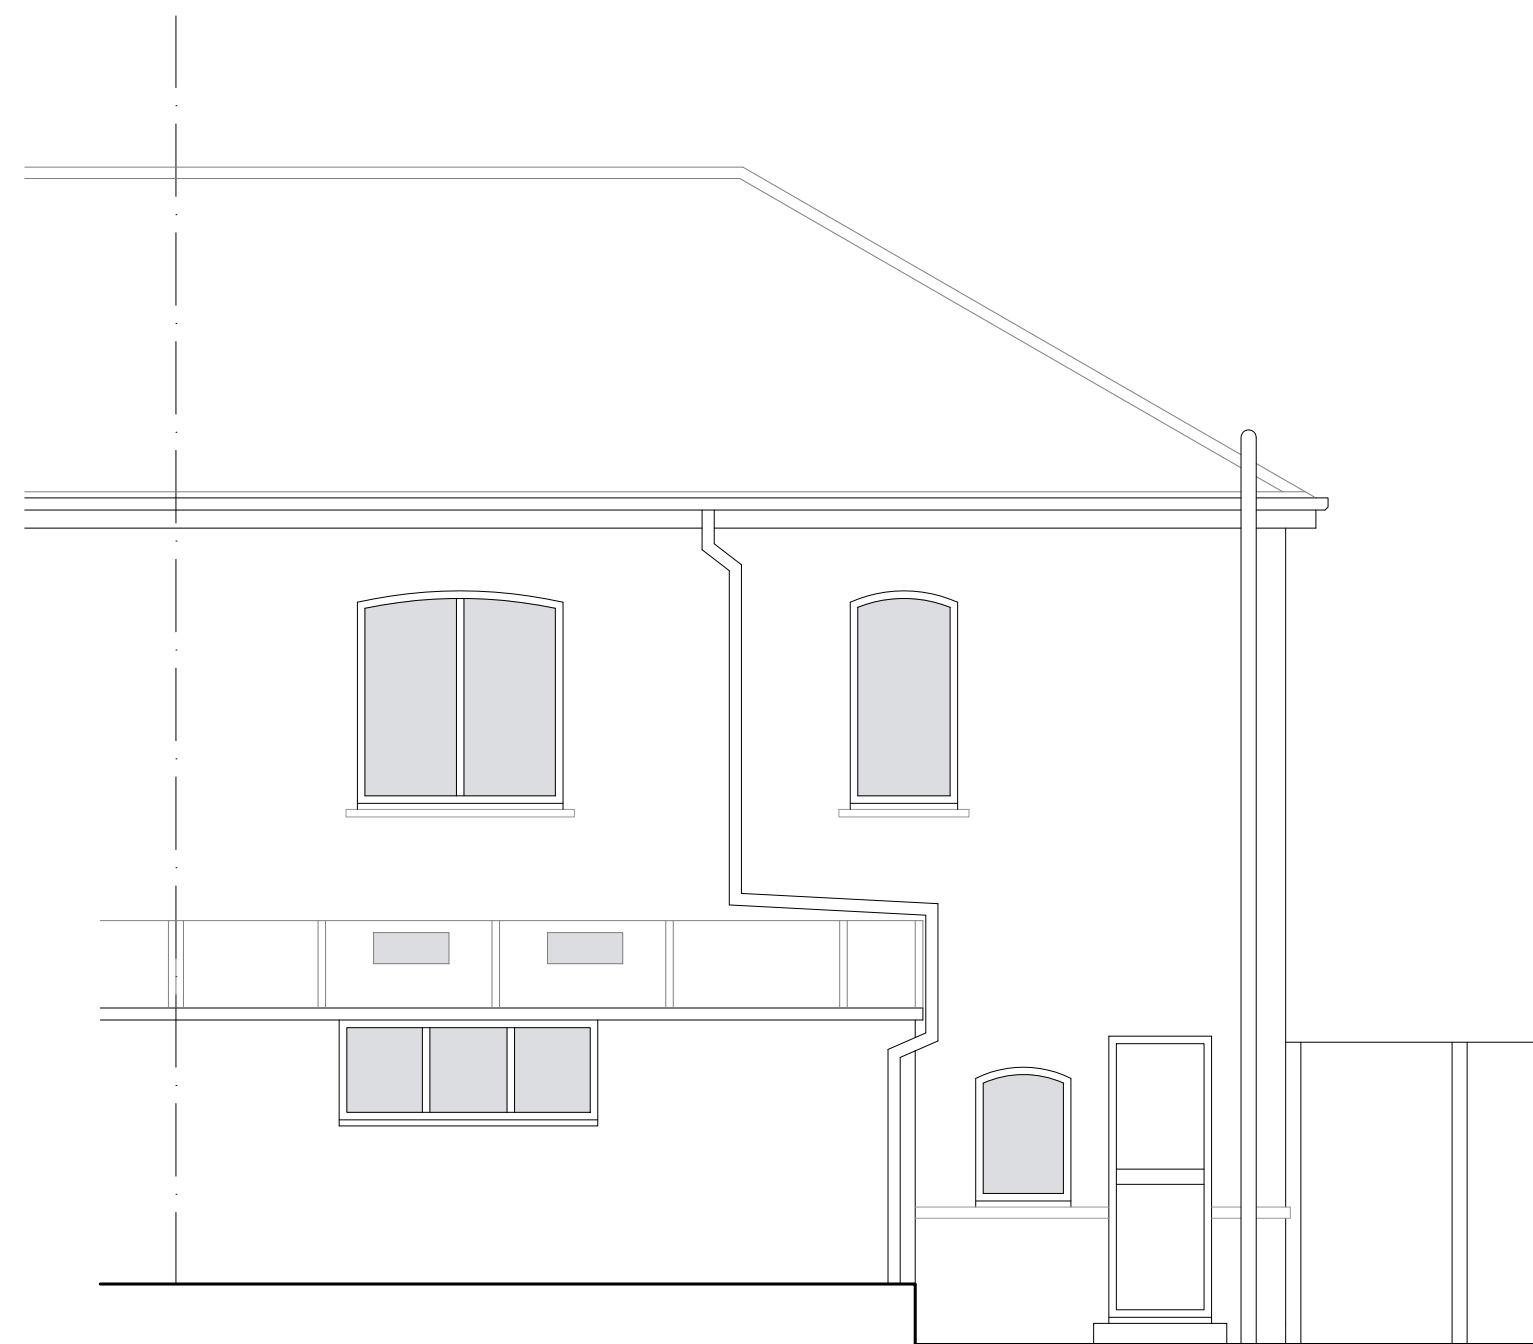
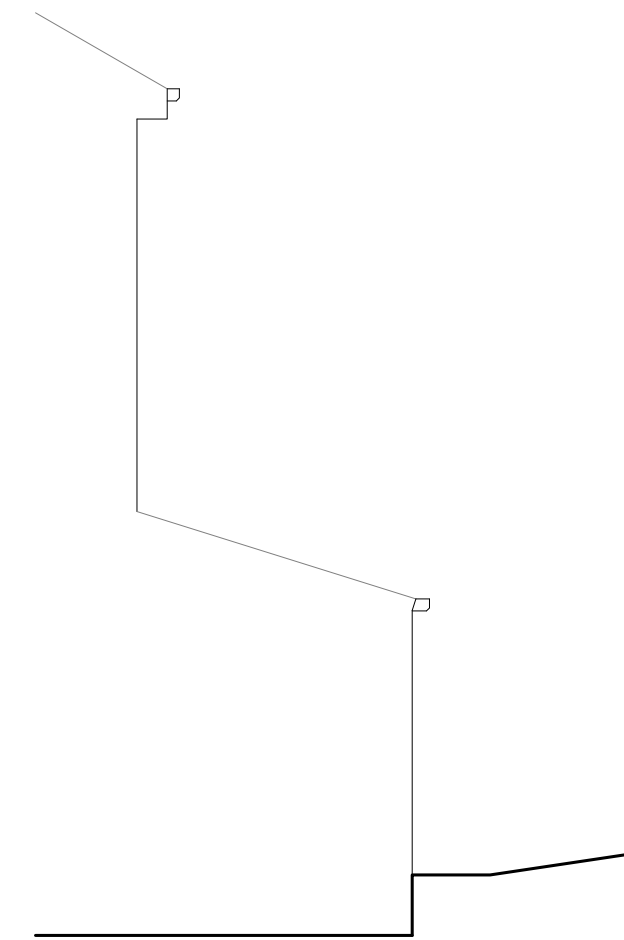


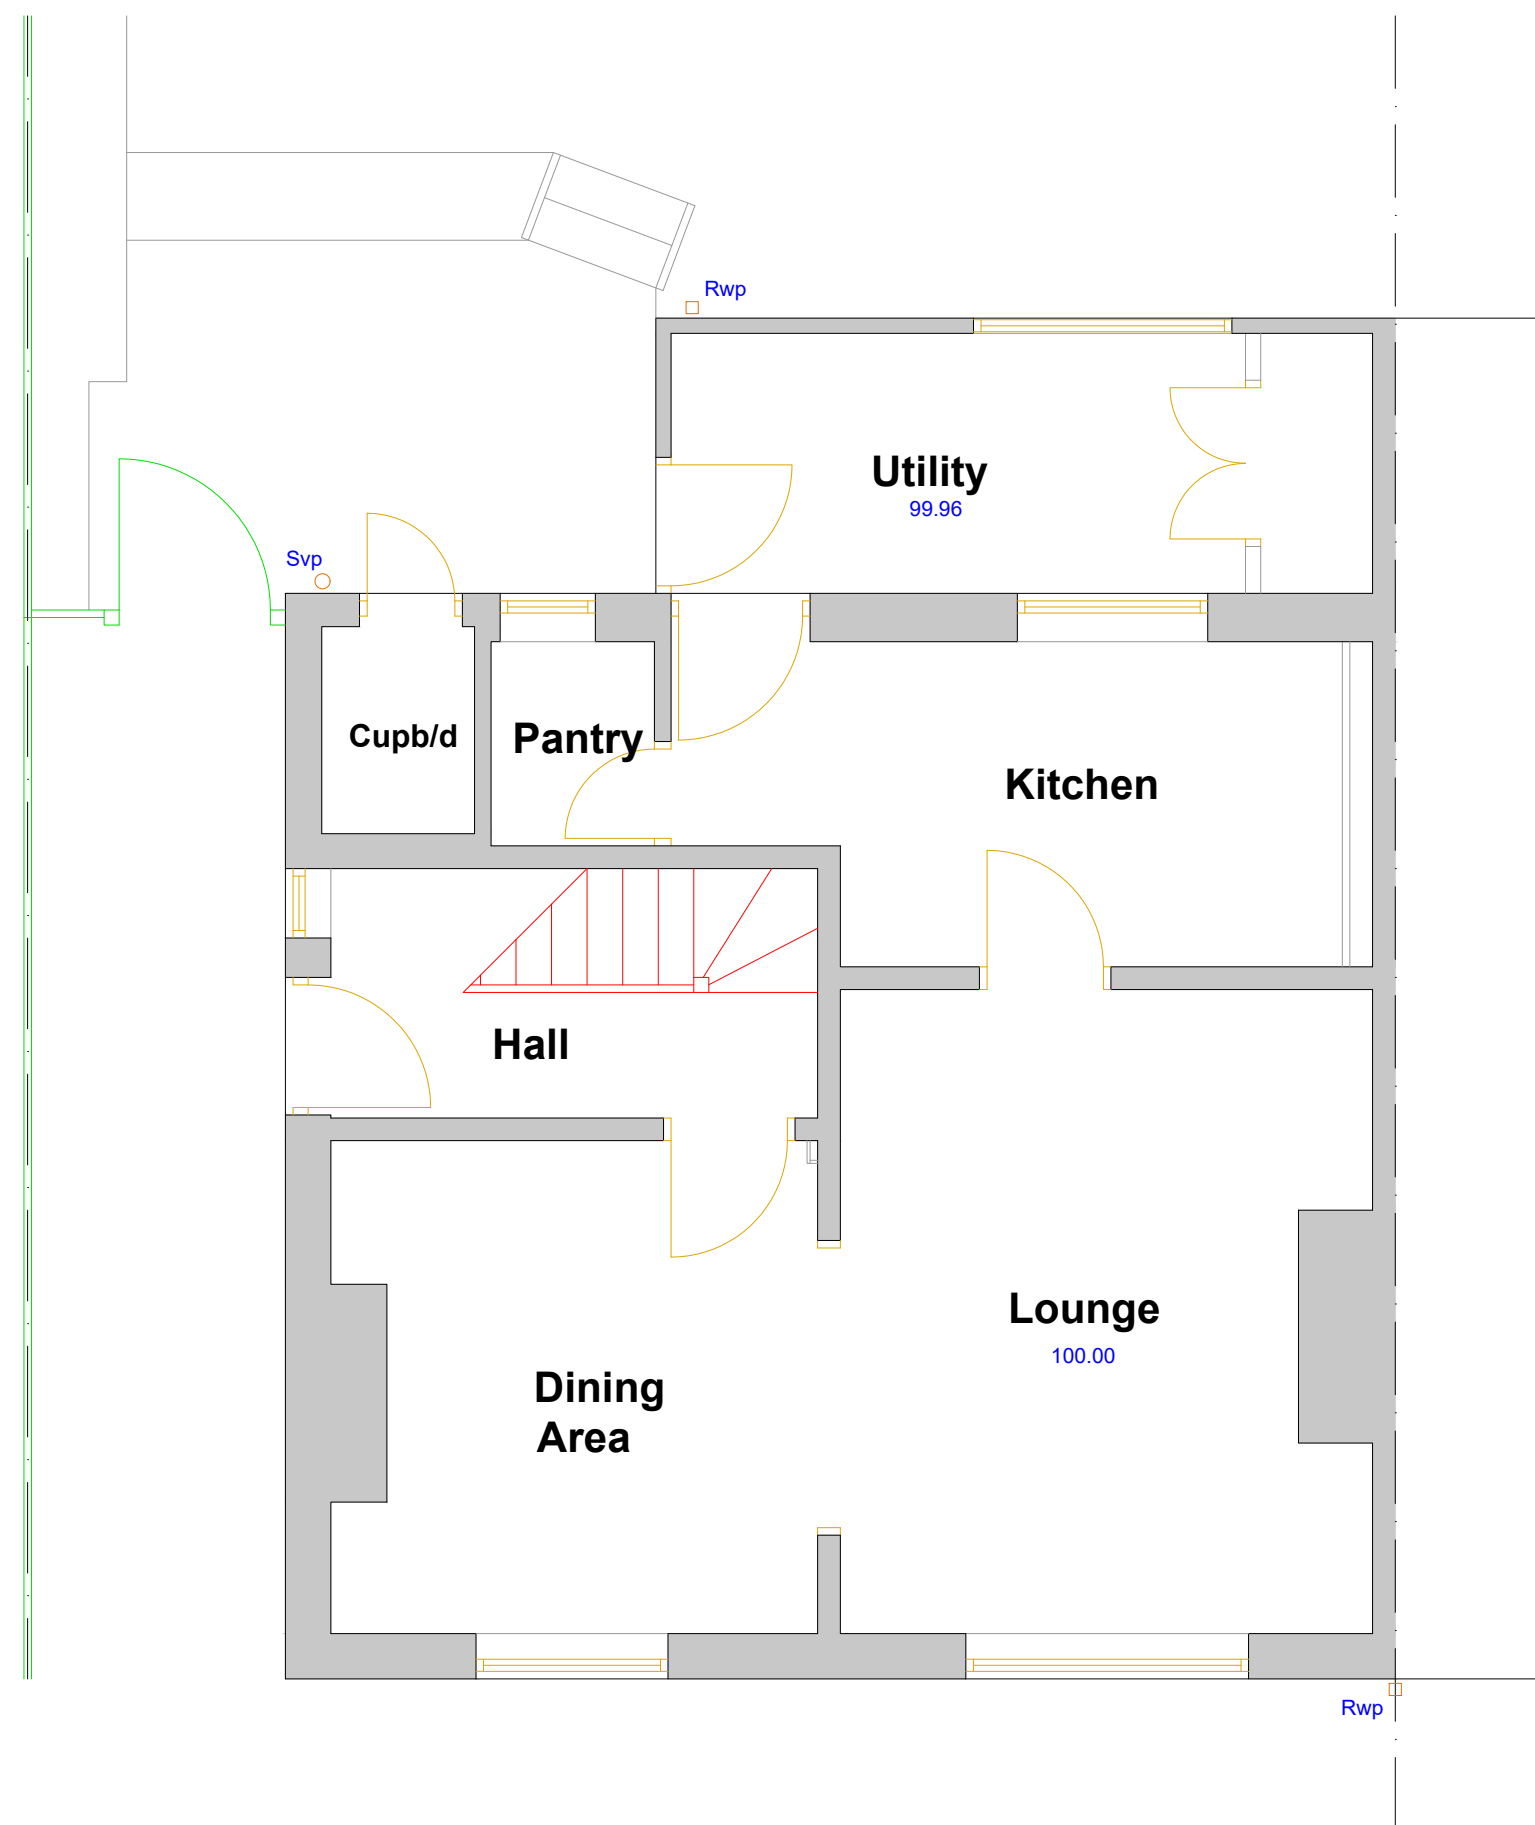

ADDRESS	
89 Wardle Road Wardle Rochdale	
DRAWING NO.	23.1001.1B
DATE	25.09.2023
SCALE	1:50
ISSUE	