



GROUND FLOOR PLAN

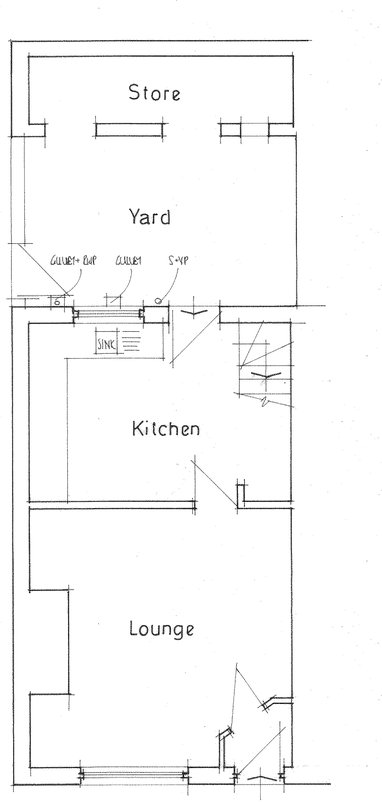

REAR ELEVATION

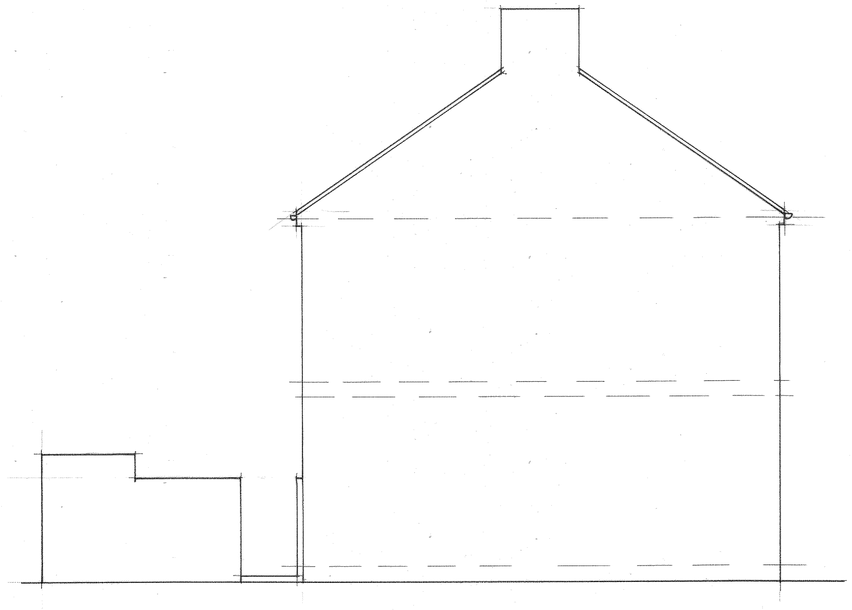

GABLE ELEVATION

1:100
0 1m 2m 3m 4m 5m 6m
0 0.5m 1m 1.5m 2m 2.5m 3m
1:50
Scale Bar

PROJECT
PROPOSED JOINT SINGLE STOREY REAR KITCHEN EXTENSIONS.
DRAWING TITLE
EXISTING LAYOUT AND ELEVATION.
FOR, 35, ASHFIELD ROAD
CLIENT
MR. JAVID AHMED.
ADDRESS
35-37, ASHFIELD ROAD, MILKSTONE, ROCHDALE. OL11 1PX.
SCALE
SCALE 1:50@A1
DATE
APR 2022.
DRAWING No
FO 04225769/20.