




10M DELIVERY LORRY
APPROACH FROM LEIGH STREET AND ENTER SITE

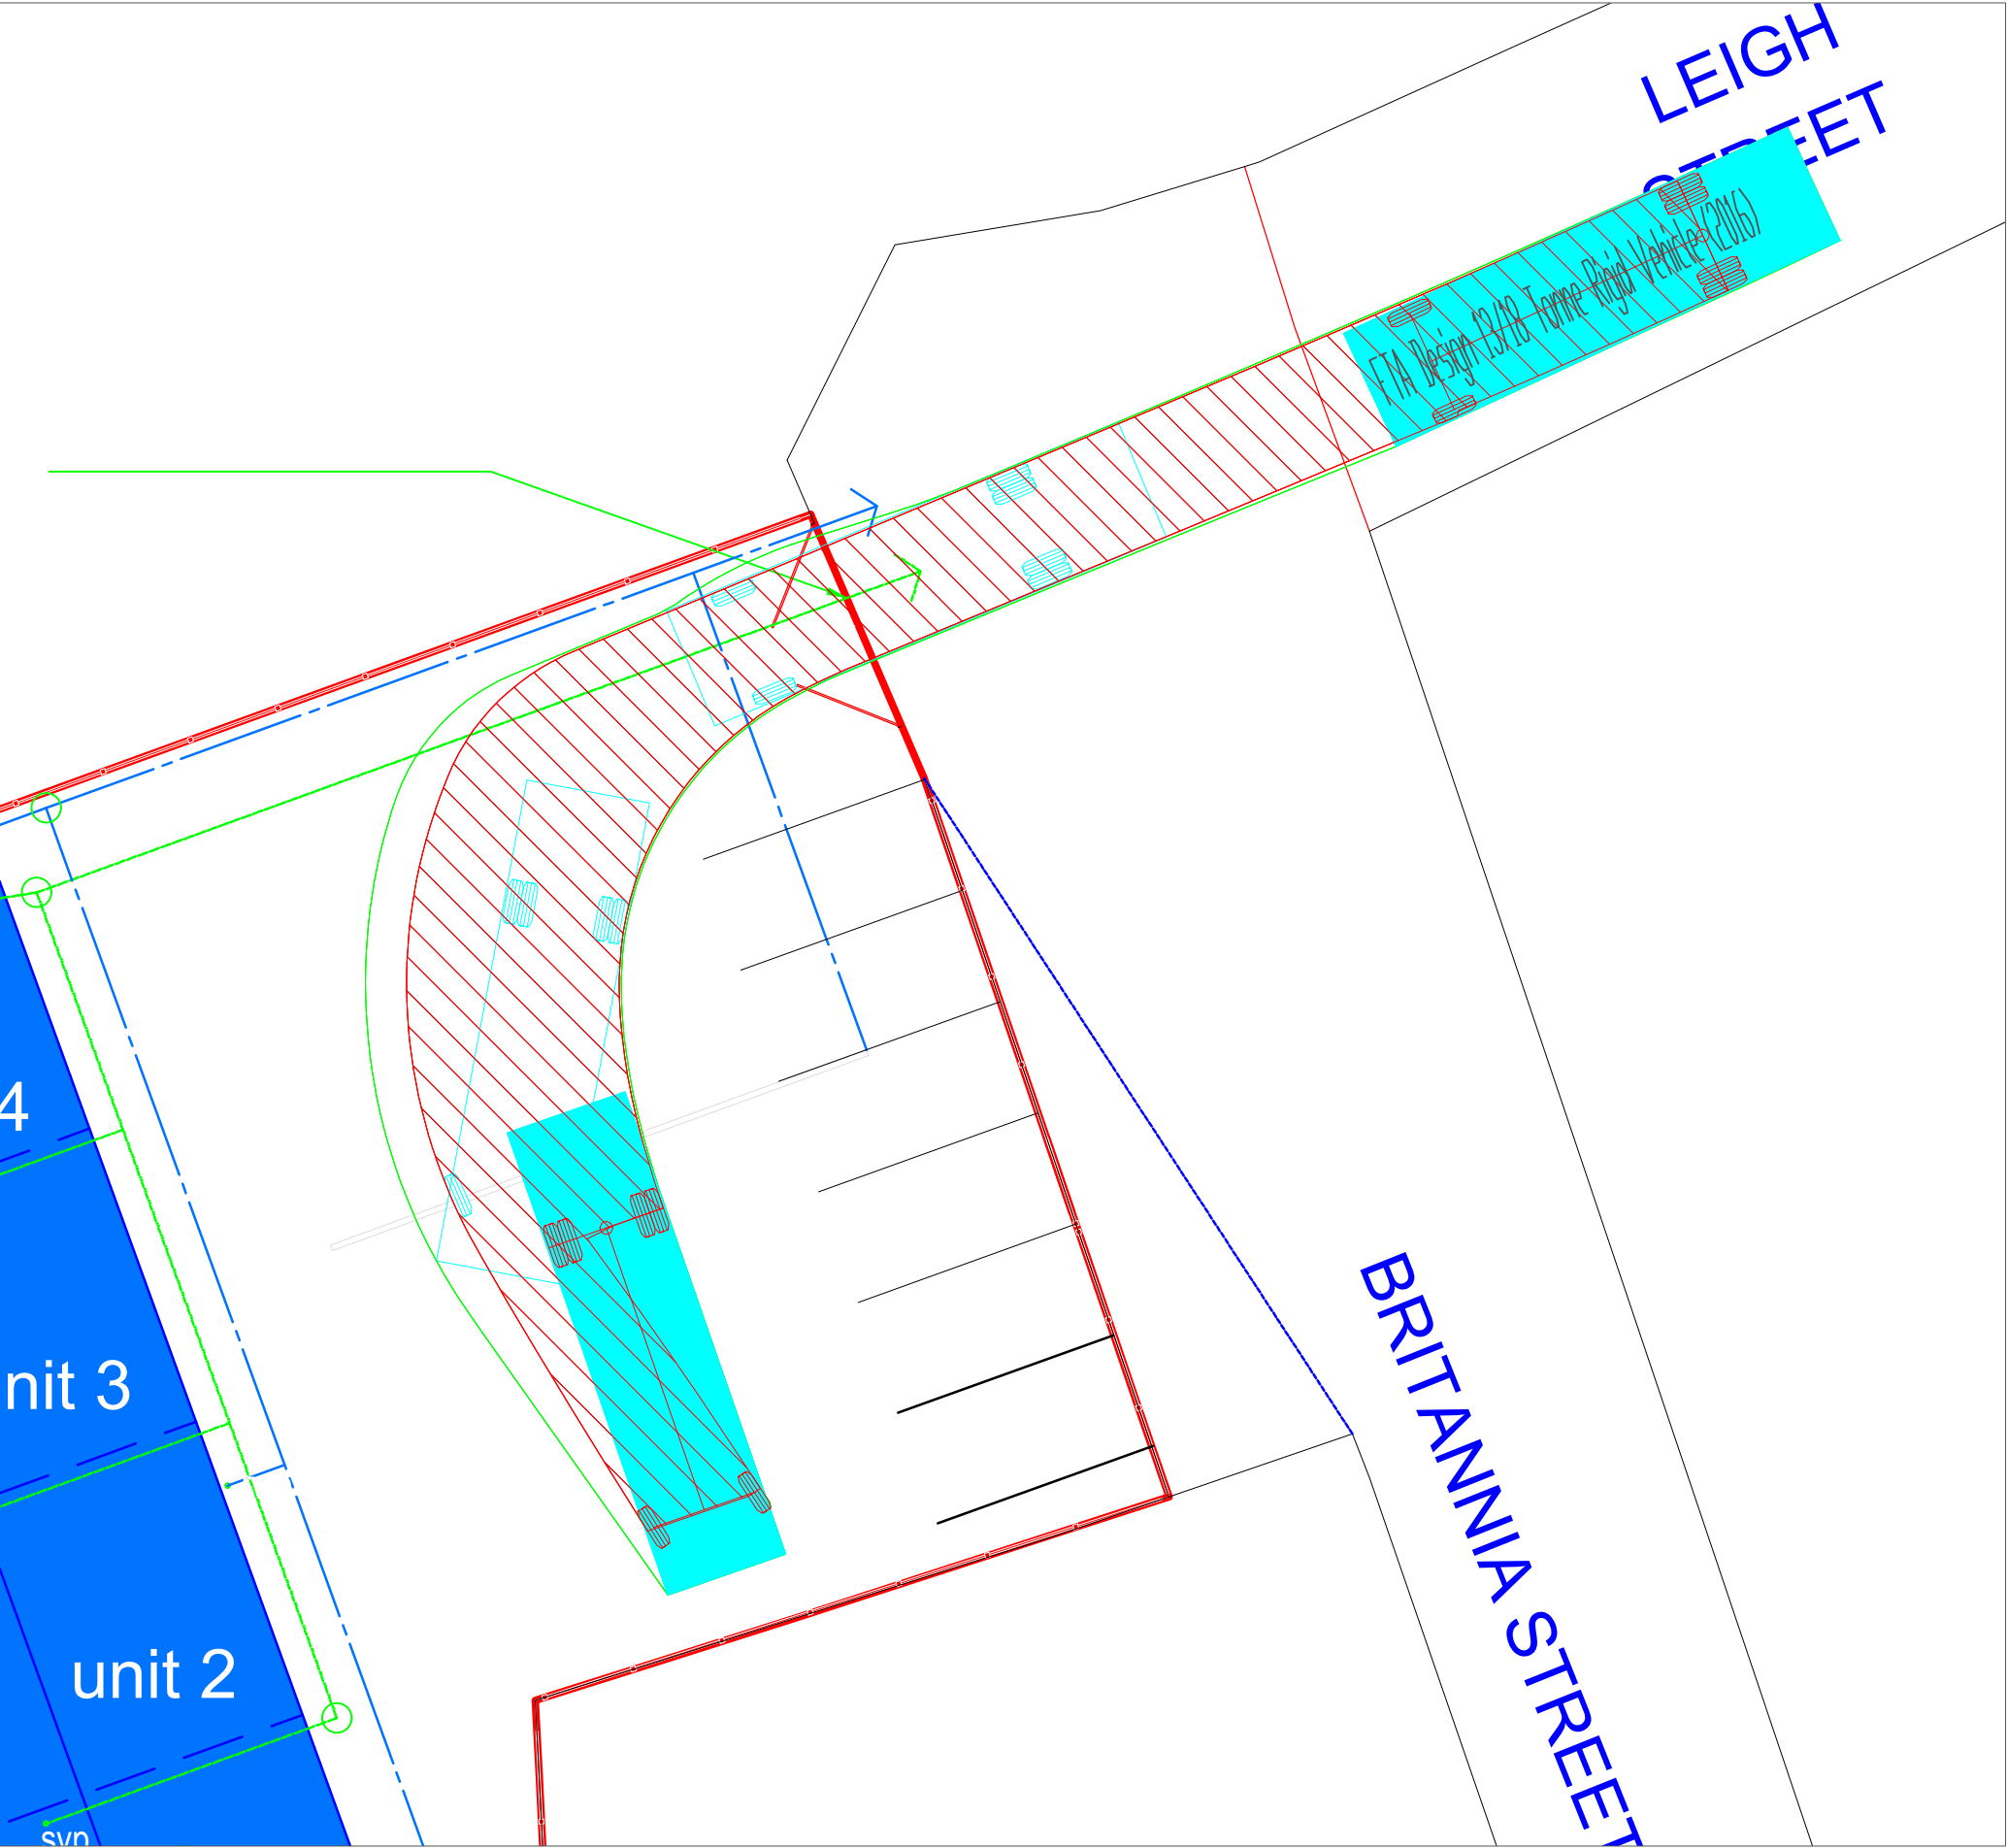



10M DELIVERY LORRY
APPROACH FROM LEIGH STREET ONTO BRITANNIA STREET, REVERSE INTO SITE

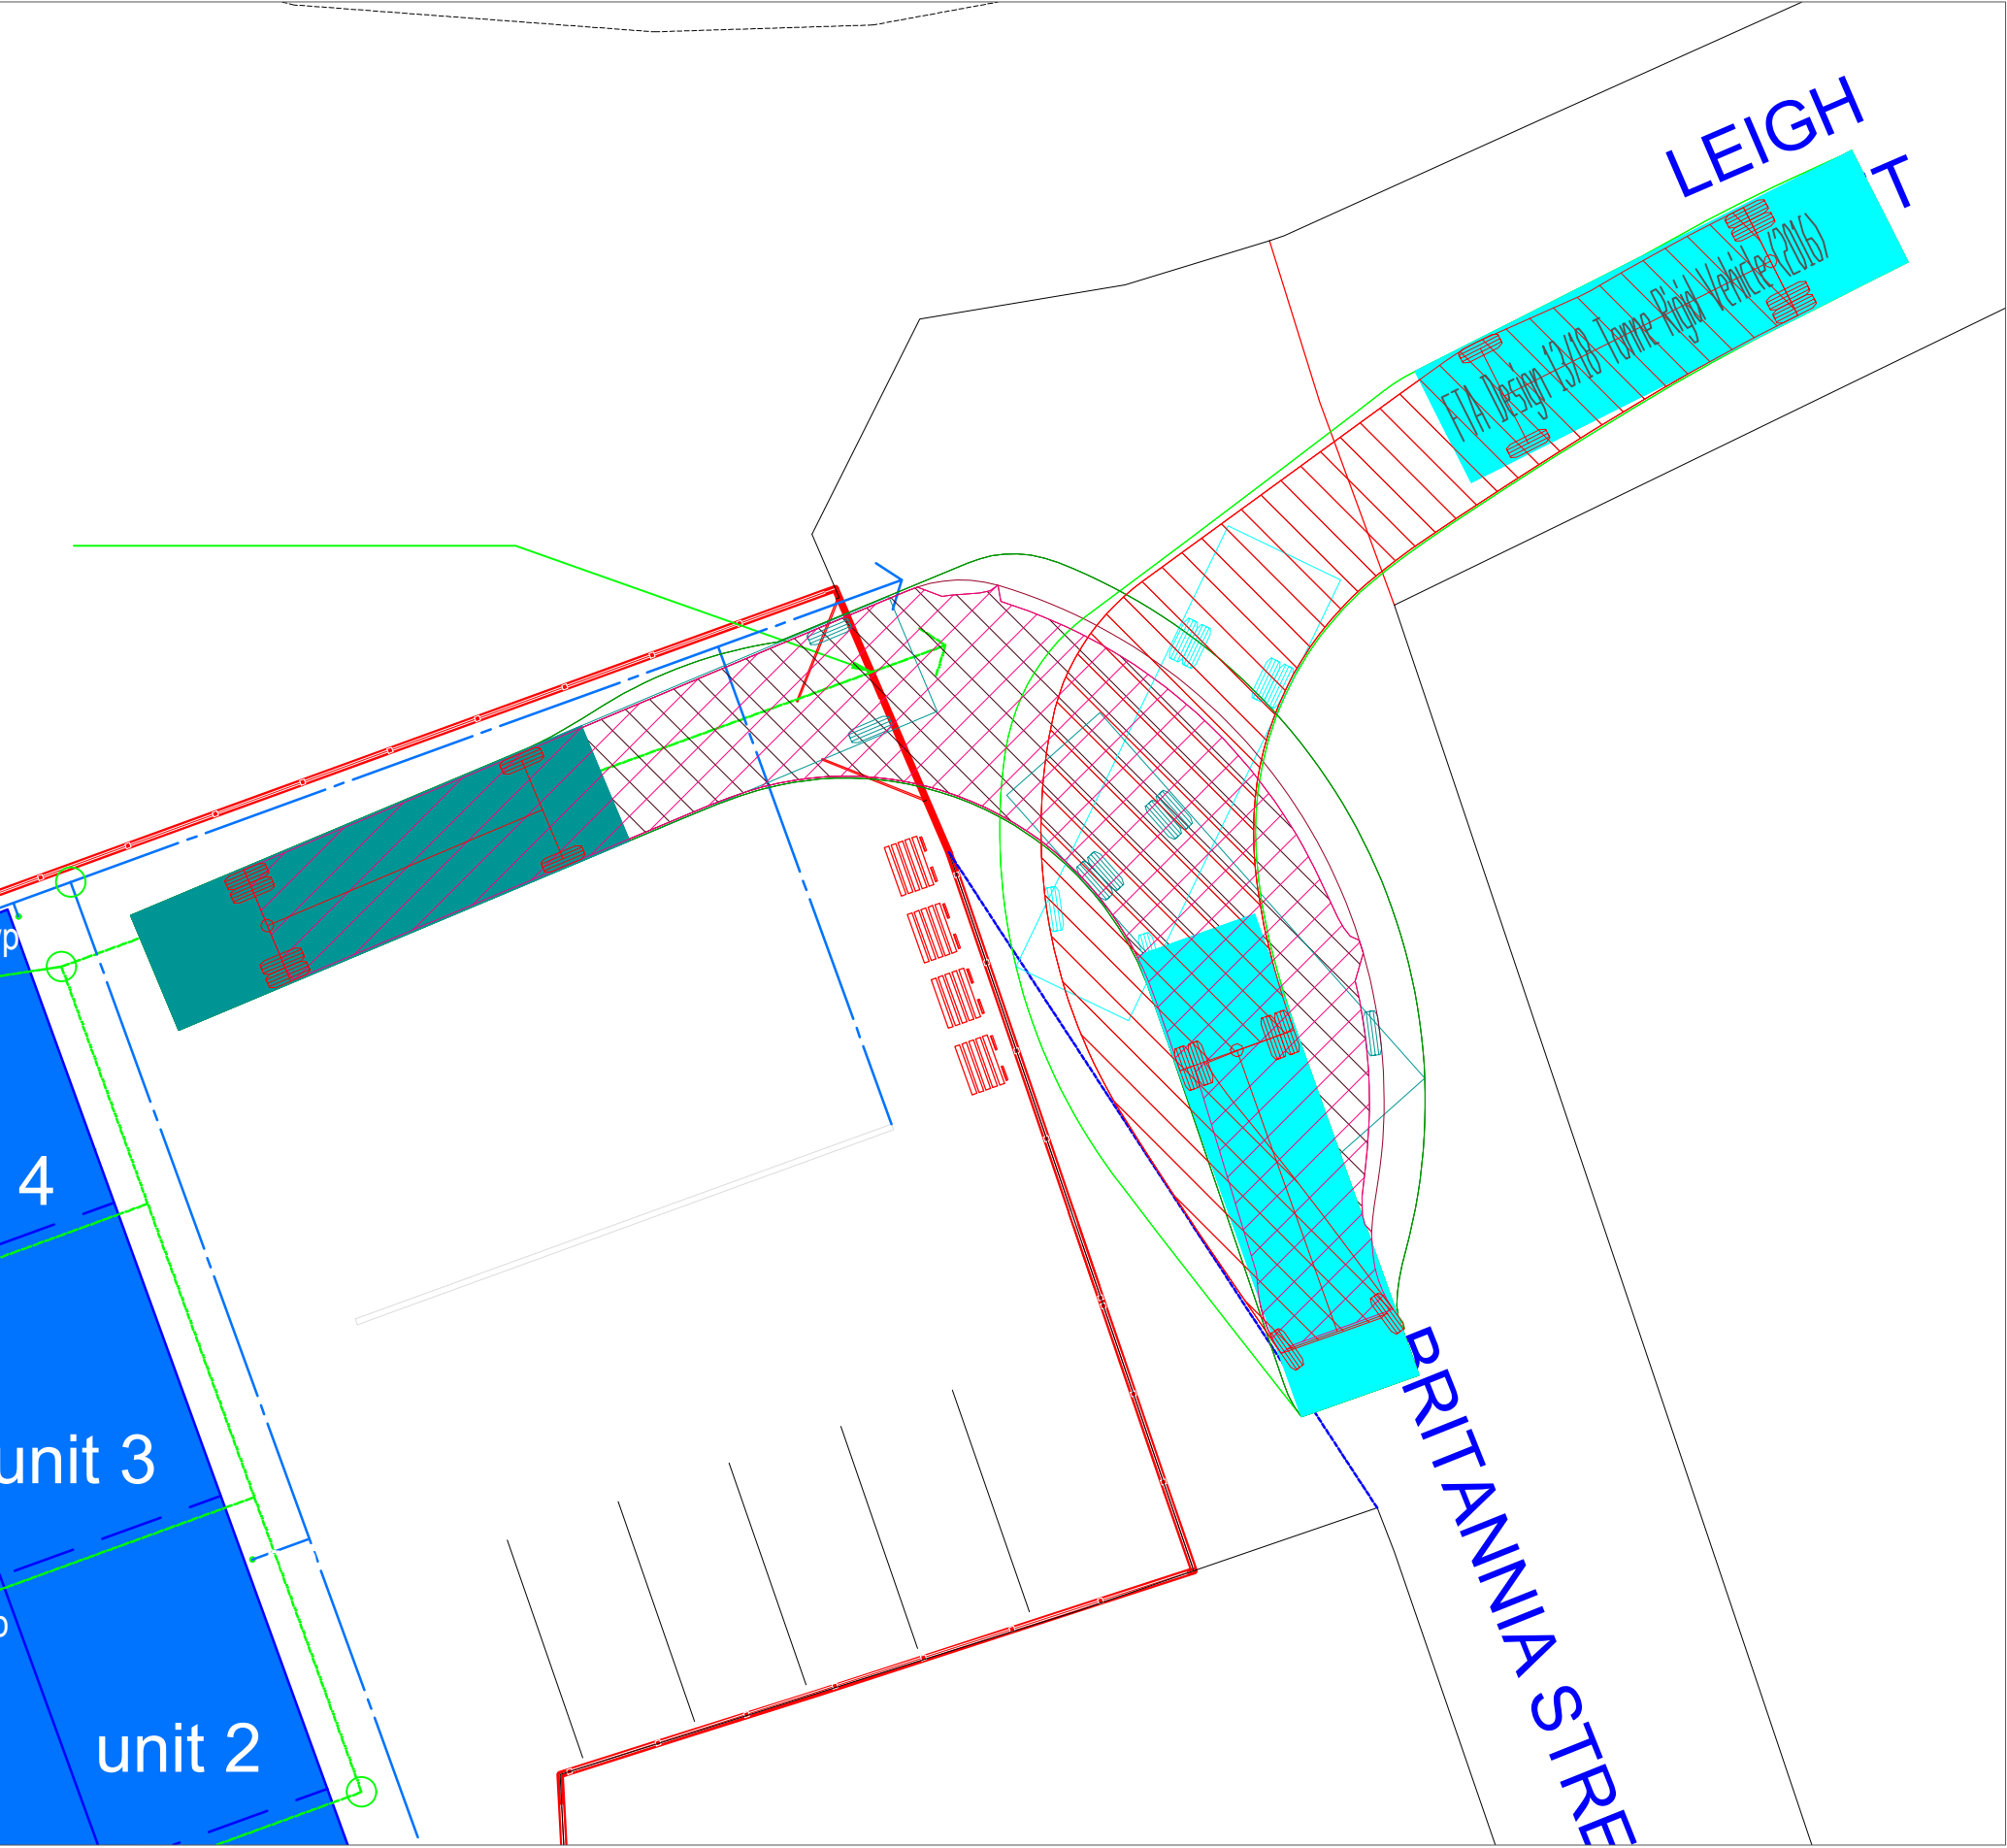

10M DELIVERY LORRY
REVERSE MANOEUVRE TO TURN, EXIT IN FORWARD GEAR


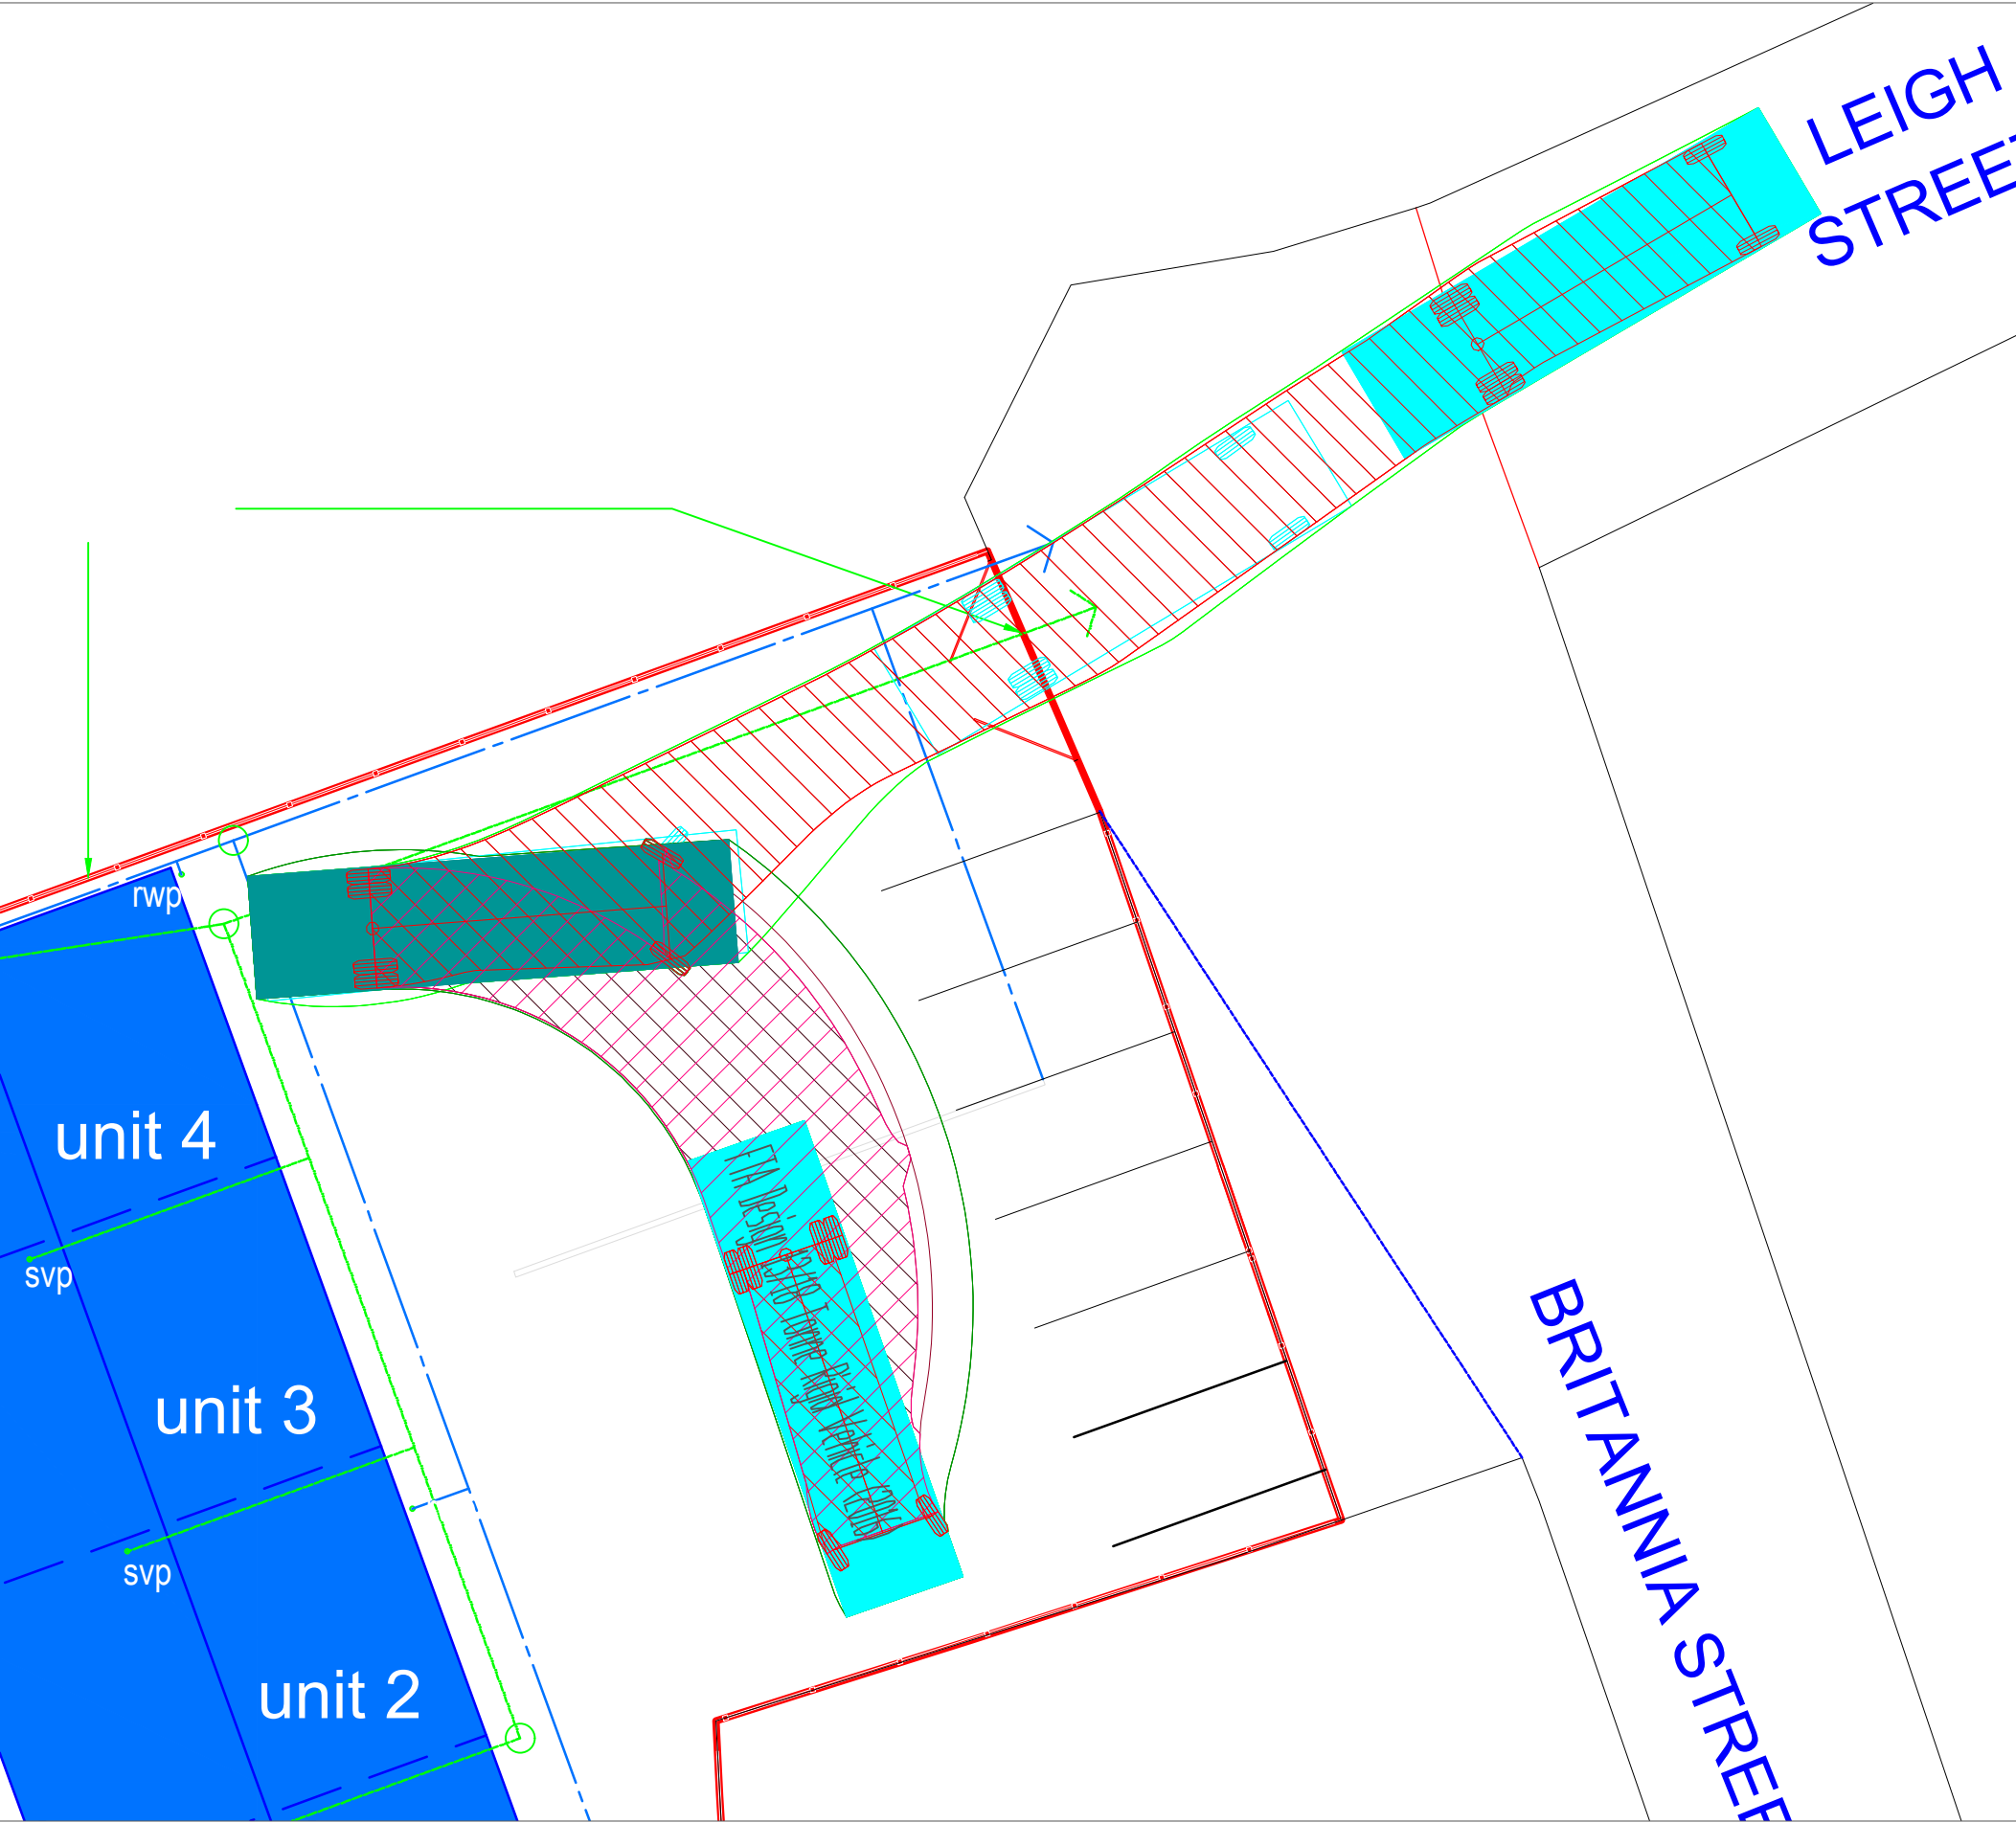


9.6M REFUSE COLLECTION VEHICLE
APPROACH FROM LEIGH STREET ONTO BRITANNIA STREET, REVERSE INTO SITE

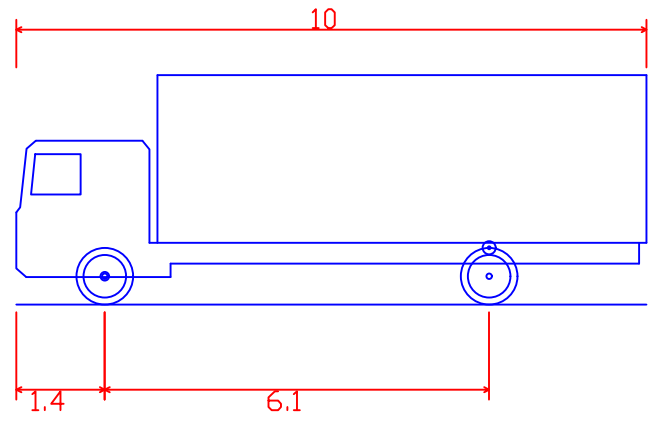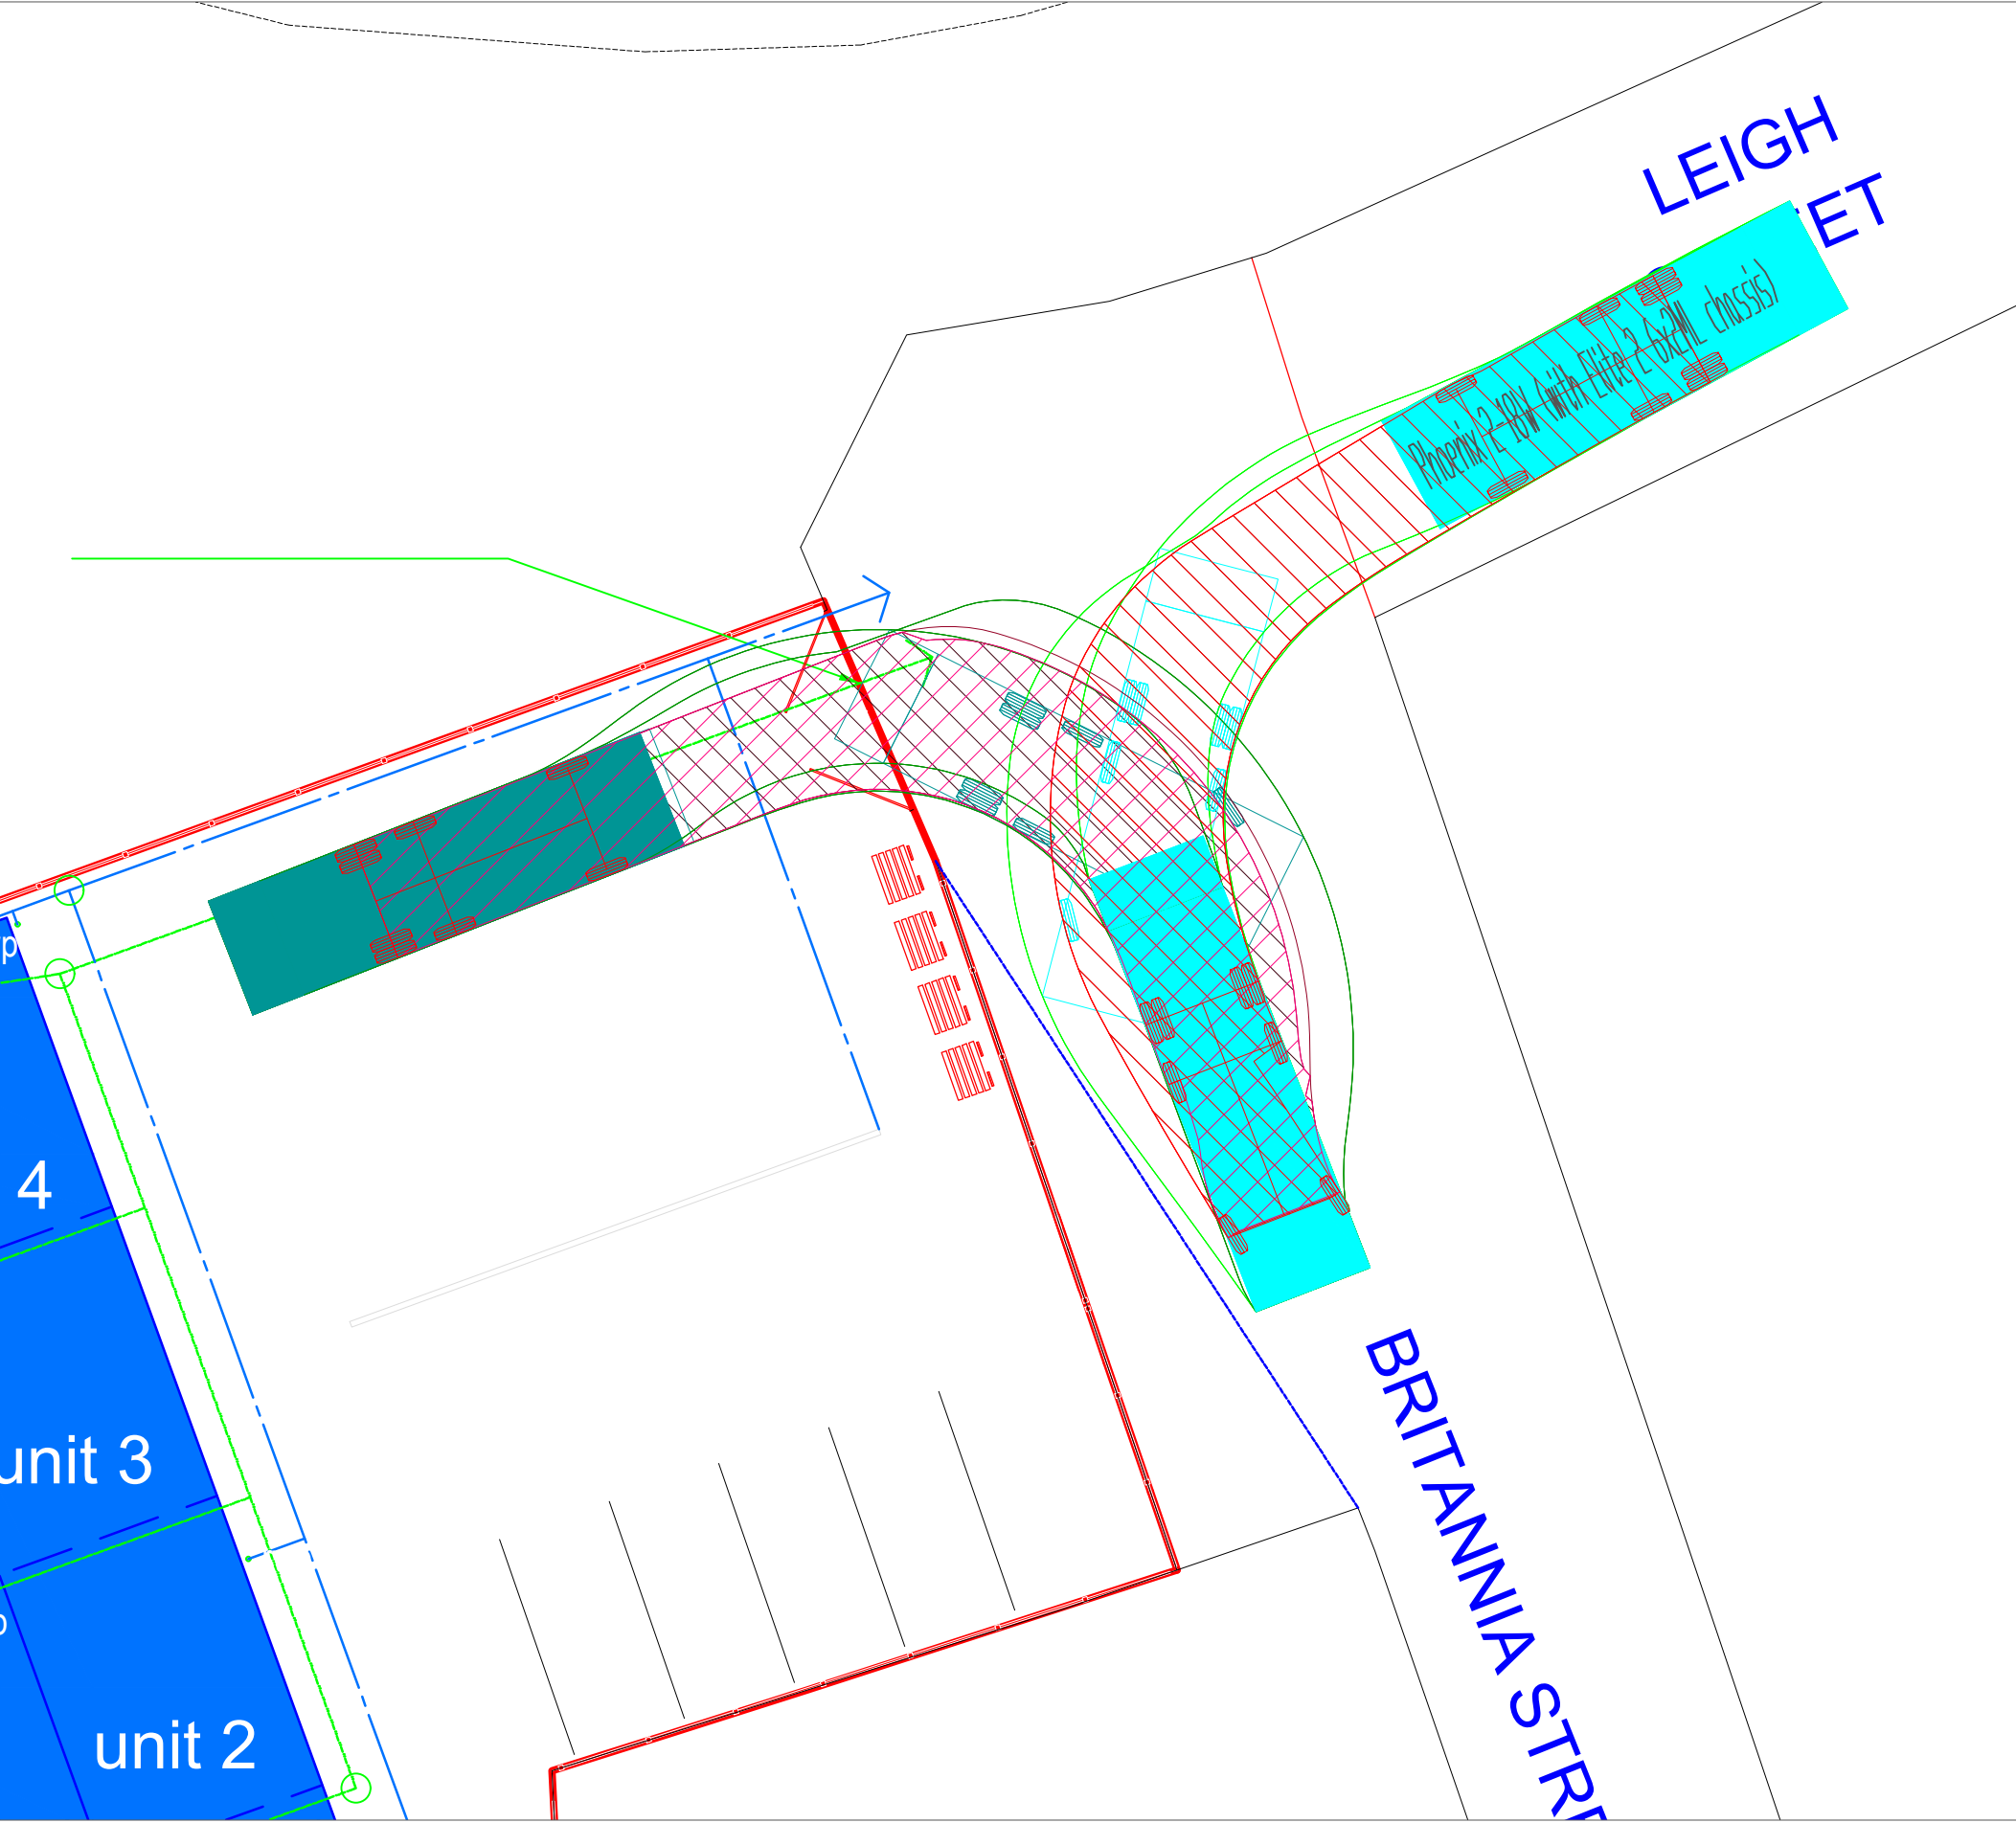


FTA Design 13/18 Tonne Rigid Vehicle (2016)
Overall Length 10.000m
Overall Width 2.550m
Overall Body Height 3.645m
Min Body Ground Clearance 0.440m
Track Width 2.470m
Lock to lock time 3.00s
Kerb to Kerb Turning Radius 11.000m

- KEY TO VEHICLE ENVELOPES
- CHASSIS IN FORWARD GEAR
 - BODY OVERHANG IN FORWARD GEAR
 - CHASSIS IN REVERSE GEAR
 - BODY OVERHANG IN REVERSE GEAR
 - VEHICLE IN FORWARD POSITION
 - VEHICLE IN REVERSE POSITION

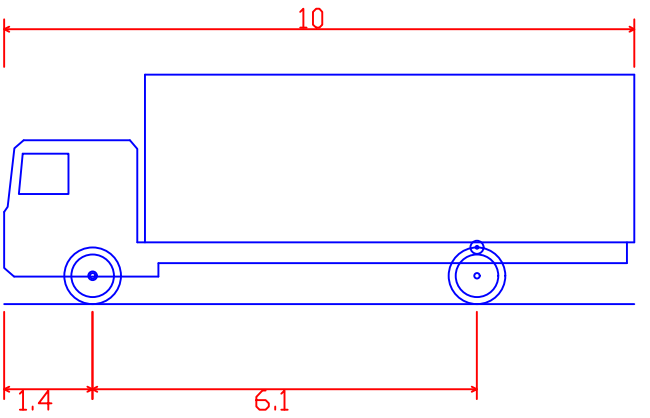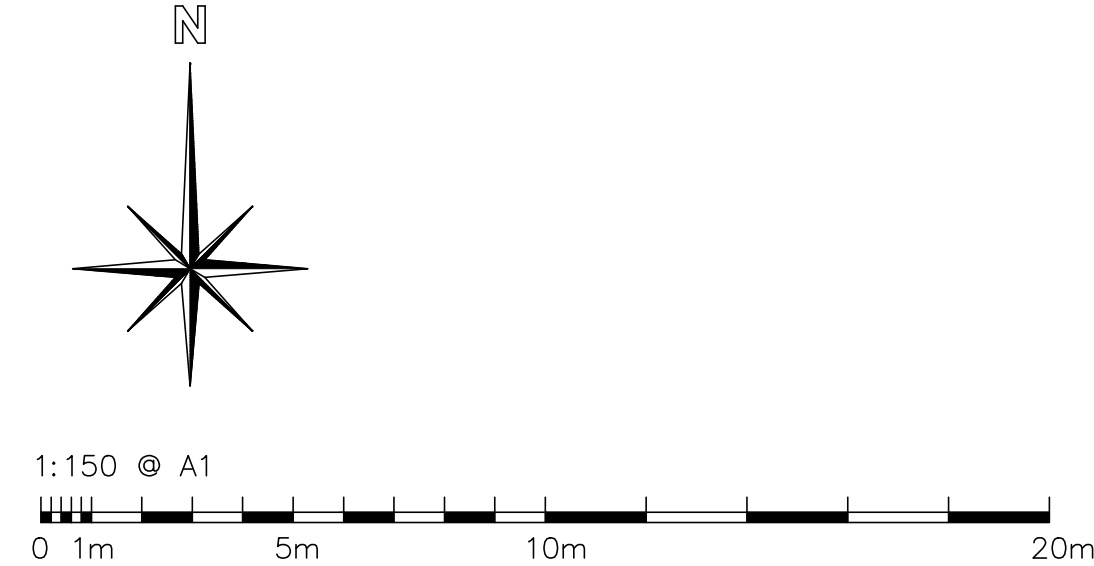

FTA Design 13/18 Tonne Rigid Vehicle (2016)
Overall Length 10.000m
Overall Width 2.550m
Overall Body Height 3.645m
Min Body Ground Clearance 0.440m
Track Width 2.470m
Lock to lock time 3.00s
Kerb to Kerb Turning Radius 11.000m

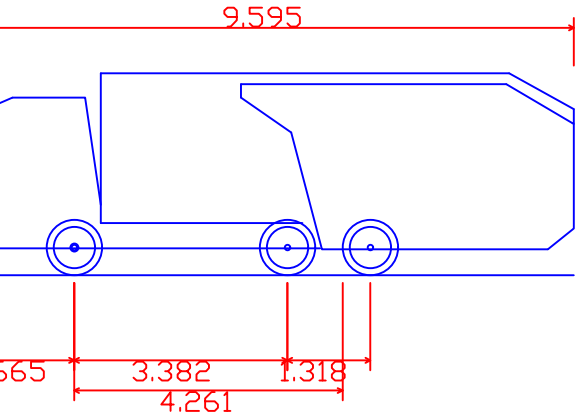

Phoenix 2-18W (with Elite 2 6x2ML chassis)
Overall Length 9.595m
Overall Width 2.530m
Overall Body Height 2.205m
Min Body Ground Clearance 0.410m
Track Width 2.500m
Lock to lock time 4.00s
Kerb to Kerb Turning Radius 8.950m



CLIENT:
EXTENSION NW LTD

PROJECT:
BRITANIA ROAD,
HEYWOOD

TITLE:
SWEEP PATH ANALYSIS

DESCRIPTION:
DELIVERY LORRY &
REFUSE COLLECTION
VEHICLE

STATUS:
PRELIMINARY

DATE: 27.01.23 DRAWN BY: JG
JOB NO: JG.014.23 SCALE: 1:150 @ A1
REV: - DRAWING NO: JG02

- NOTES
- This drawing and any ancillary drawings or data are copyright of JG Highway Design Ltd, and may not be used, copied, or amended for any purpose whatsoever without written approval.
 - This drawing is only to be used for the purposes described in the status box above.
 - Work to figured dimensions only. All dimensions and levels to be checked on site by the contractor before commencement of any work. If in doubt, ask.
 - This drawing is to be read in conjunction with all other drawings, details and specifications pertaining to the work described. It should only be used for the purpose marked in the status box above and shall not be used for construction unless clearly marked CONSTRUCTION. Do not scale from this drawing for construction purposes.
 - Materials and workmanship shall comply to the appropriate British Standards and Codes of Practice unless otherwise stated.
 - The activities required to construct the work, shown on drawings clearly marked CONSTRUCTION, may be subject to the provisions of the Construction (Design & Management) Regulations 2015. The Contractor and Client must ensure that they are adequately conversant with these regulations and that the appropriate procedures required under the regulations are always observed.
 - Sweep path analysis: When generic vehicles are used for sweep path analysis, they may differ from specific makes and models of that type. Driver ability can vary hugely. What one driver is capable of, another may not be so any analysis shown to be tight on space will come down driver ability and the difference between make and models of vehicles.
 - UTILITIES NOTE: The position of any existing public or private sewers, utility services, plant or apparatus shown on this drawing is believed to be correct, but no warranty to this is expressed or implied. Other such plant or apparatus may also be present but not shown. The Contractor is therefore advised to undertake his own investigation where the presence of any existing sewers, services, plant, or apparatus may affect his operations.
 - Printed drawings not valid in black and white.

AMENDMENTS