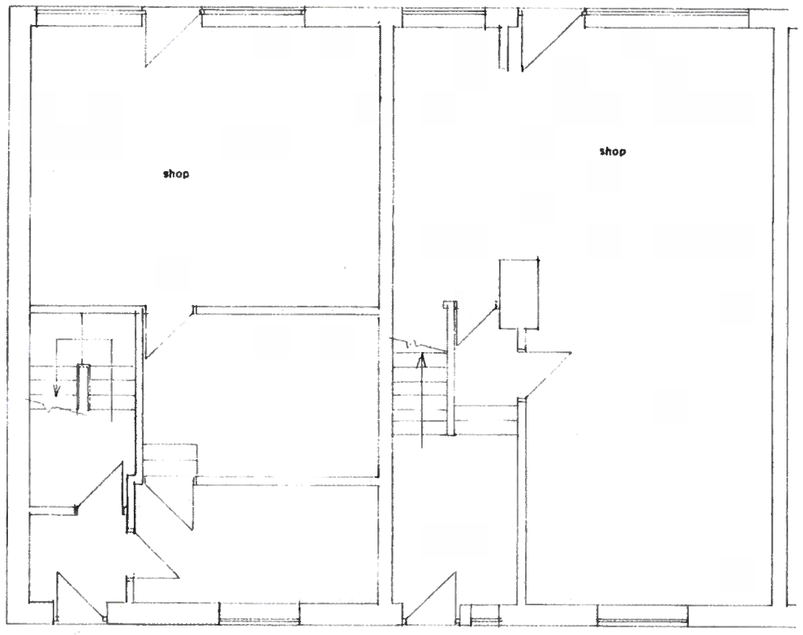

G.F PLAN
(EXISTING)

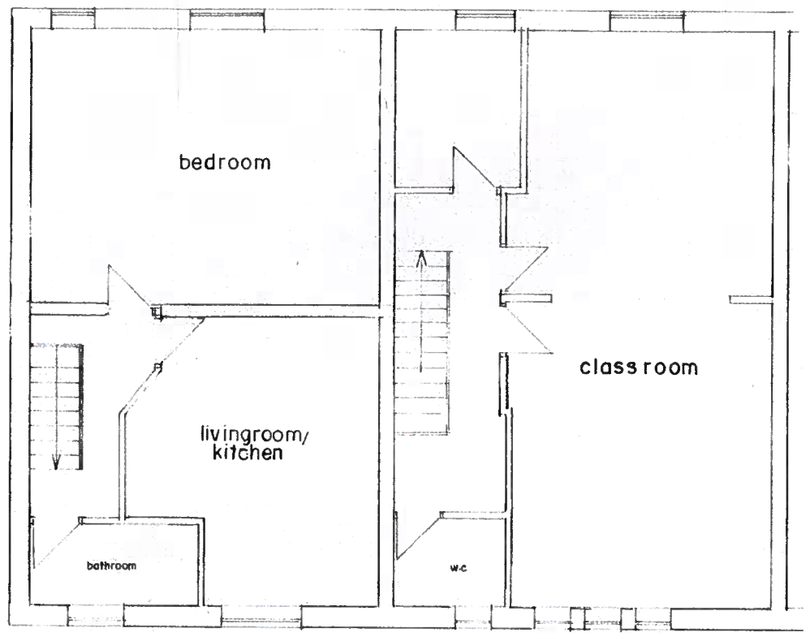

F.F PLAN
(EXISTING)

BUILDING DESIGN SERVICES
M. FAROOQ
6 Stock Close, Shawclough, Rochdale OL12 6BB
Tel: 01706 712231 Mob: 07967605763

PROPOSED CHANGE OF USE AT FIRST FLOOR FROM STORAGE TO TEACHING CENTRE AT 115 +117 HALIFAX ROAD ROCHDALE OL16 1RX

For: Mr ABDUL HAMID

Plan *Scale 1:100* **1413/1**

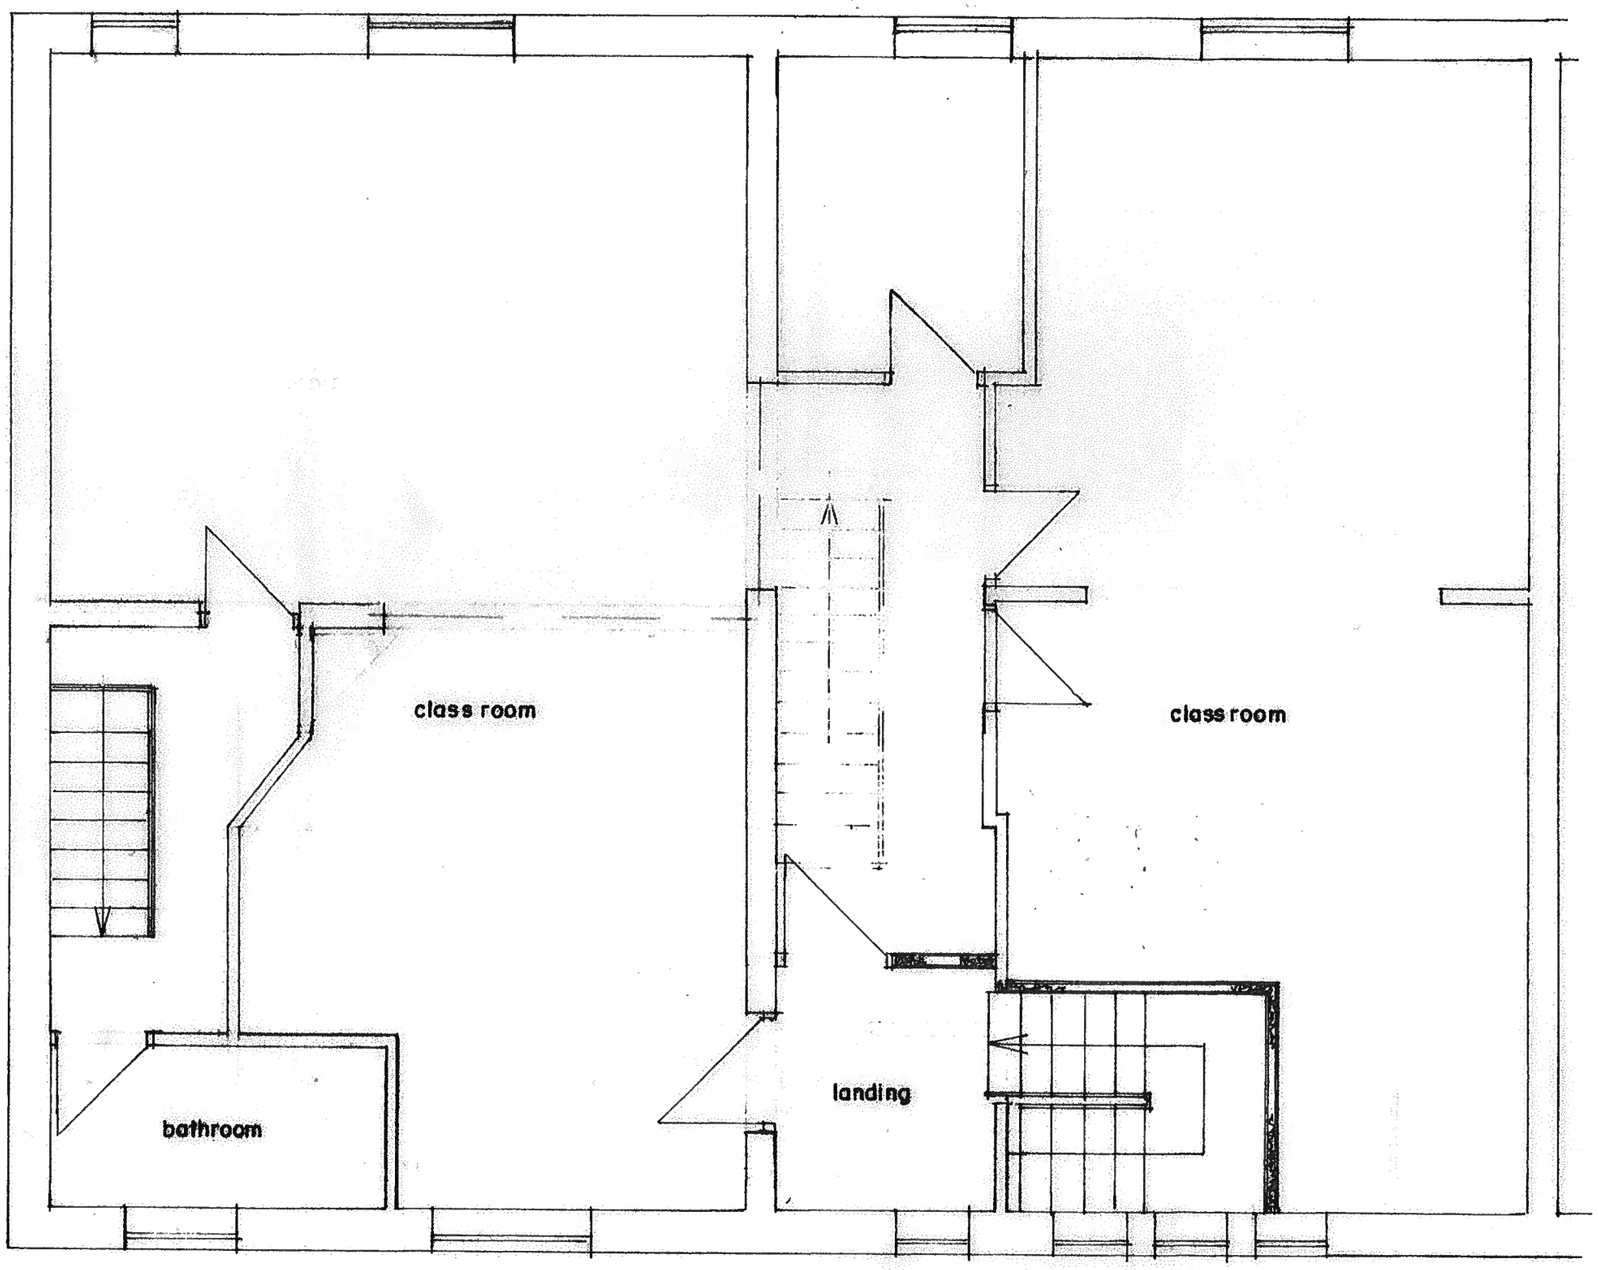

FIRST FLOOR PLAN
(PROPOSED)

BUILDING DESIGN SERVICES
M. FAROOQ
6 Stock Close, Shawclough, Rochdale OL12 6BB
Tel: 01706 712231 Mob: 07967605763

PROPOSED CHANGE OF USE AT FIRST FLOOR FROM STORAGE TO TEACHING CENTRE AT 115 +117 HALIFAX ROAD ROCHDALE OL16 1RX

For: Mr ABDUL HAMID

Plan *Scale 1:50* **1413/3**

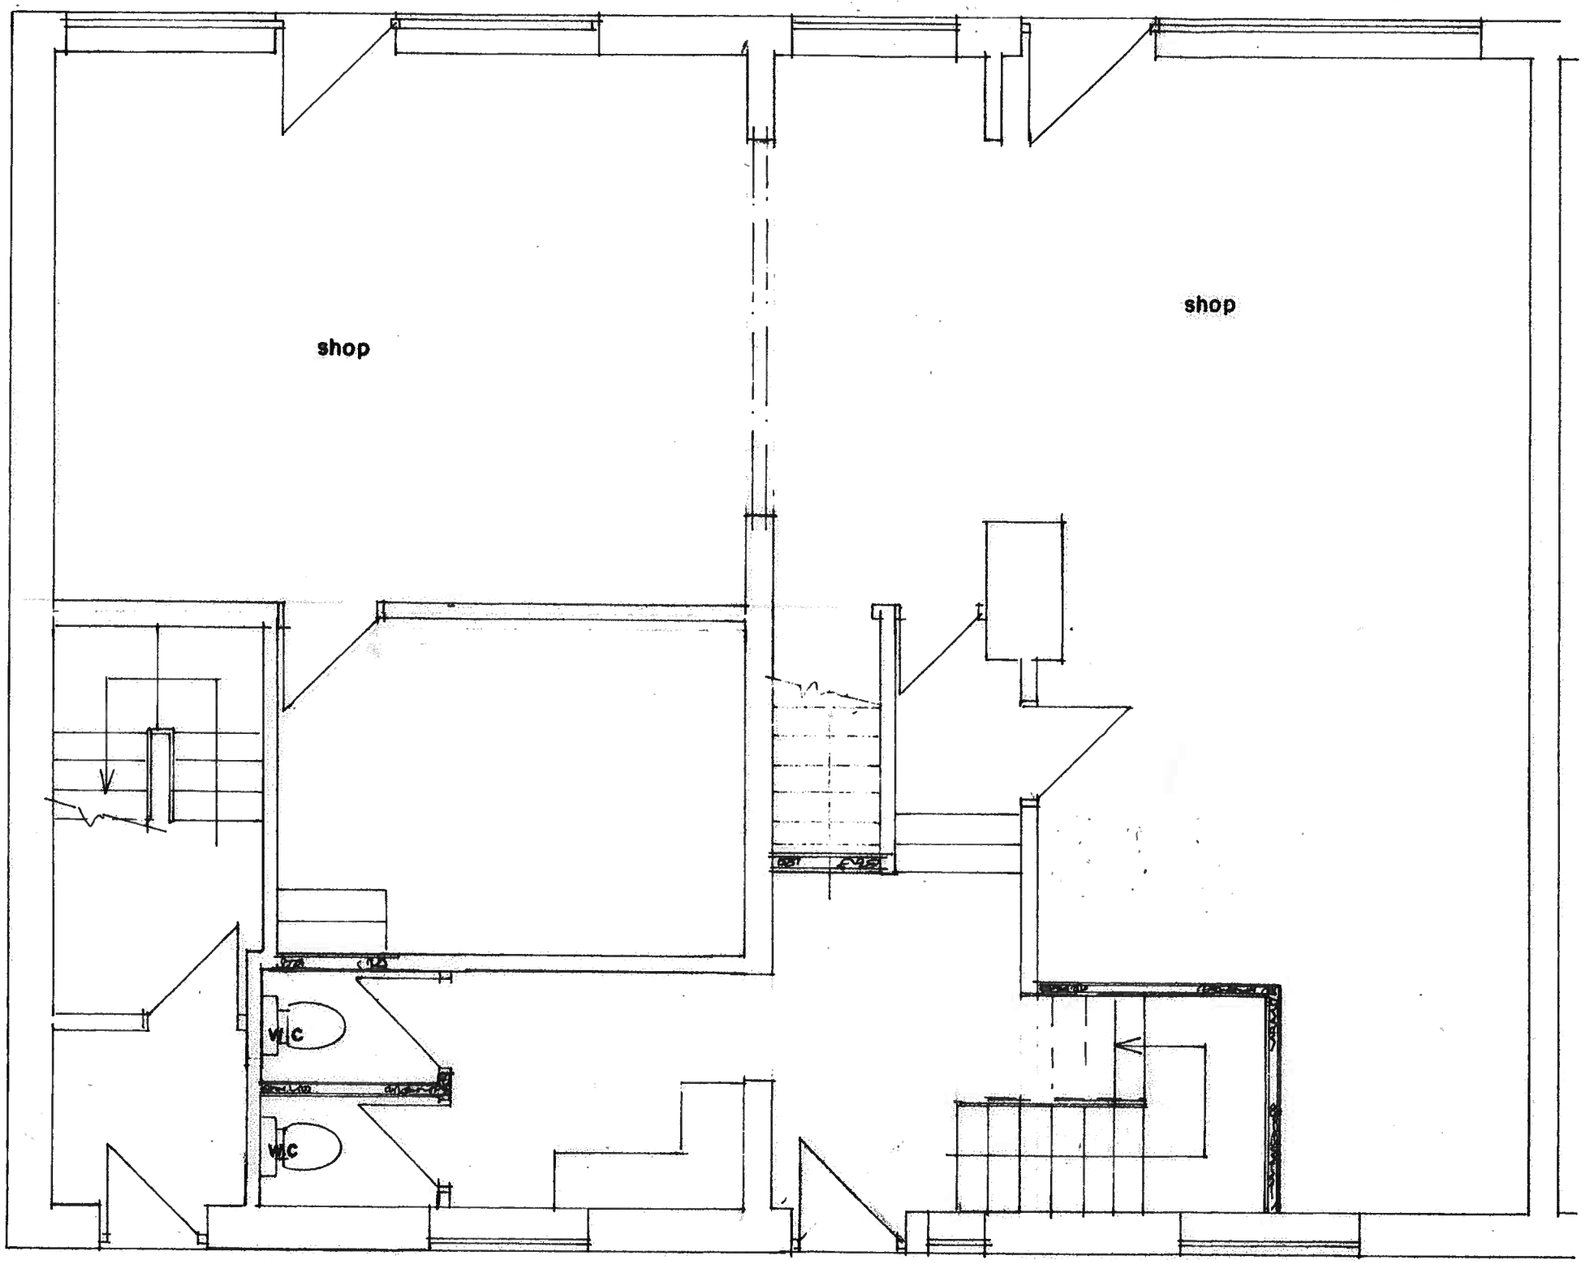

GROUND FLOOR PLAN
(PROPOSED)

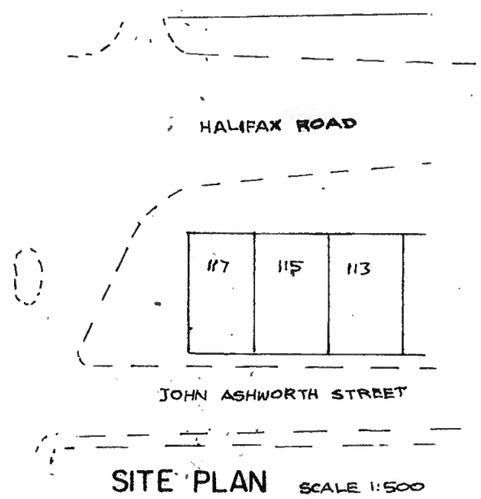

SITE PLAN SCALE 1:500

BUILDING DESIGN SERVICES
M. FAROOQ
6 Stock Close, Shawclough, Rochdale OL12 6BB
Tel: 01706 712231 Mob: 07967605763

PROPOSED CHANGE OF USE AT FIRST FLOOR FROM STORAGE TO TEACHING CENTRE AT 115 +117 HALIFAX ROAD ROCHDALE OL16 1RX

For: Mr ABDUL HAMID

Plan	*Scale 1:50*	1413/2