

PROPOSED REAR ELEVATION scale 1:50

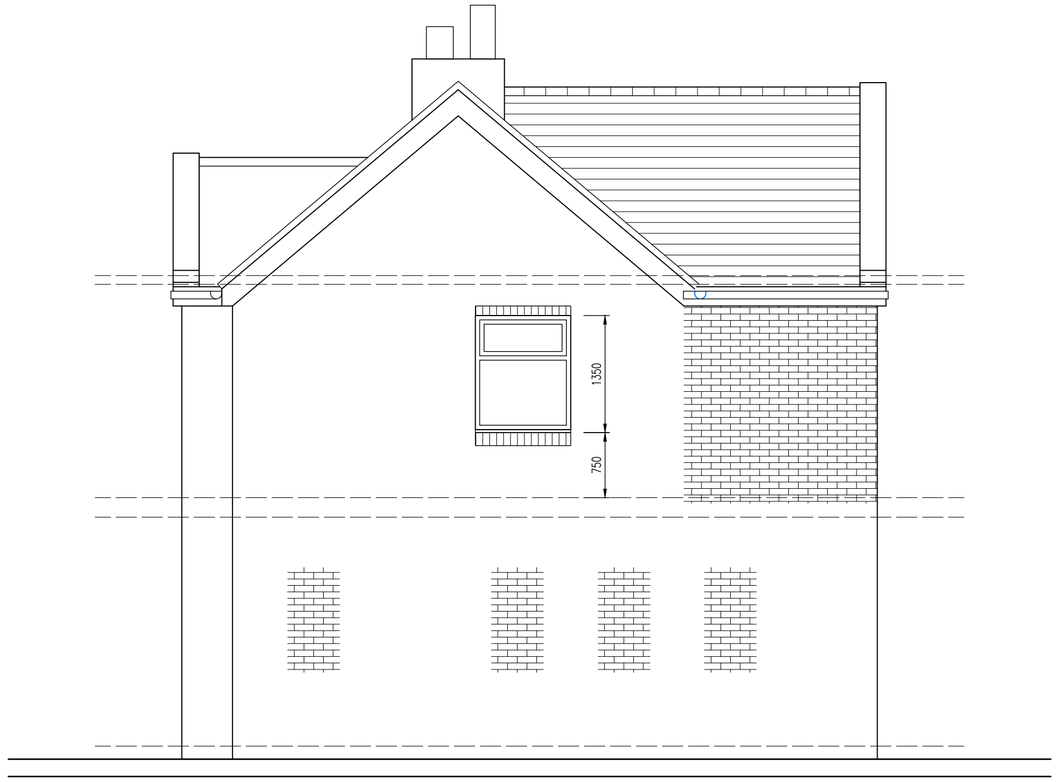

PROPOSED SIDE ELEVATION scale 1:50

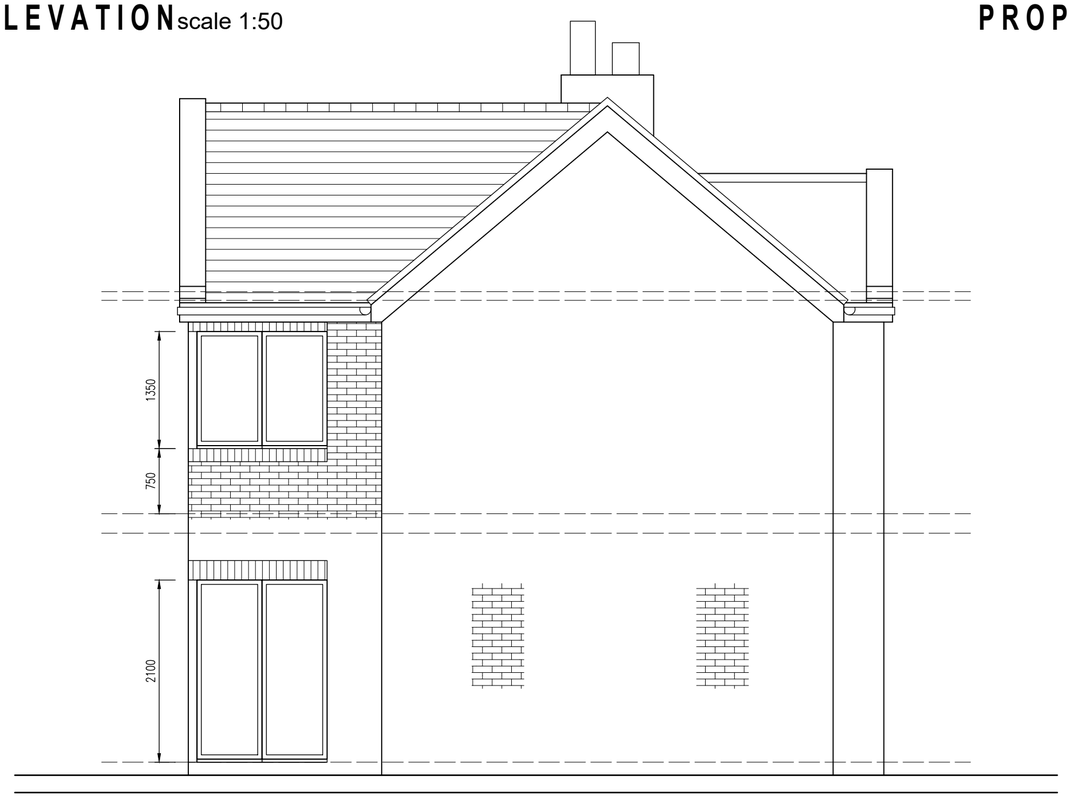

PROPOSED SIDE ELEVATION scale 1:50

TDM
ARCHITECTURAL LTD
Mob : 07805560652
Mob : 07707108301
e-mail: tdmdesign@live.co.uk
Web site www.tdmarch.co.uk

Client: MRS LYNNE DERBYSHIRE	
Address: 2a BRIERLEY DRIVE, ALKRINGTON, MIDDLETON, MANCHESTER	
Project: PROPOSED INTERNAL WORKS AND FIRST FLOOR REAR EXTENSION	
Dwg Tile: ***BUILDING REGS***: PROPOSED ELEVATIONS	
Date: DECEMBER 2018	Scale: @A2 1 : 50
Job No: 12.18.321	Dwg No: BR02 REV A
Drawn: D.L	Checked: D.L