

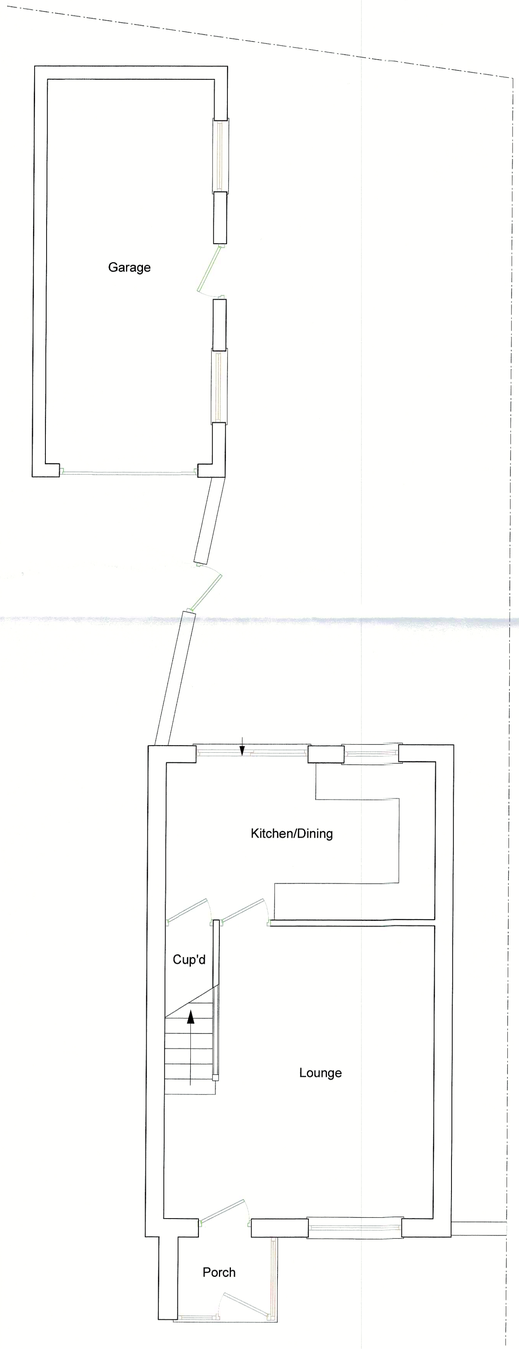

EXISTING GROUND FLOOR PLAN & PART SITE Scale 1:50

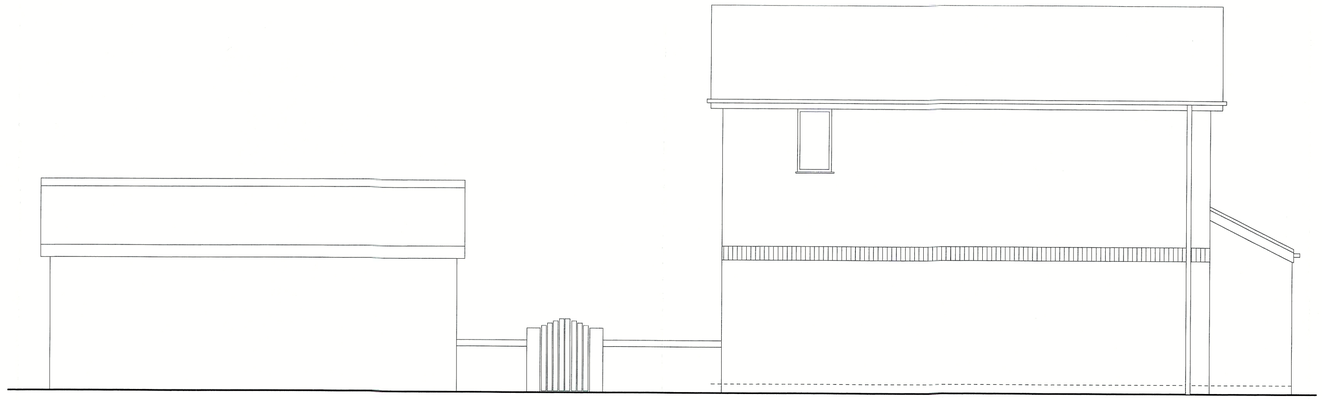

EXISTING SIDE ELEVATION Scale 1:50



EXISTING FRONT ELEVATION Scale 1:50

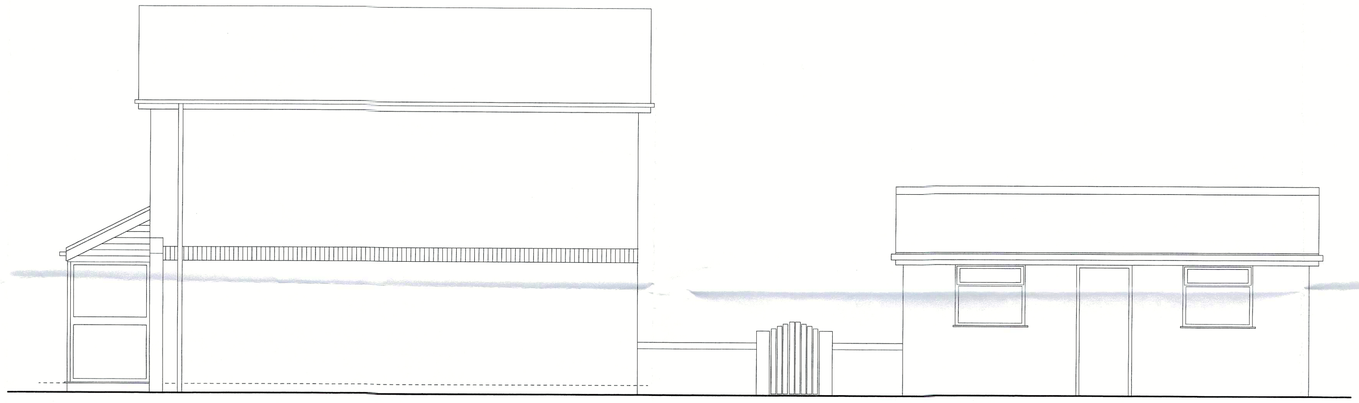

EXISTING SIDE ELEVATION Scale 1:50

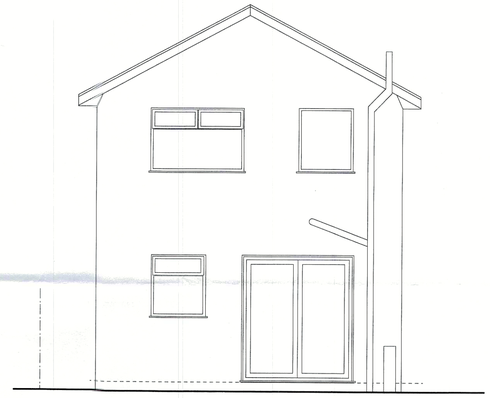

EXISTING REAR ELEVATION Scale 1:50

REVISIONS

CLIENT
8 Wallwork Close
Norden
Rochdale
OL11 5FB

PROJECT
Proposedextension to
front porch and
single storey rear extension

DRAWING
Existing ground floor
plan & external elevations

DRAWING NO	DRAWN
PL.2036.001	AAL
DATE	SCALE
18.10.2020	1:50 @ A1

design306
design306
306 Milnrow Road
Rochdale
OL16 5BQ
Tel 07794 332098
email alex@design306.co.uk