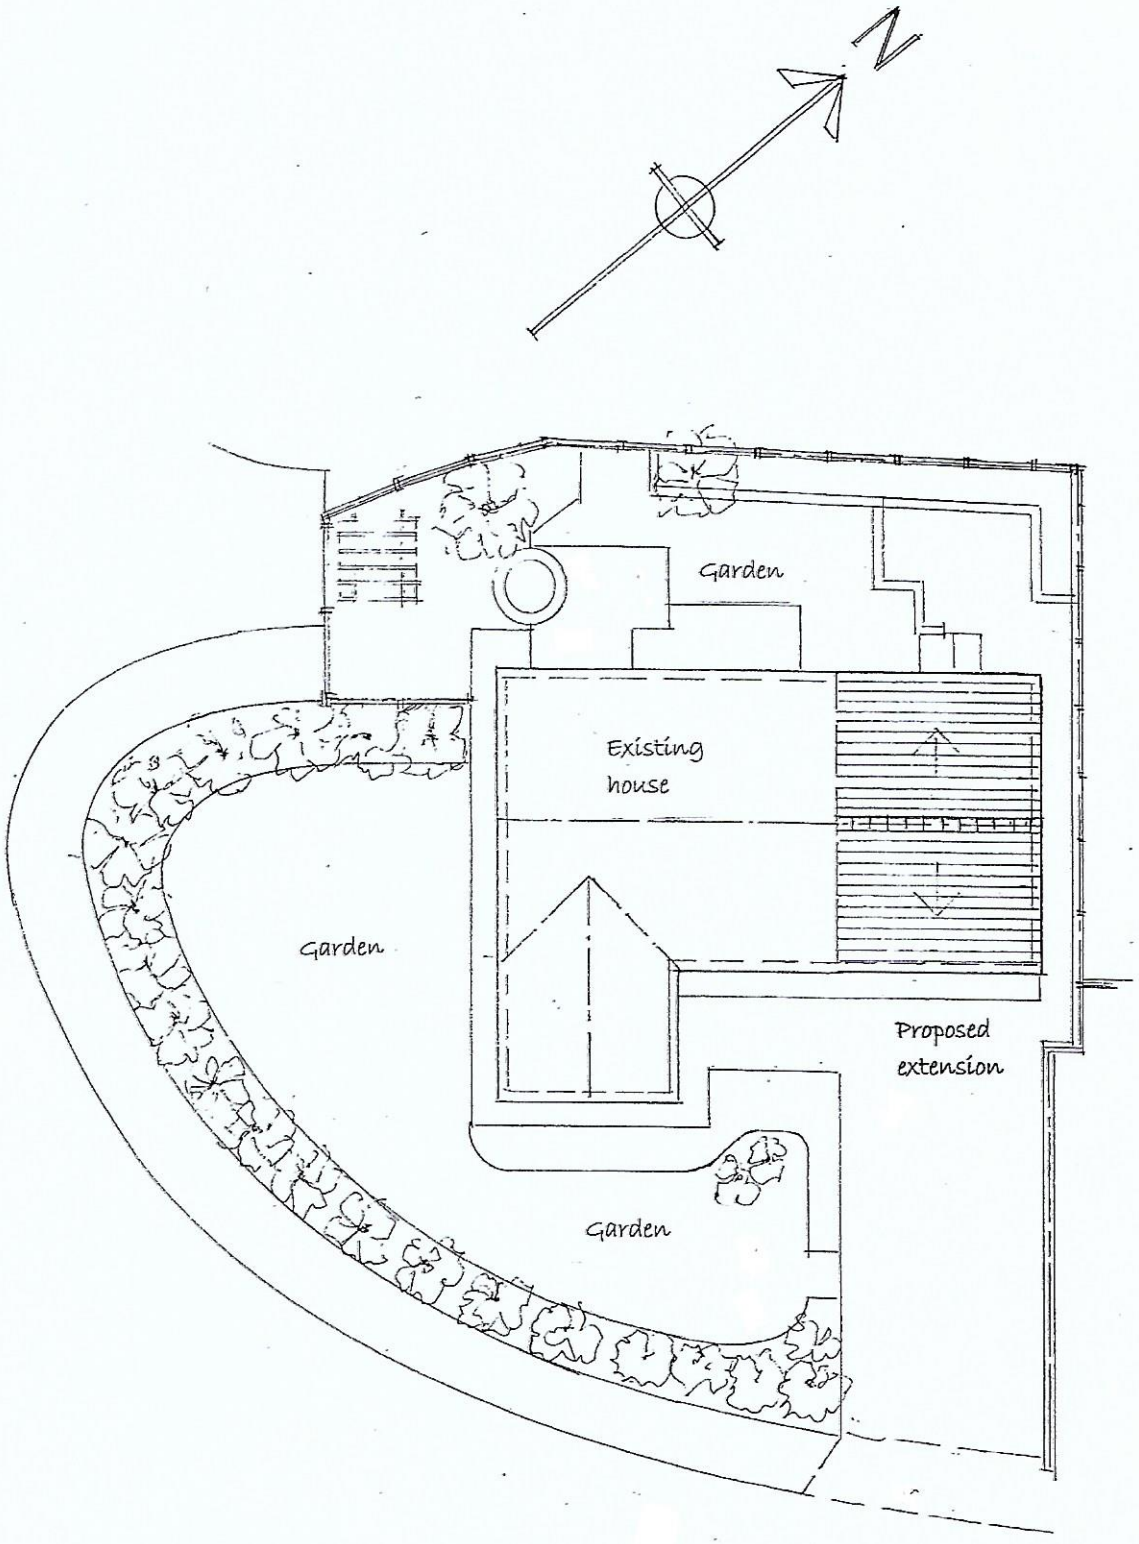

Refer to existing site layout plan for further details

77 OULDER HILL DRIVE ROCHDALE OL11 5LB
PROPOSED FIRST FLOOR EXTENSION OVER
EXISTING GARAGE

SITE PLAN AS PROPOSED

Scale 1:200

11 02 2021