


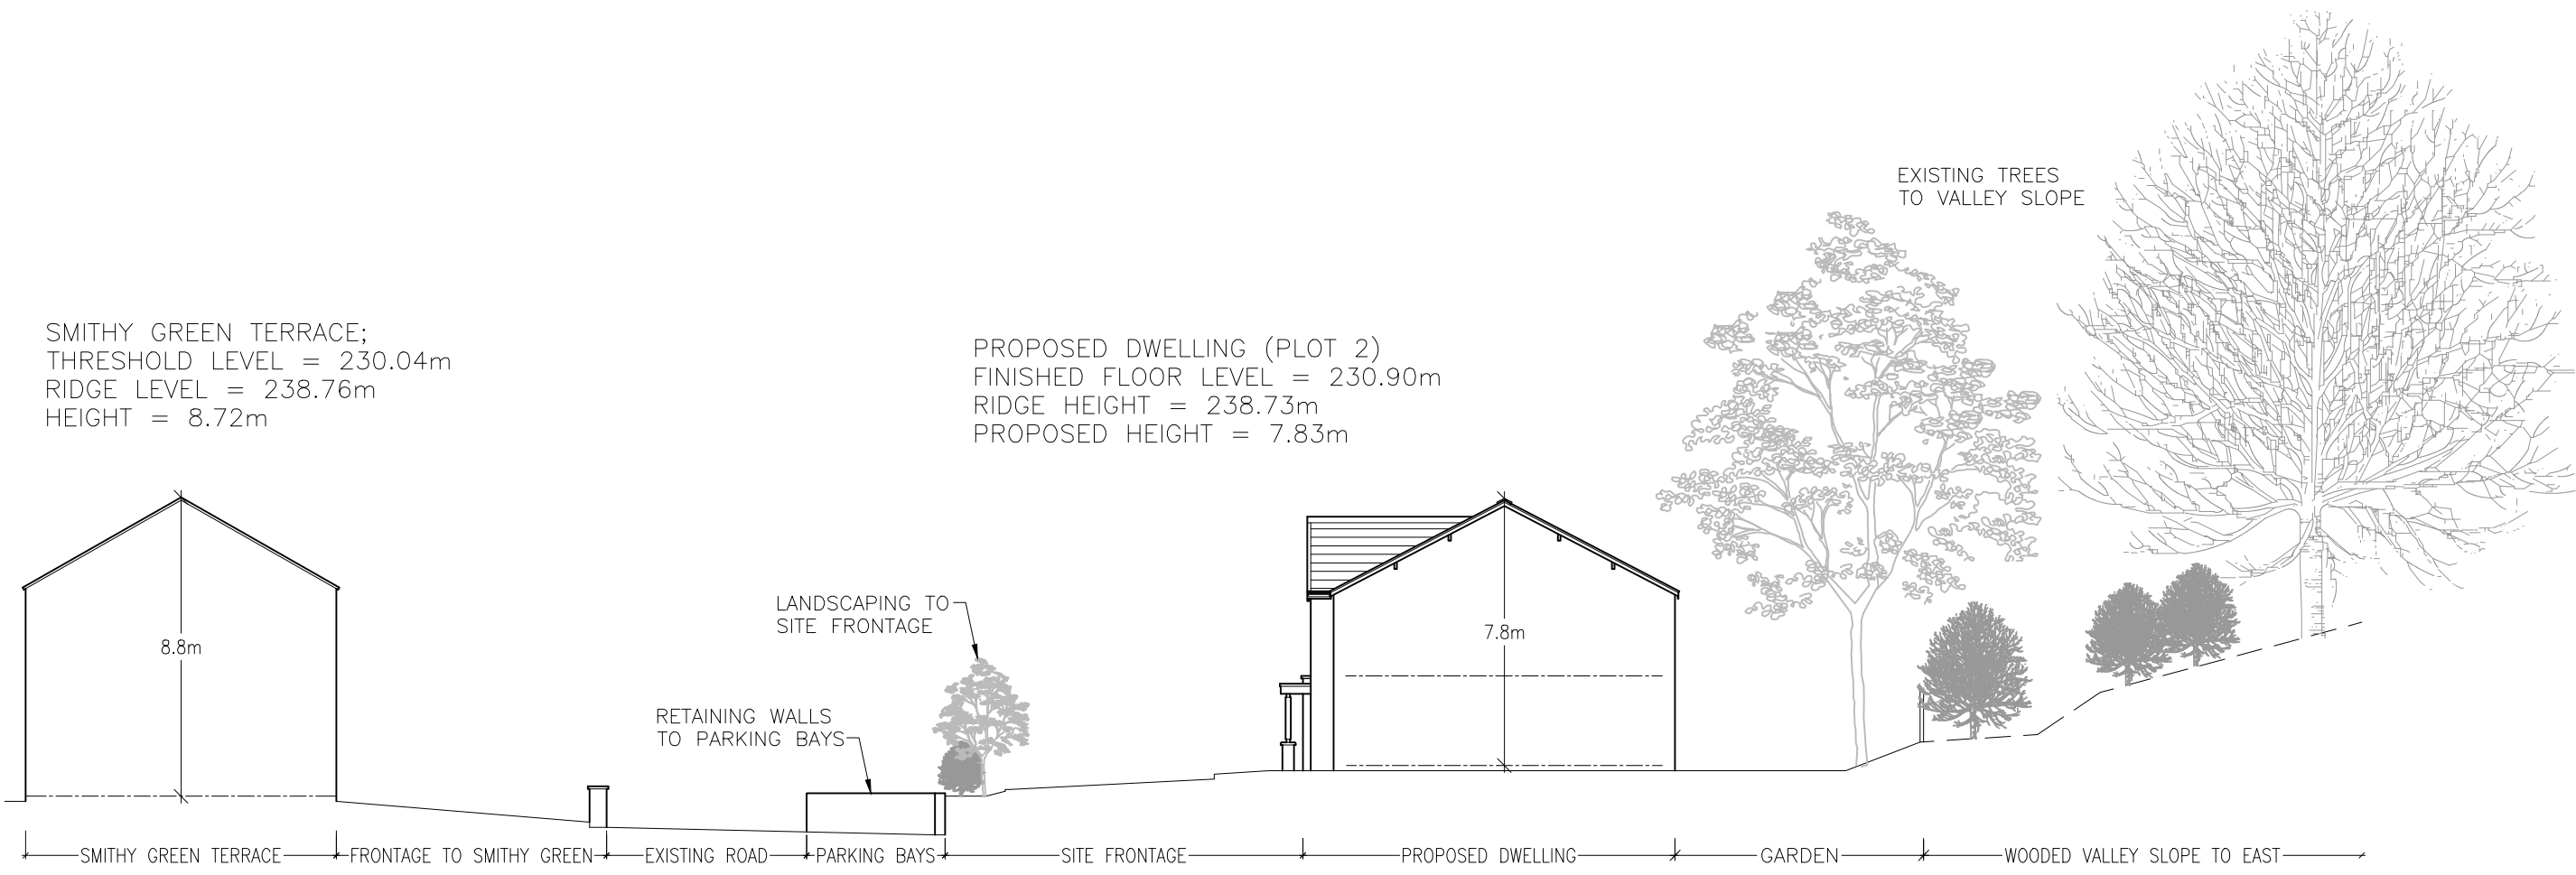

Notes

Notes

Amendments

Project

Title

DEVELOPMENT OF TWO DETACHED DWELLINGS TO
PREVIOUSLY DEVELOPED SITE AT FORMER WICKEN
HALL MILL, SMITHY GREEN, NEWHEY~

Client

LEIGH KELLY

Dwg. No.

22/1281/207 – PROPOSED STREET SCENE

Date

14.12.2022

Plot Scale

A2@1:200

Drawn by

JPE

Status

PLANNING

JPE CONSULTANCY LIMITED
ARCHITECTURAL DESIGN & PLANNING

9 Woodend Drive, Stalybridge, Cheshire. SK15 2SF
Telephone 07875 627 988 jpm@jpeconsultancy.co.uk