



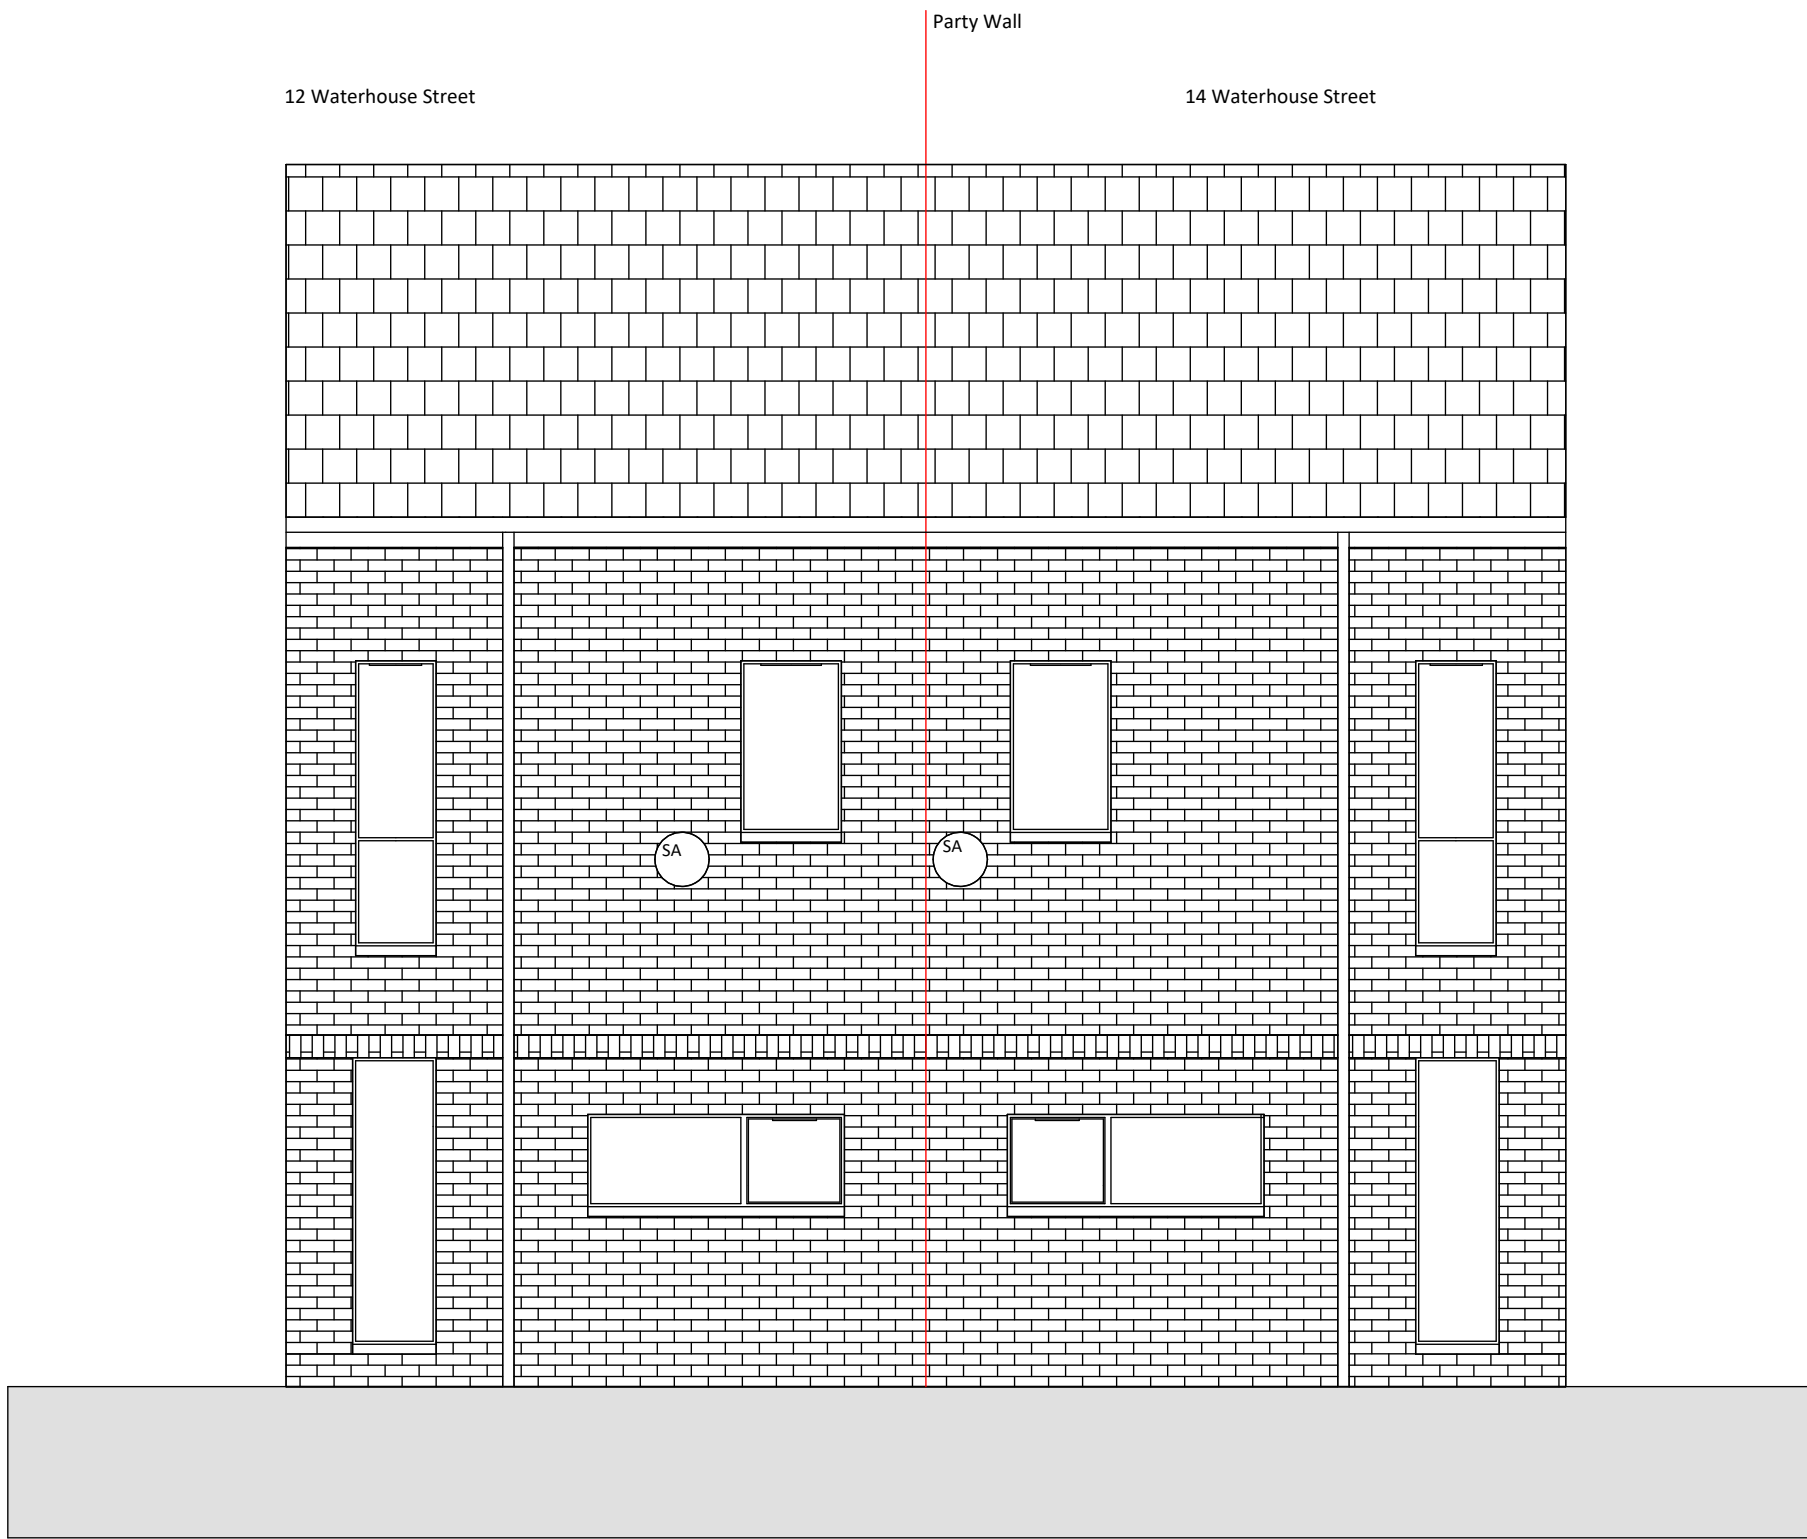

12/14 Waterhouse Street Existing Elevations
1 : 50

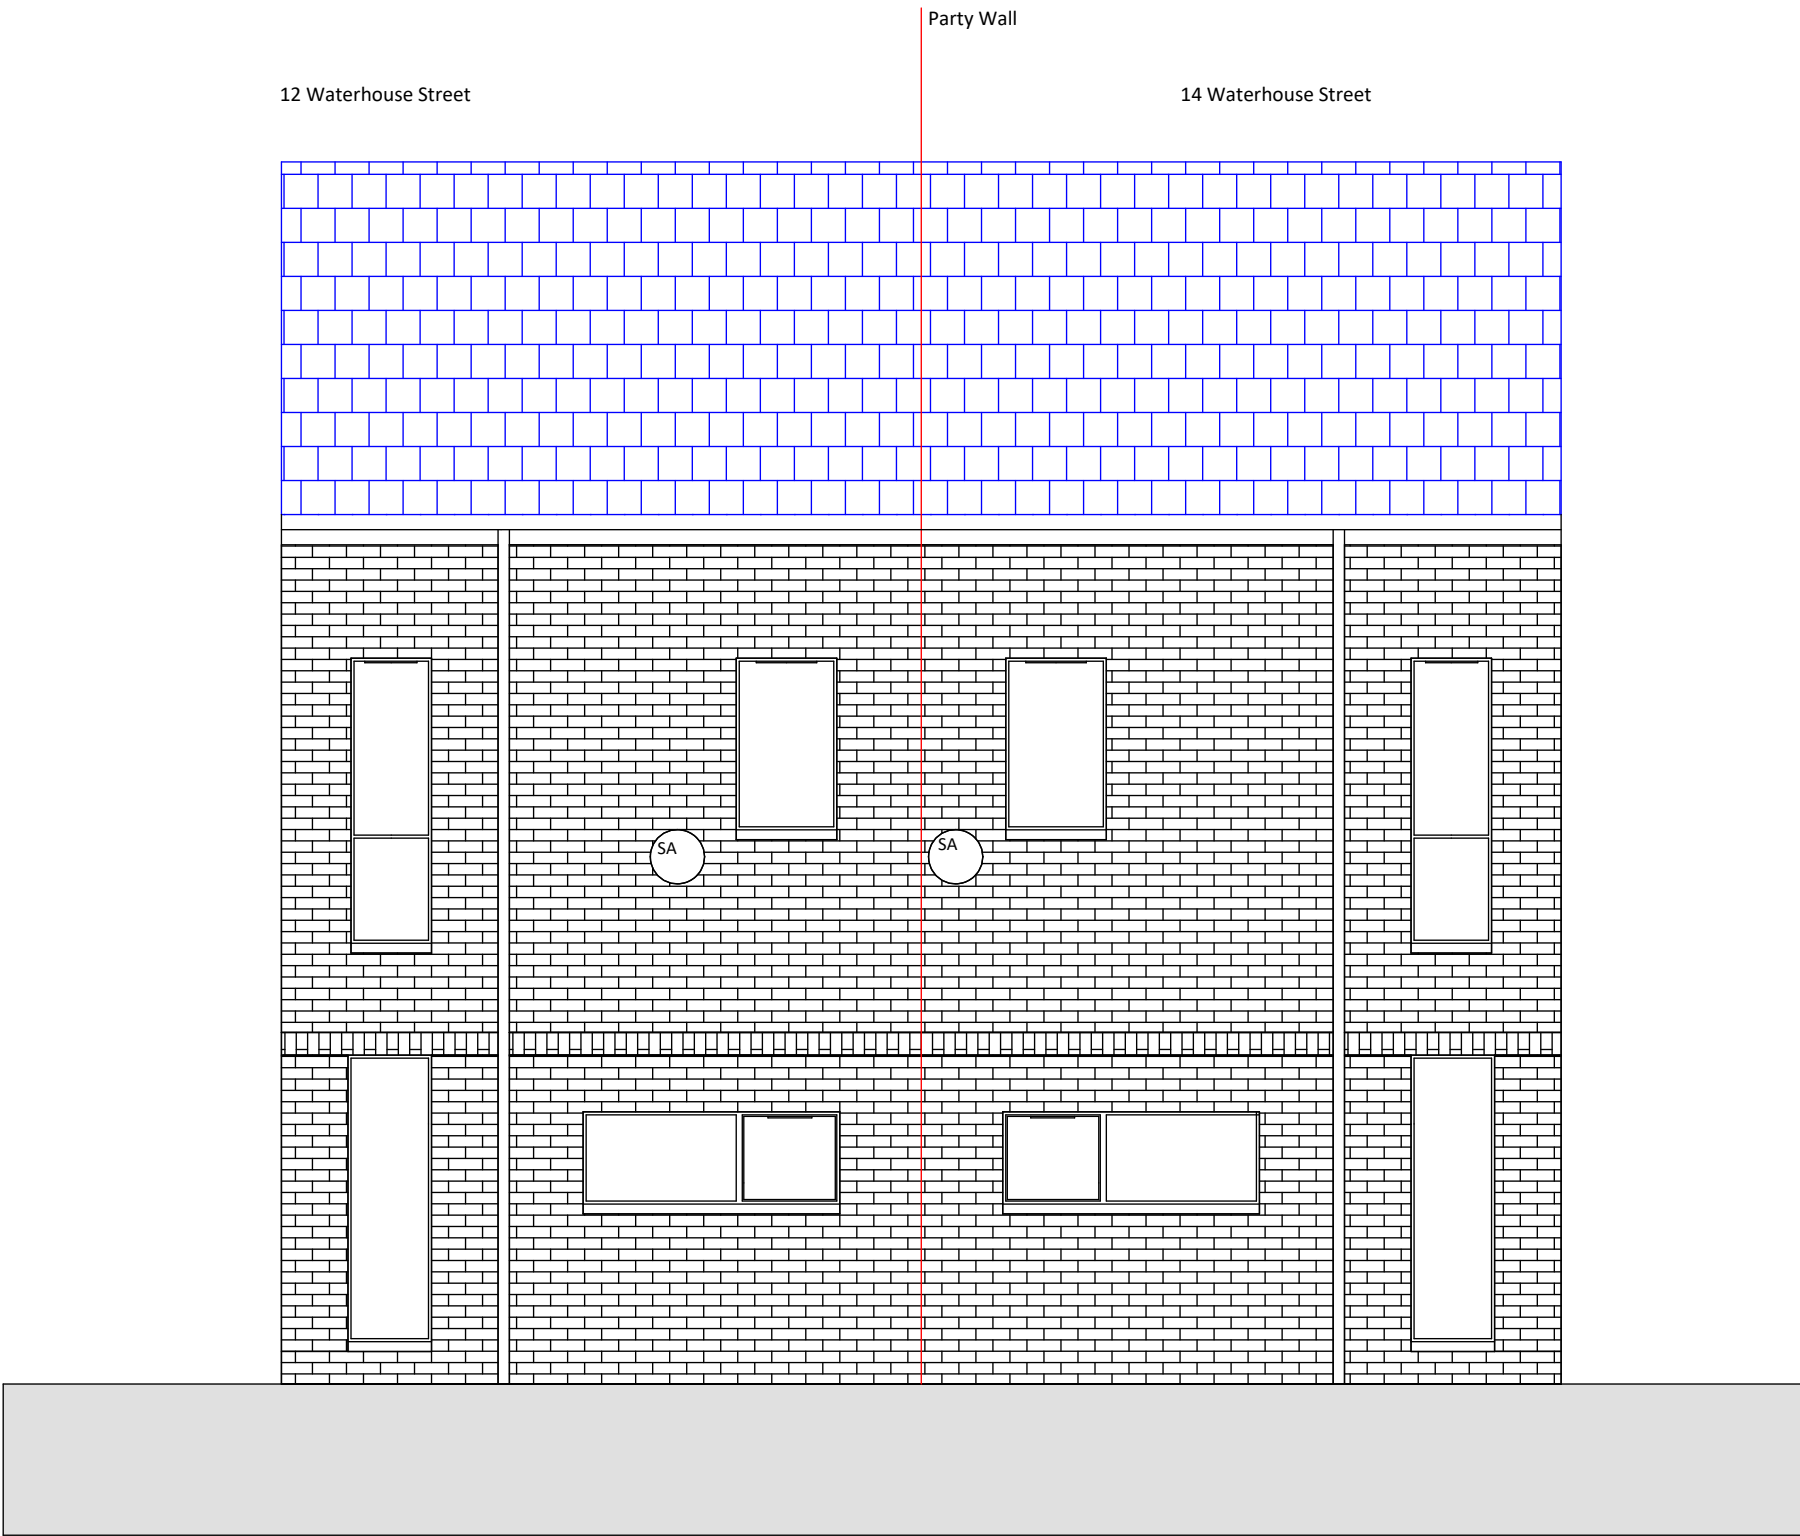

12/14 Waterhouse Street Proposed Elevations
1 : 50

Rev	Date	Int	Description
-----	------	-----	-------------



CLIENT:
Rochdale Boroughwide Housing

PROJECT:
Lower Falinge

DESCRIPTION:
12/14 Waterhouse Street Elevations

PURPOSE OF ISSUE:
Planning

DRAWN BY:	CHECKED	DATE:	SCALE @ A1:
DR	VS	15.10.24	1 : 50

JOB NO:	STATUS CODE:	DRAWING NO:	REV
3749	S2	137	

FILE IDENTIFIER:
LF-BTP-00-ZZ-DR-A-3749_137

Elizabeth House 486 Didsbury Road Heaton Mersey Stockport SK4 3BS
0161 443 1221 info@bernardtaylor.co.uk www.btparchitects.co.uk