



8 Bramhall Close
Milnrow
SKETCH PROPOSAL

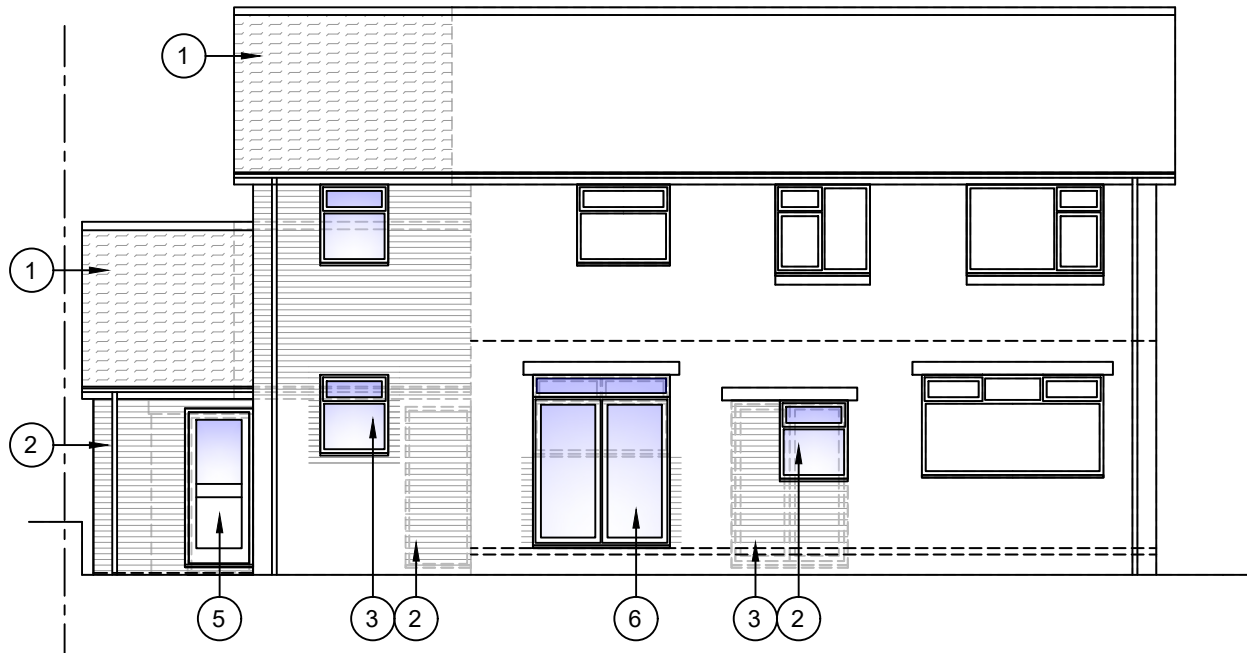


PROPOSED REAR ELEVATION

scale 1 - 100

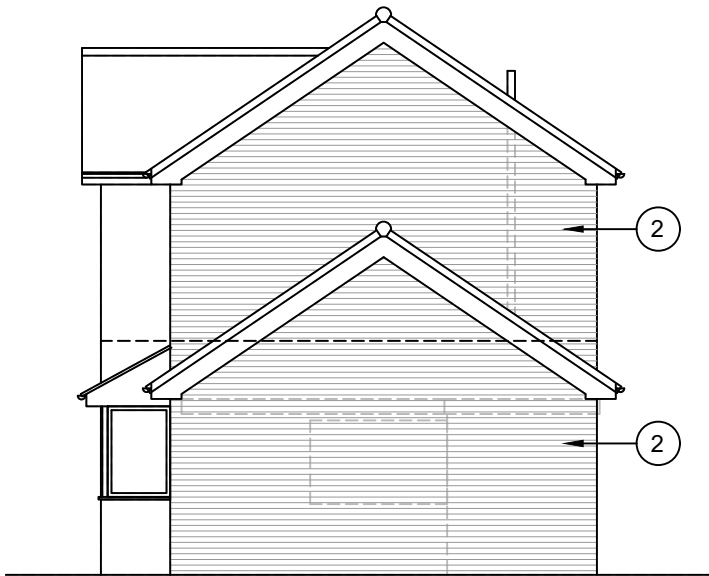

PROPOSED GABLE ELEVATION

scale 1 - 100

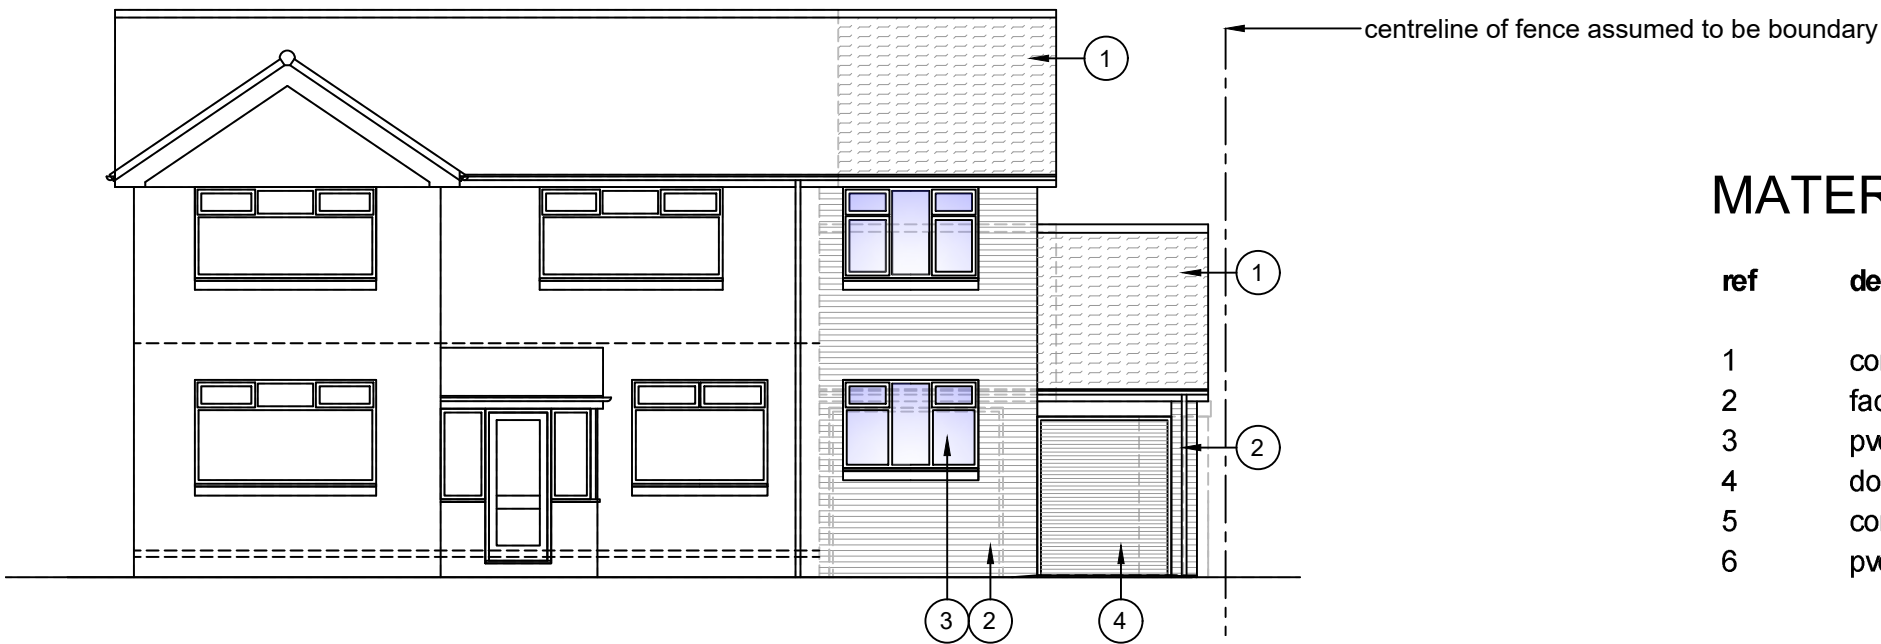

PROPOSED FRONT ELEVATION

scale 1 - 100

MATERIALS PALETTE

ref	description
1	concrete tiles to match existing
2	facing brick to match existing
3	pvc-ue double glazed windows
4	double skin aluminium insulated roller shutter
5	composite GRP personnel
6	pvcu-ue double glazed french windows