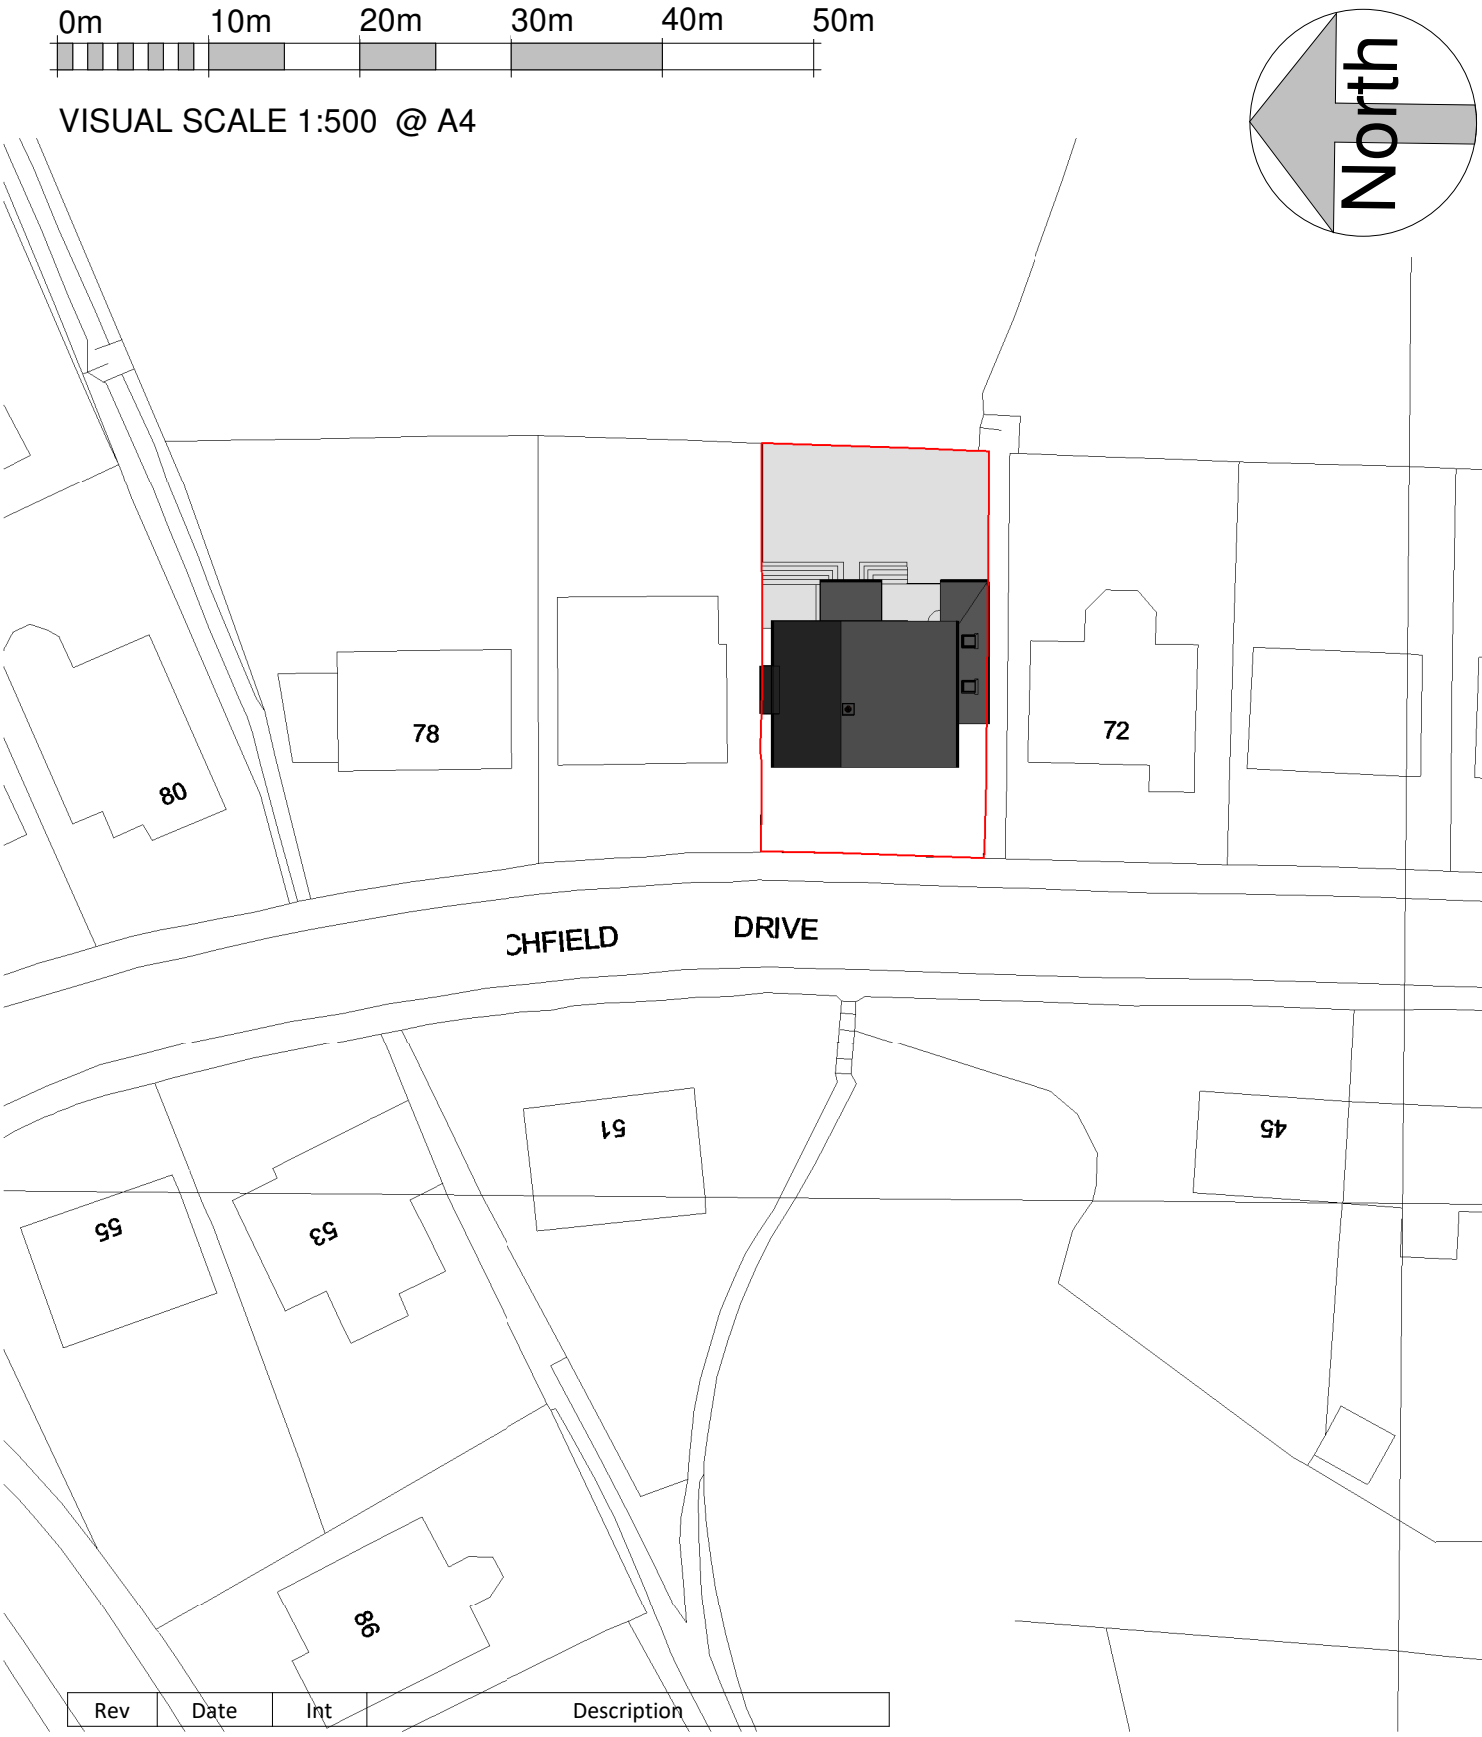

Rev	Date	Int	Description

74 Birchfield Drive
Proposed Site Plan

Job No: 125

Scale @ A4: 1 : 500

Mr Mohammed Akthar

Drawn By:	Checked By:	Date:	Drawing No:	Rev:
OJK		09/11/20	P103	

DO NOT SCALE FROM THIS DRAWING
ALL DIMENSIONS MUST BE CHECKED ON SITE BY CONTRACTOR PRIOR TO CONSTRUCTION