
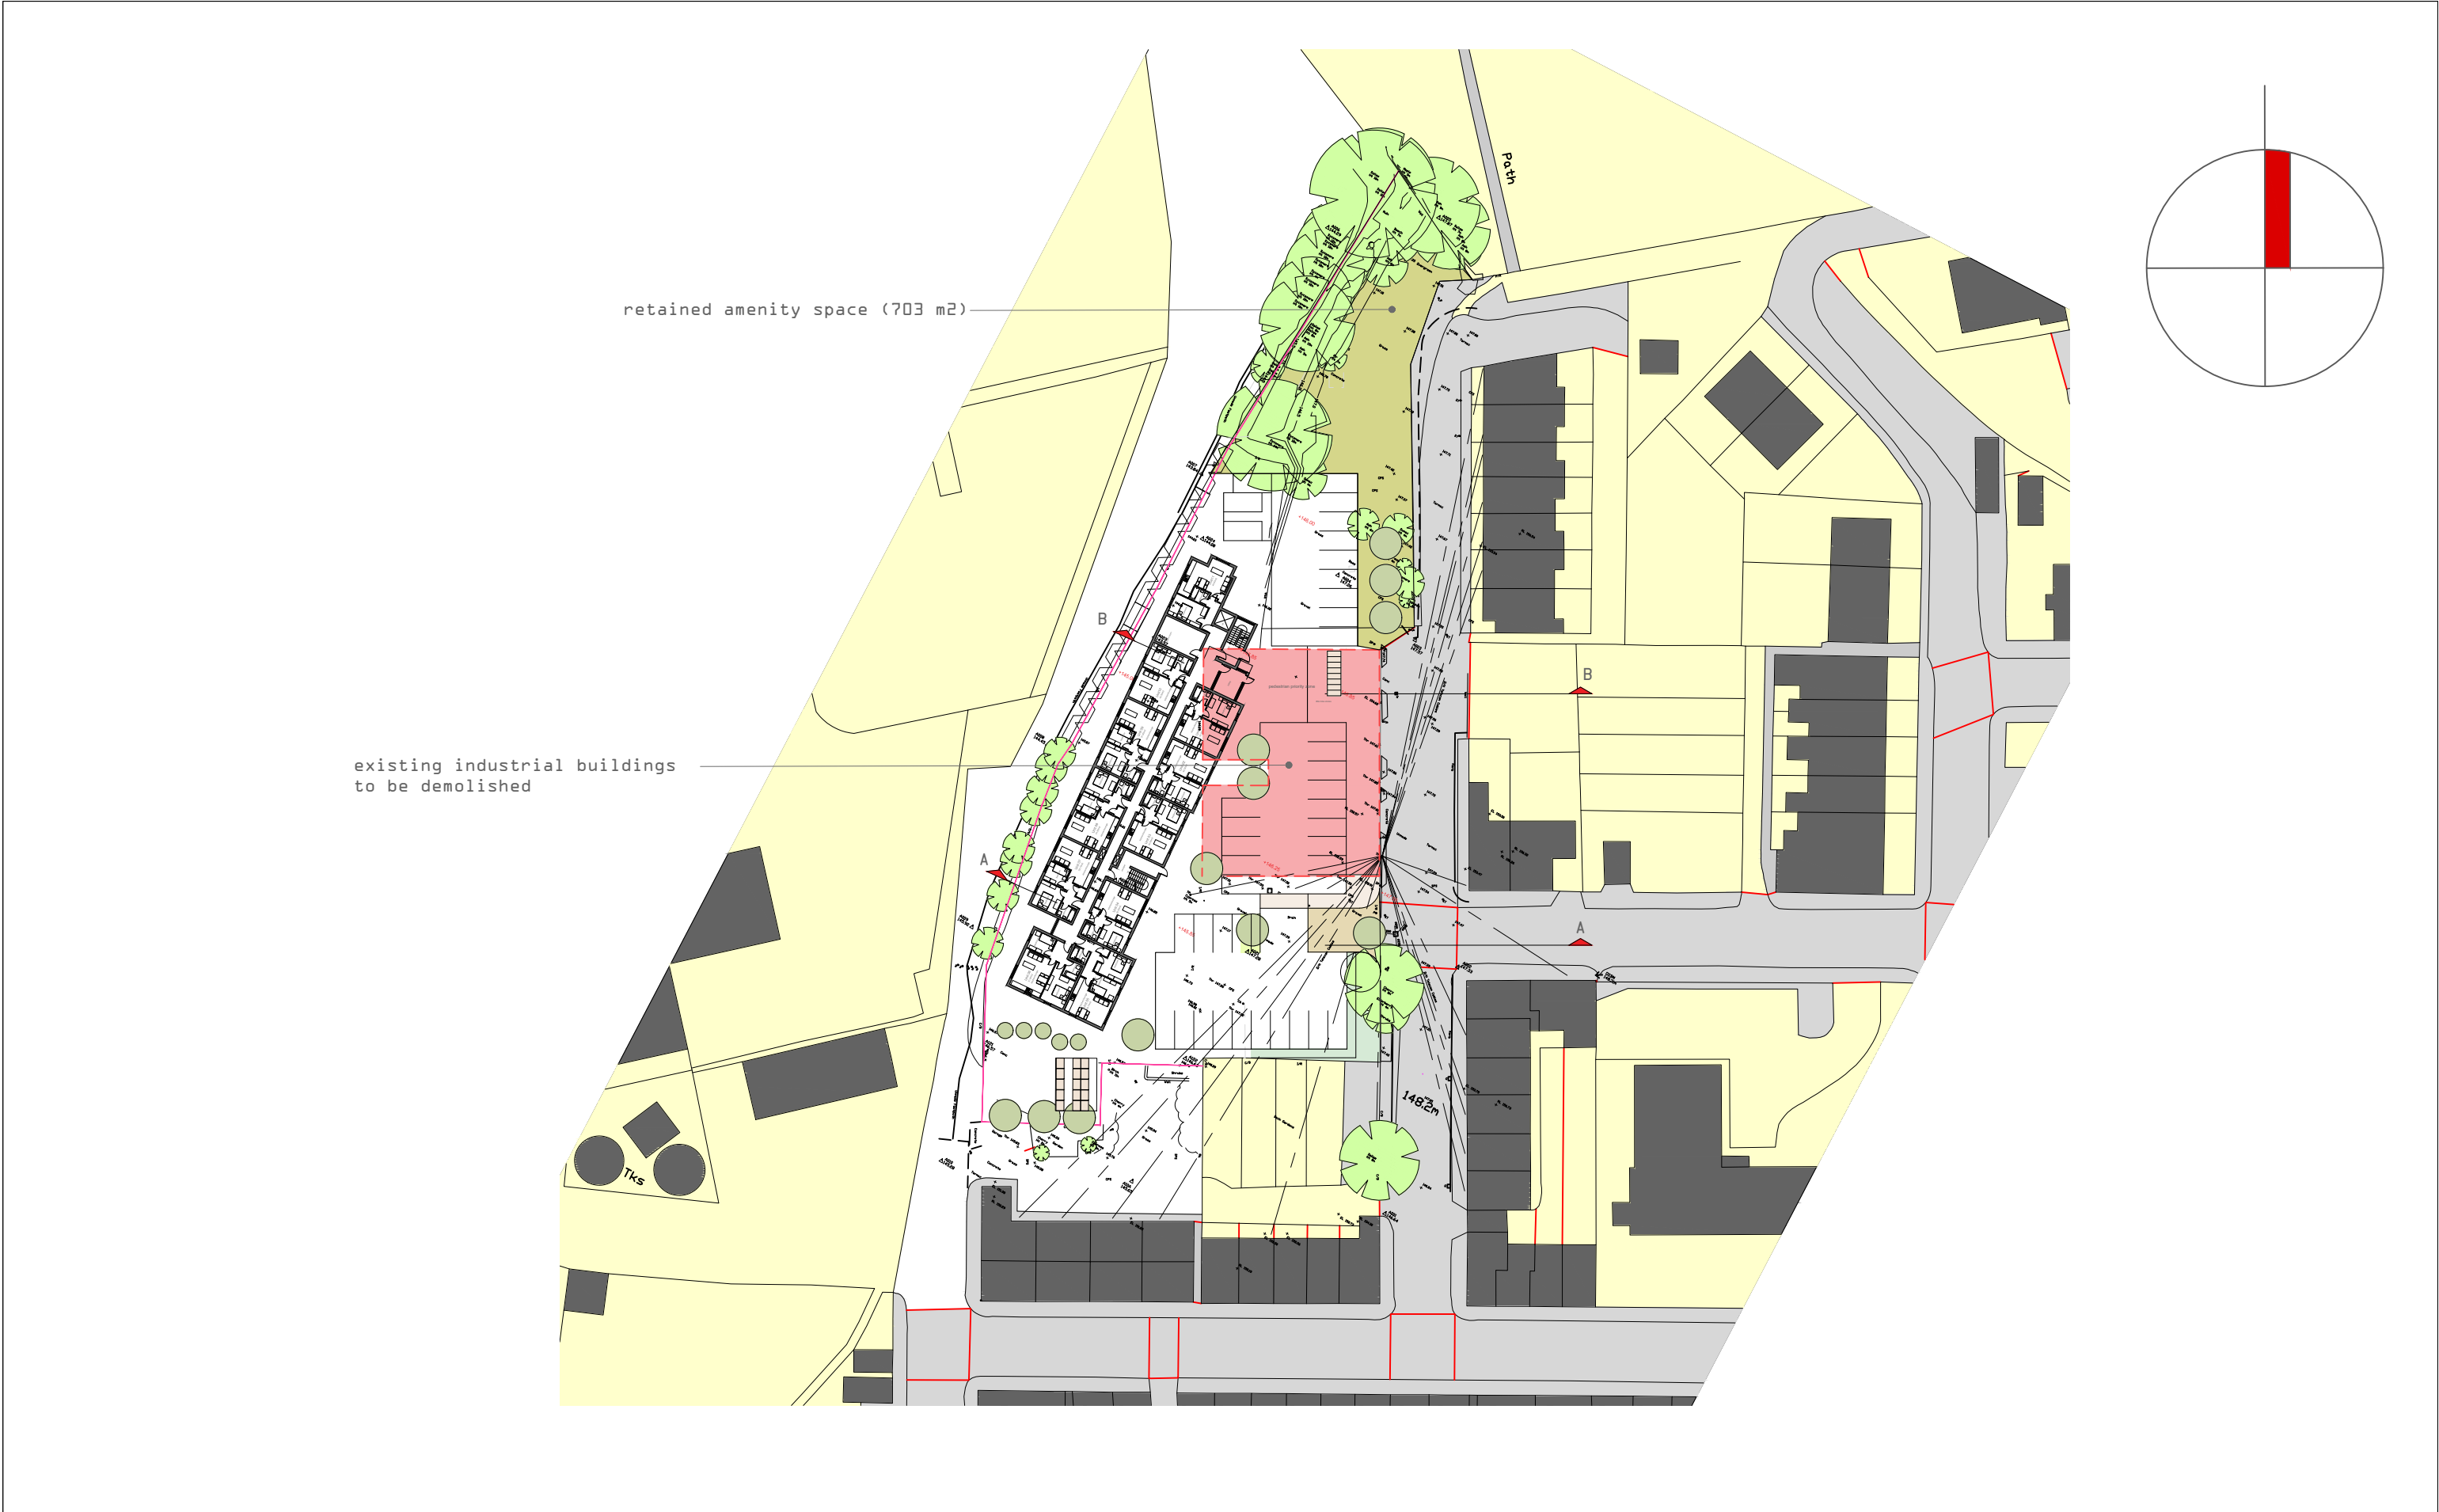


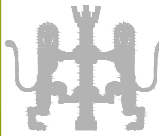

Casey Group Residential Development Brown Street Littleborough	Site Layout as Proposed	contract no	drawing no	revision	planning Revisions: A.	Blue Pit Mill Queensway Castleton Rochdale OL11 2PG +44 (0)1706 631347 info@cjpartnership.com www.cjpartnership.com	CJPARTNERSHIP ENVIRONMENTAL ARCHITECTS 
	work to figured dimensions	3601	15				
	© CJ Partnership owns the copyright of this design / drawing which must not be reproduced in whole or in part without the written permission of CJ Partnership	drawn by PDC	date May 2023	scale @ A3 1:750			