

NB: Exact gutter & downpipe requirements to be confirmed by specialist plumbing/ drainage contractor prior to installation

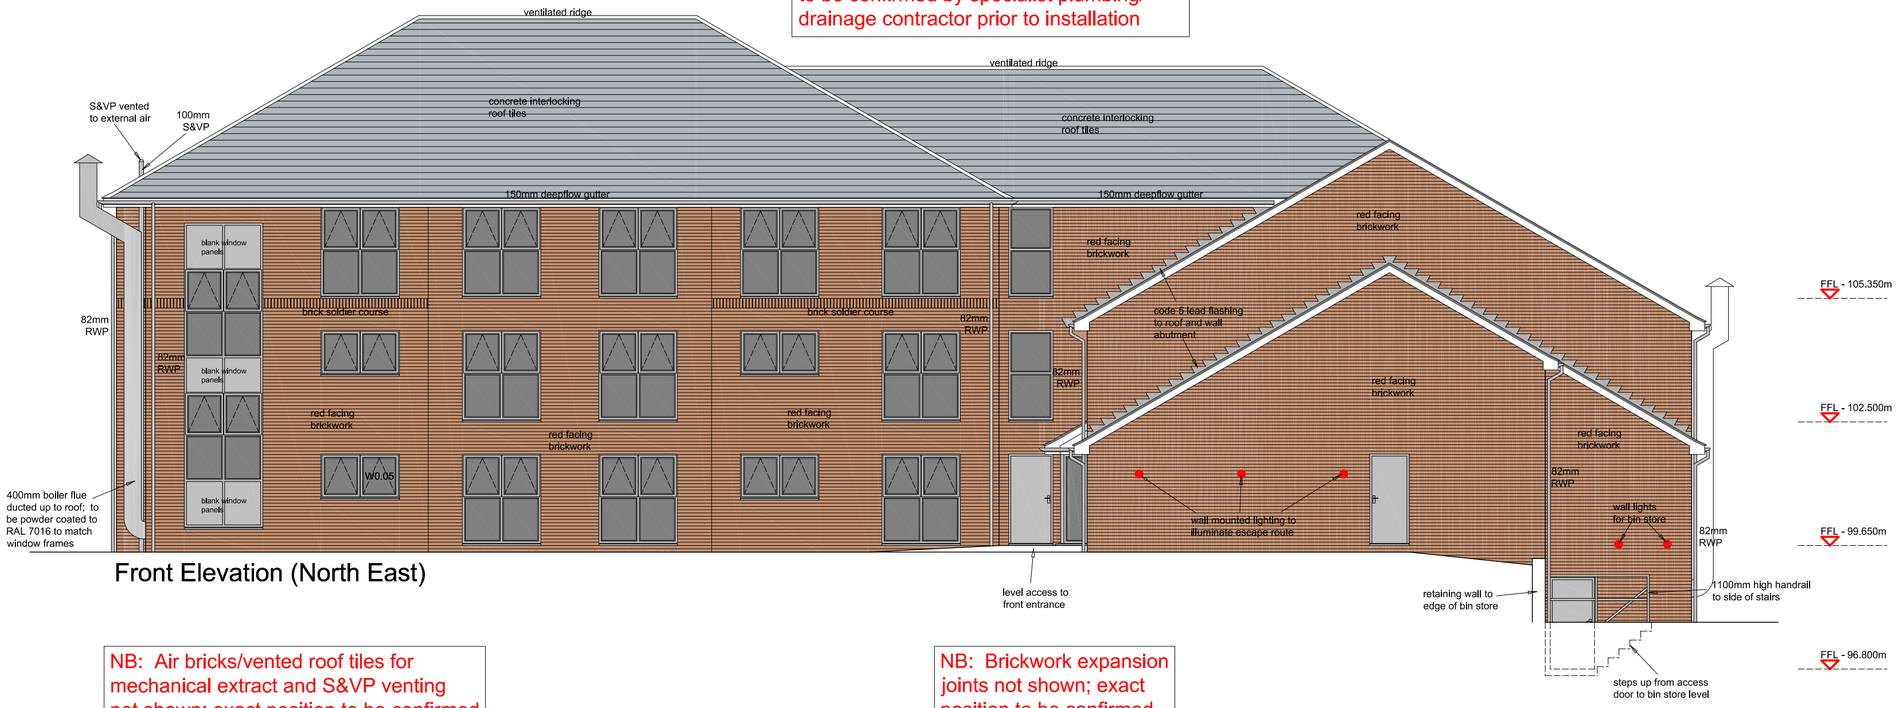

Front Elevation (North East)

NB: Air bricks/vented roof tiles for mechanical extract and S&VP venting not shown; exact position to be confirmed

NB: Brickwork expansion joints not shown; exact position to be confirmed

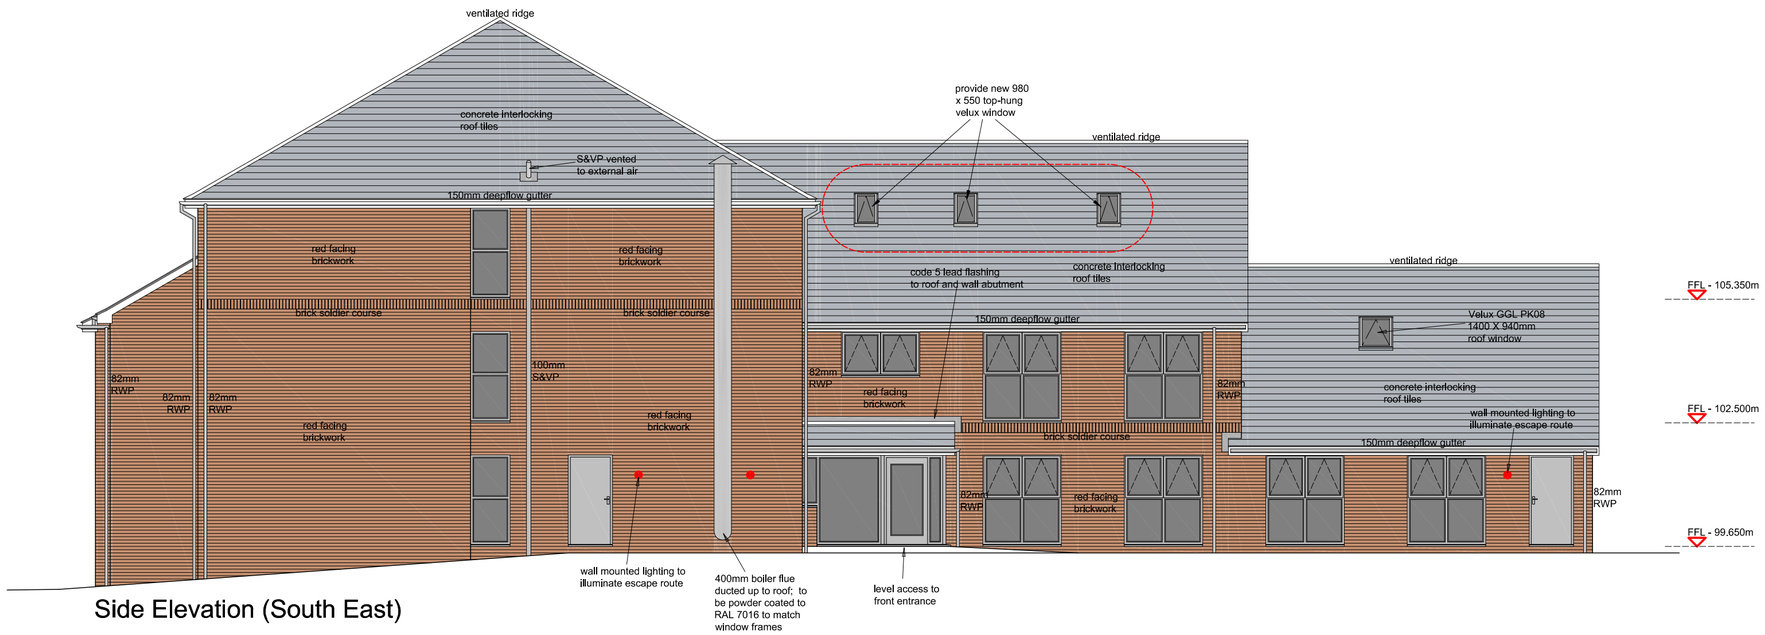

Side Elevation (South East)

REV	DATE	AMENDMENT	BY	CHKD
A	24/11/20	Proposed additional windows circled in red	TR	MB

HNAarchitects
Architecture | Planning | Design

PROJECT:	Barke Street Care Home, Smithy Bridge					
CLIENT:	Towerview Care Ltd.					
DRAWING:	Elevations 1					
DRAWN BY:	TR	CHECKED BY:	MB	DATE: 20/10/20	SCALE: 1:100 @ A2	
STATUS:	Planning			DRAWING No: 1322/P-201	REVISION: A	

DO NOT SCALE.
COPYRIGHT REMAINS WITH HNA ARCHITECTS Ltd.

HOLLINWOOD BUSINESS CENTRE, ALBERT STREET, OLDHAM, OL8 3QL
TEL: 0161 688 1820
E-MAIL: garry@hna-architects.co.uk : michael@hna-architects.co.uk

RIBA Chartered Practice