


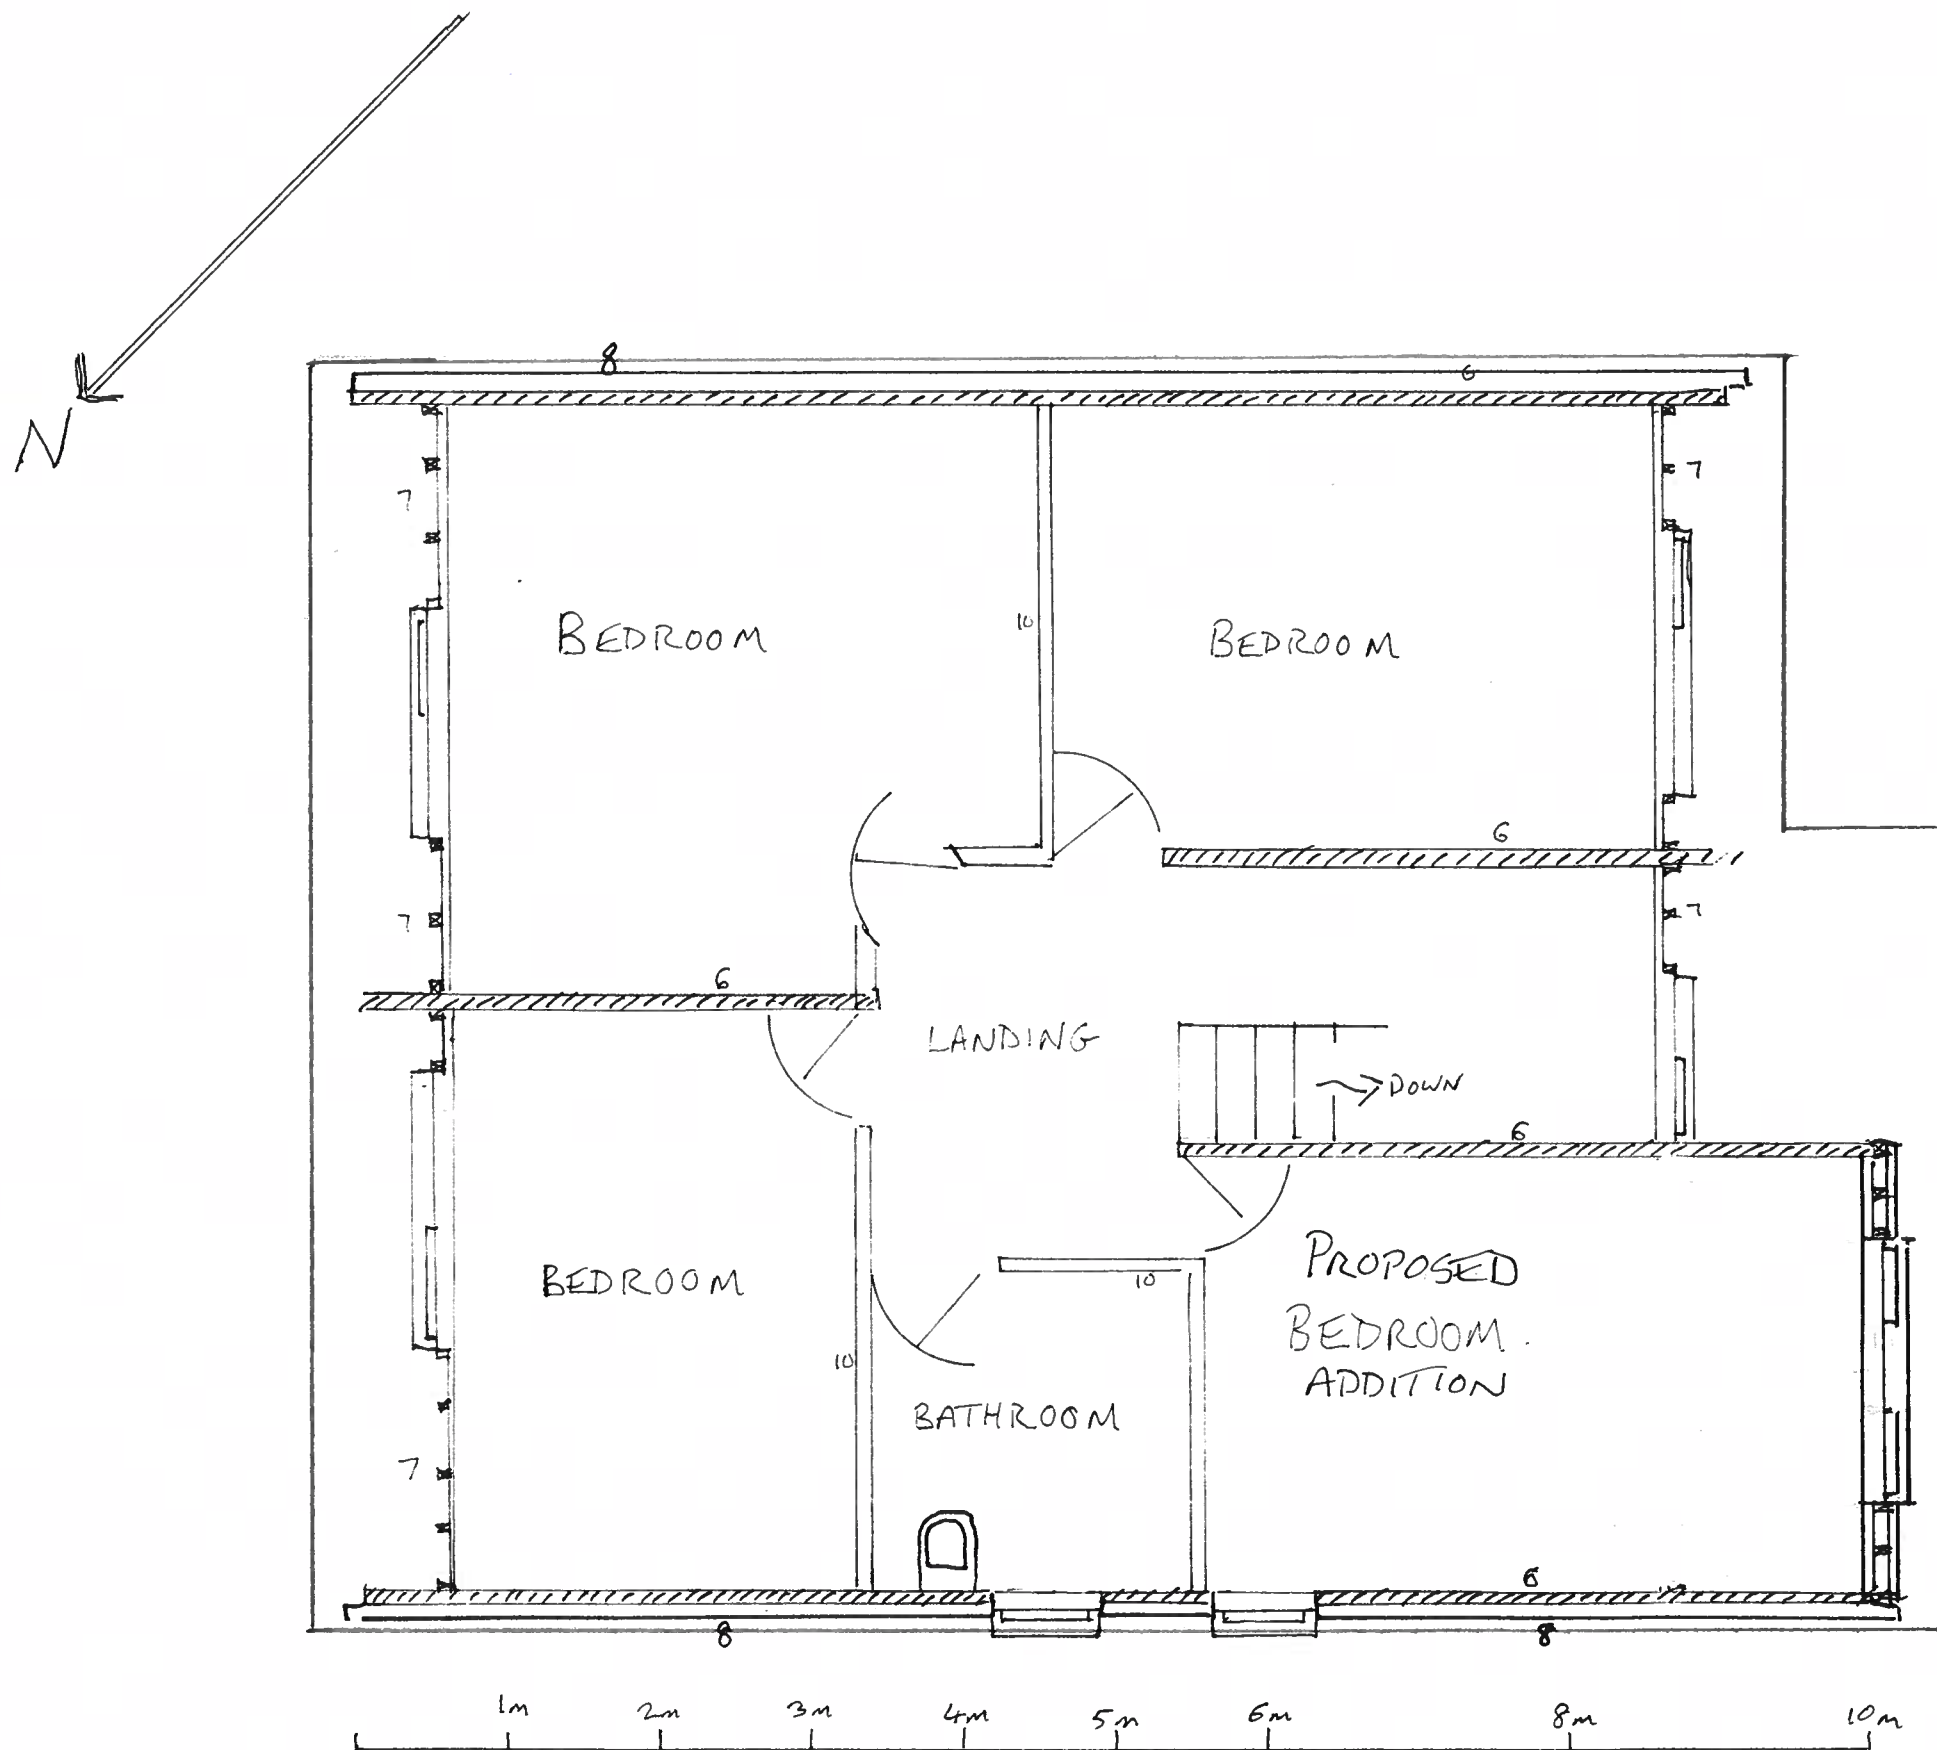

PROPOSED FIRST FLOOR
52 NEWHOUSE ROAD
HEYWOOD OL10 2NU

- 6  SUPPORTING THERMOLITE
BLOCKWORK WALLS
- 7  EXTERIOR WALLS - 75mm x 25mm
STUDWORK. INTERNALLY FACED WITH 9.5mm
PLASTER BOARD. EXTERNALLY CLAD WITH
PLASTIC CLADDING. (NO INSULATION)
- 8 EXTERNAL SKIN BRICK WALL.
INJECTED INSULATION
- 9 FLOOR 200mm x 50mm JOISTS
TONGUE AND GROOVE TIMBER FLOORING
- 10  NON SUPPORTING THERMOLITE
BLOCKWORK WALLS

SCALE 1:50