


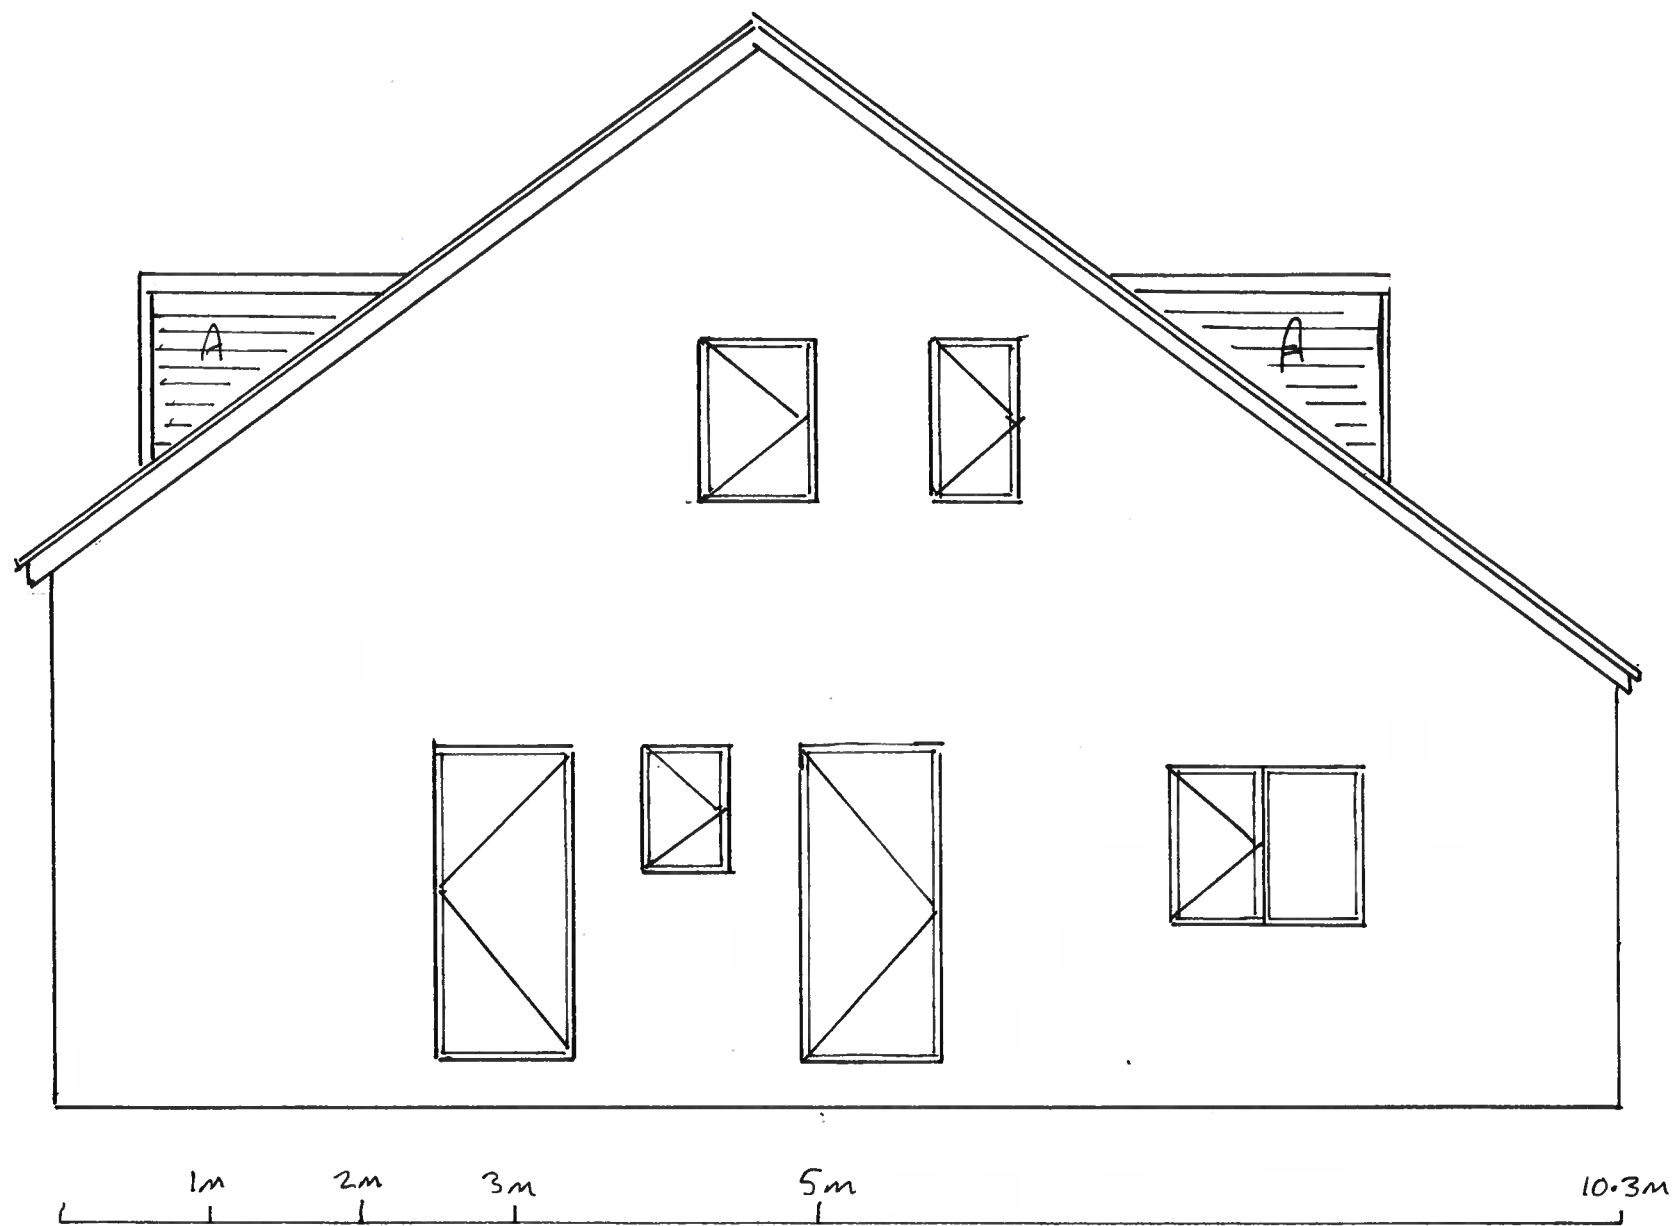

EXISTING N/W ELEVATION
52 NEWHOUSE ROAD
HEYWOOD OL10 2NU

A UPVC CLADDING ON 75mm x 50mm
TIMBERS

BRICKWORK FACING.

SCALE 1:50