


475 - 477 Halifax Road Rochdale
PROPOSED FLOOR PLANS

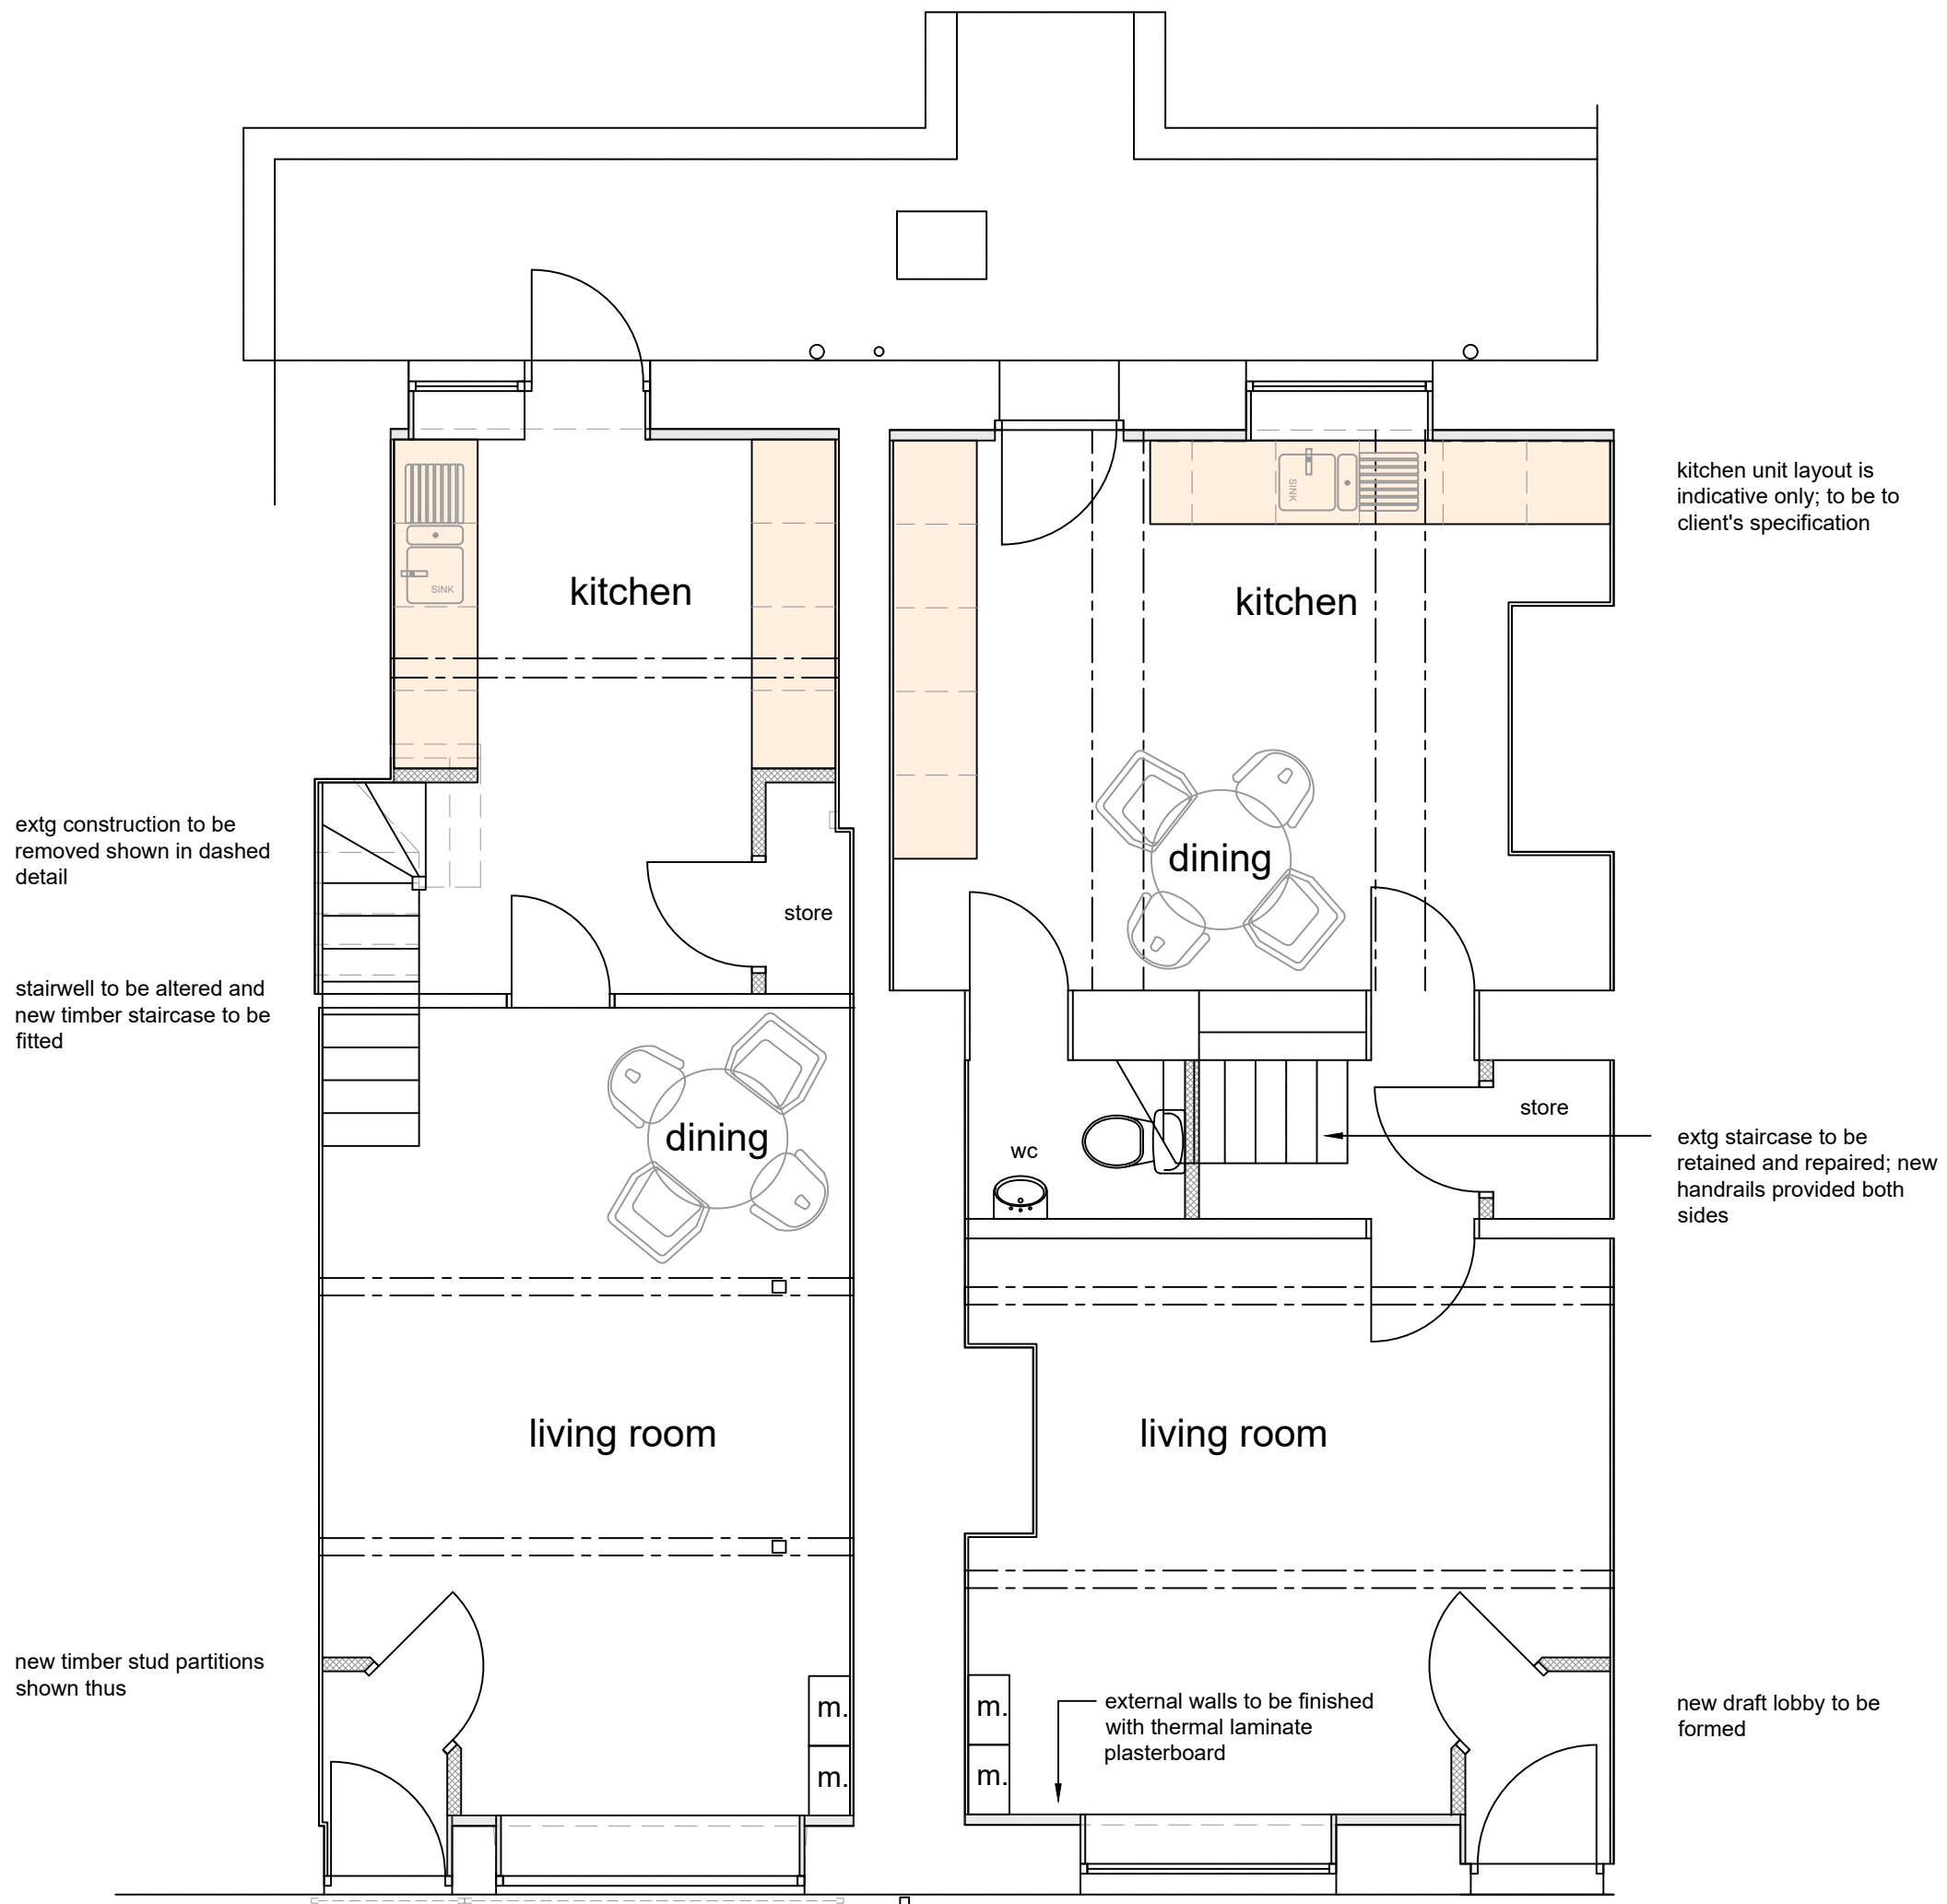

GROUND FLOOR PLAN
scale 1-50