


Crown copyright and database rights (2024) OS (100063368)

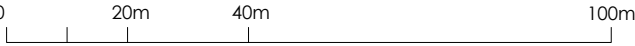

Title
Site Location Plan

Address
Arien Appliances, John Street,
Rochdale, OL16 2HP


Client

Job No.	Issued
22982	18/10/24


Scale
1:1250 @ A3

Key
1. Site Boundary

All information is to be checked on site for accuracy and fit. Only drawings with WD status with the most recent revision are to be used for construction.

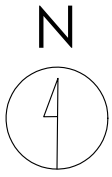

Crown copyright and database rights (2024) OS (100063368)

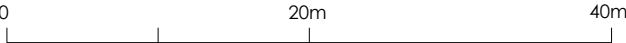

Title
Existing Site Plan

Address
Arien Appliances, John Street,
Rochdale, OL16 2HP


Client

Job No. 22982
Issued 18/10/24


Scale
1:500 @ A3

Key
1. Site Boundary

All information is to be checked on site for accuracy and fit. Only drawings with WD status with the most recent revision are to be used for construction.

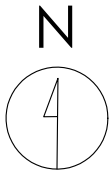

Crown copyright and database rights (2024) OS (100063368)

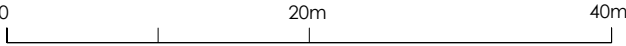

Title
Proposed Site Plan

Address
Arien Appliances, John Street,
Rochdale, OL16 2HP

Client


Job No. 22982
Issued 18/10/24

Scale
1:500 @ A3

Key

1.	Site Boundary
2.	Proposed Digital Display

All information is to be checked on site for accuracy and fit. Only drawings with WD status with the most recent revision are to be used for construction.

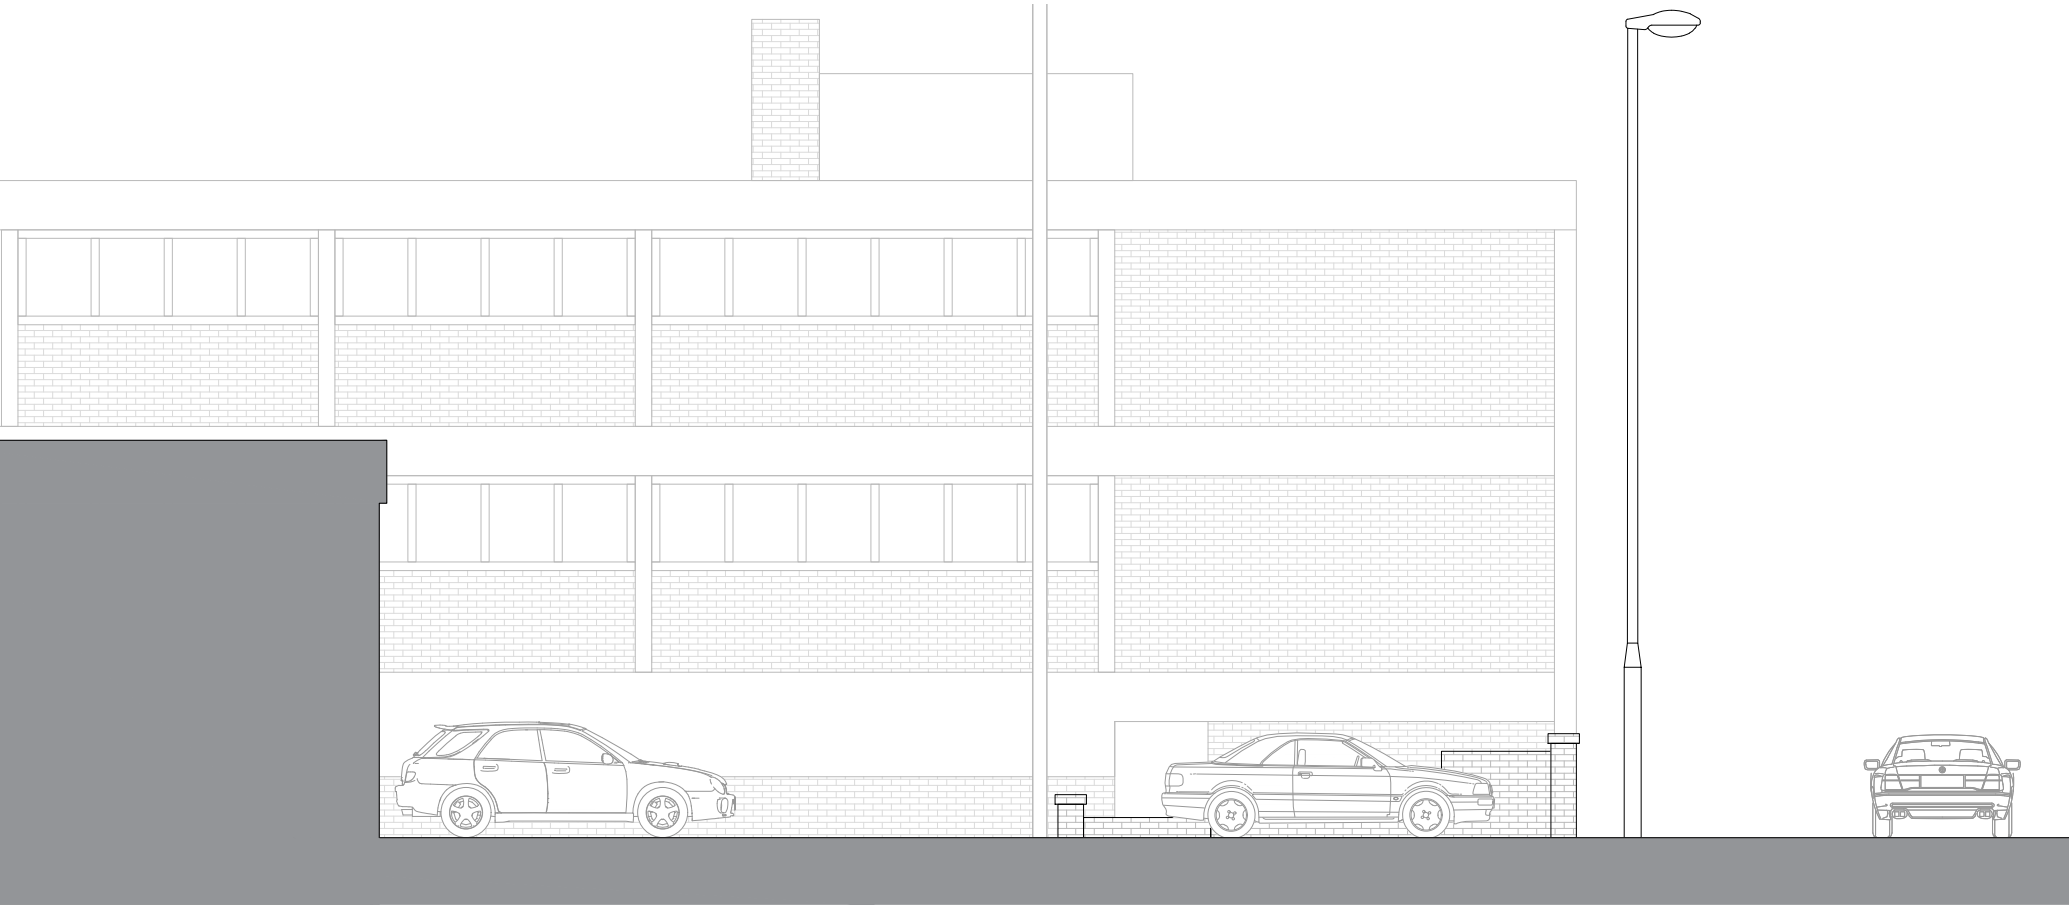


Front




Side

Existing

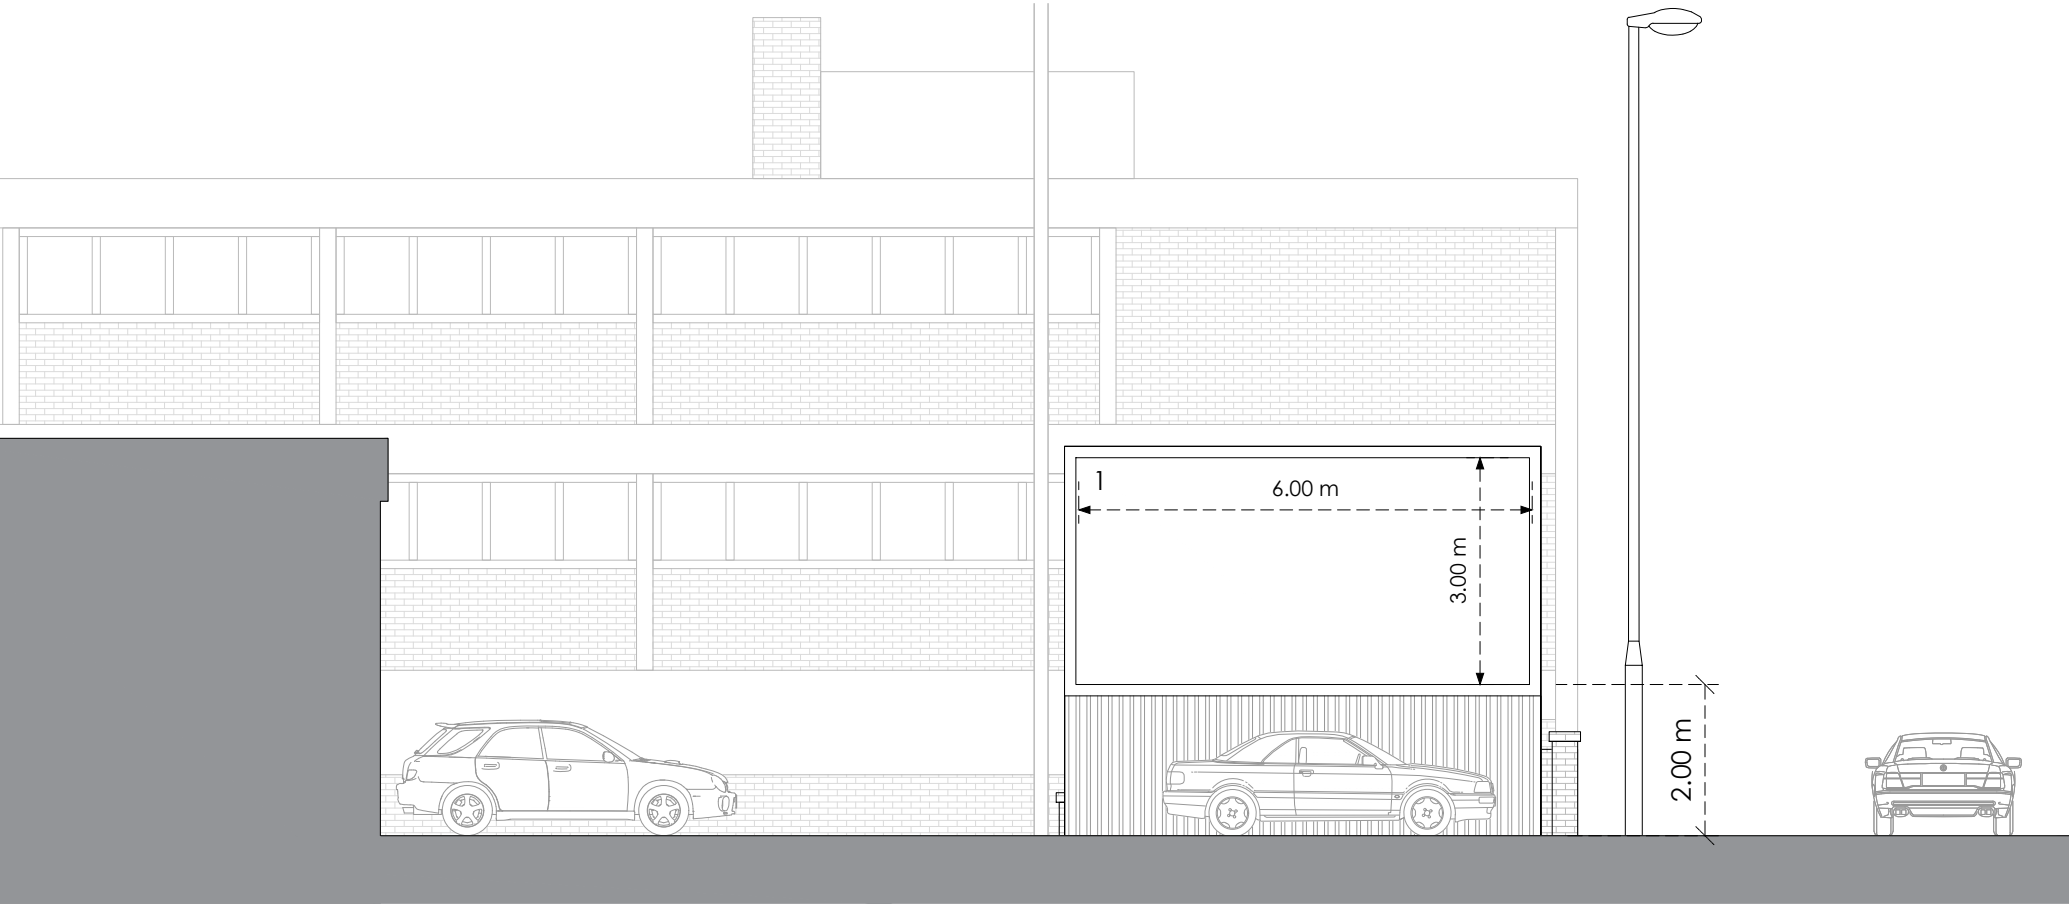


Front

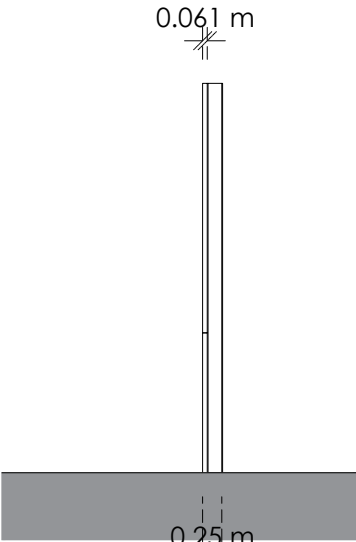

Side

Proposed

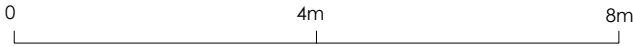

Title
Existing and Proposed Elevations

Address
Arien Appliances, John Street,
Rochdale, OL16 2HP

Client

Job No.
22982

Issued
18/10/24

Scale
1:100 @ A3

Key
1. Proposed Digital Display

All information is to be checked on site for accuracy and fit. Only drawings with WD status with the most recent revision are to be used for construction.