
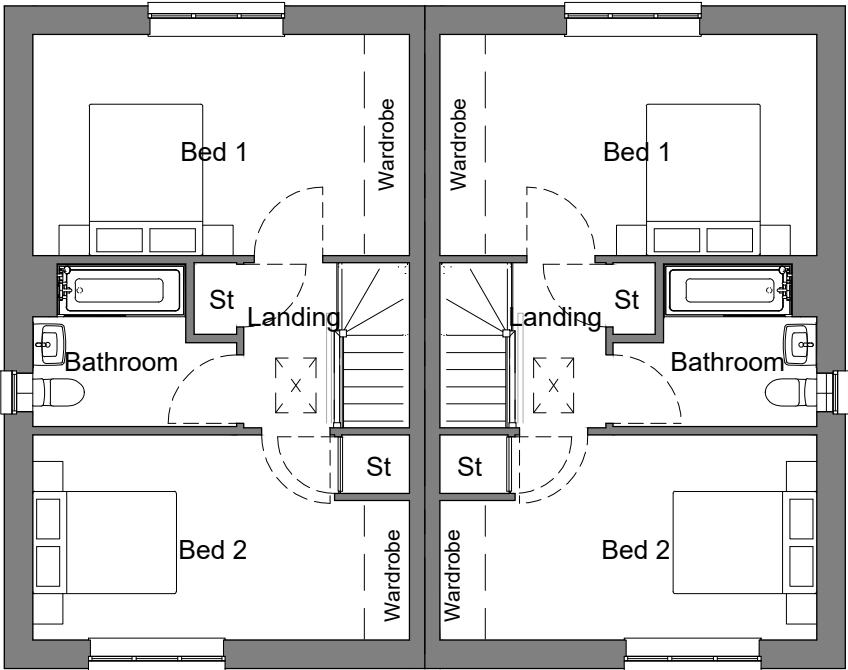
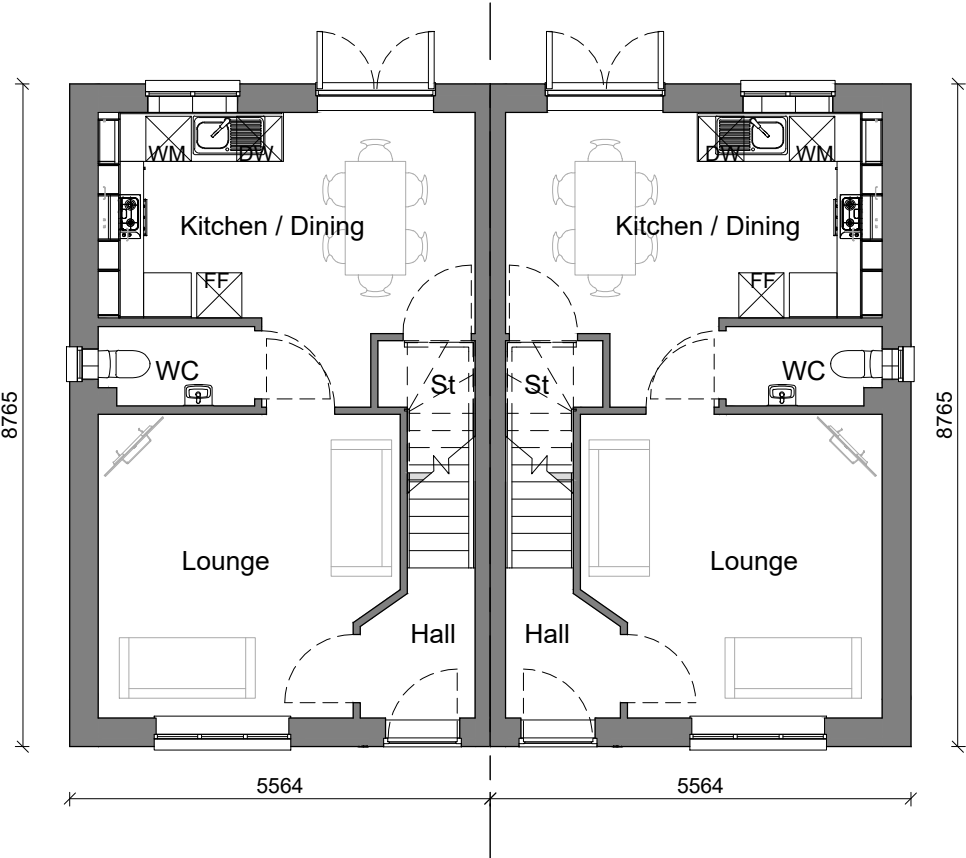


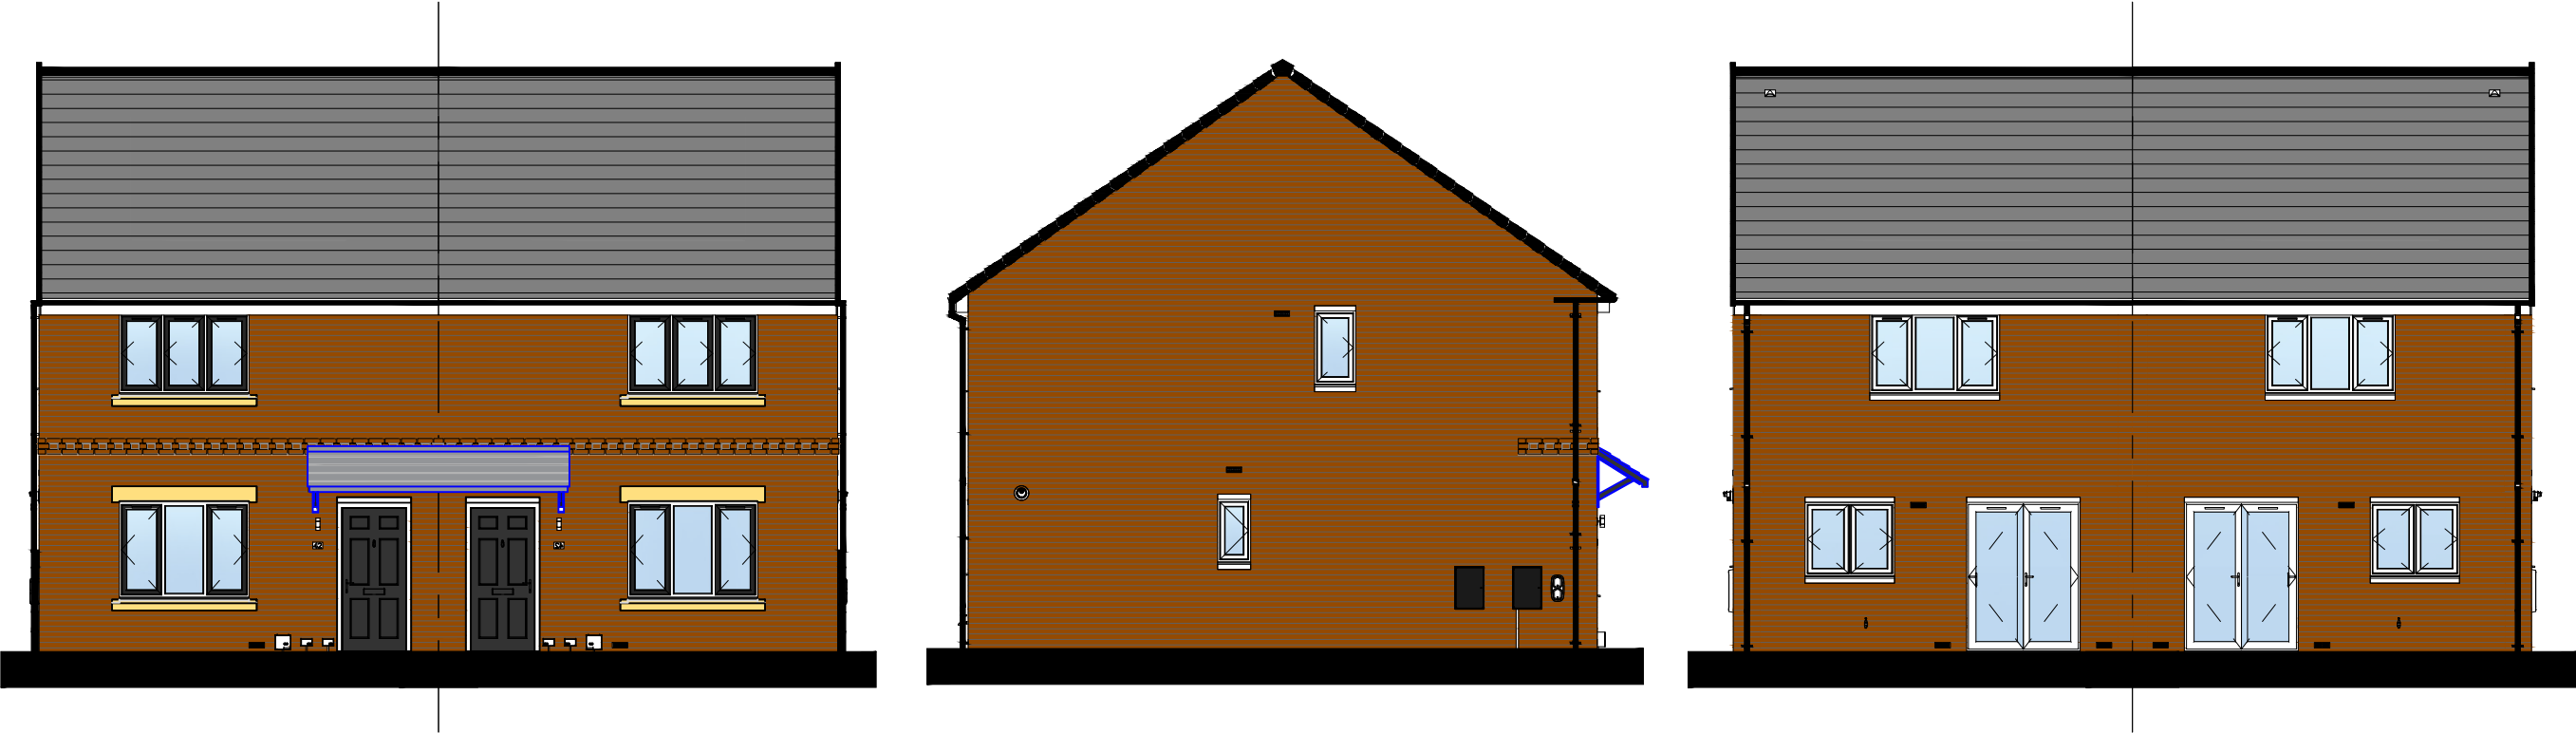

Canal Frontage

A	FEATURE DENTIL COURSE ADDED. ARTSTONE HEADS AND CILLS IN LIEU OF BRICK SOLDIERS.	PP-RP	-
		ARCH	ENG
		CHECK	CHECK
THE WALKMAN - PLANNING DRAWING CANAL			
		M.C.I. Developments Ltd. 15 Beecham Court, Smithy Brook Road, Wigan, WN3 6PR tel: 08448871467 fax: 08448871468 web: www.mcidevelopments.com email: admin@mcidevelopments.com	
A KEEPMOAT HOMES COMPANY			
TRUB FARM, ROCHDALE			
IG	1:100	DRAWING NUMBER	REV
20.05.24	@ A3 000	MCI-000-DR-A-WAL-202	A