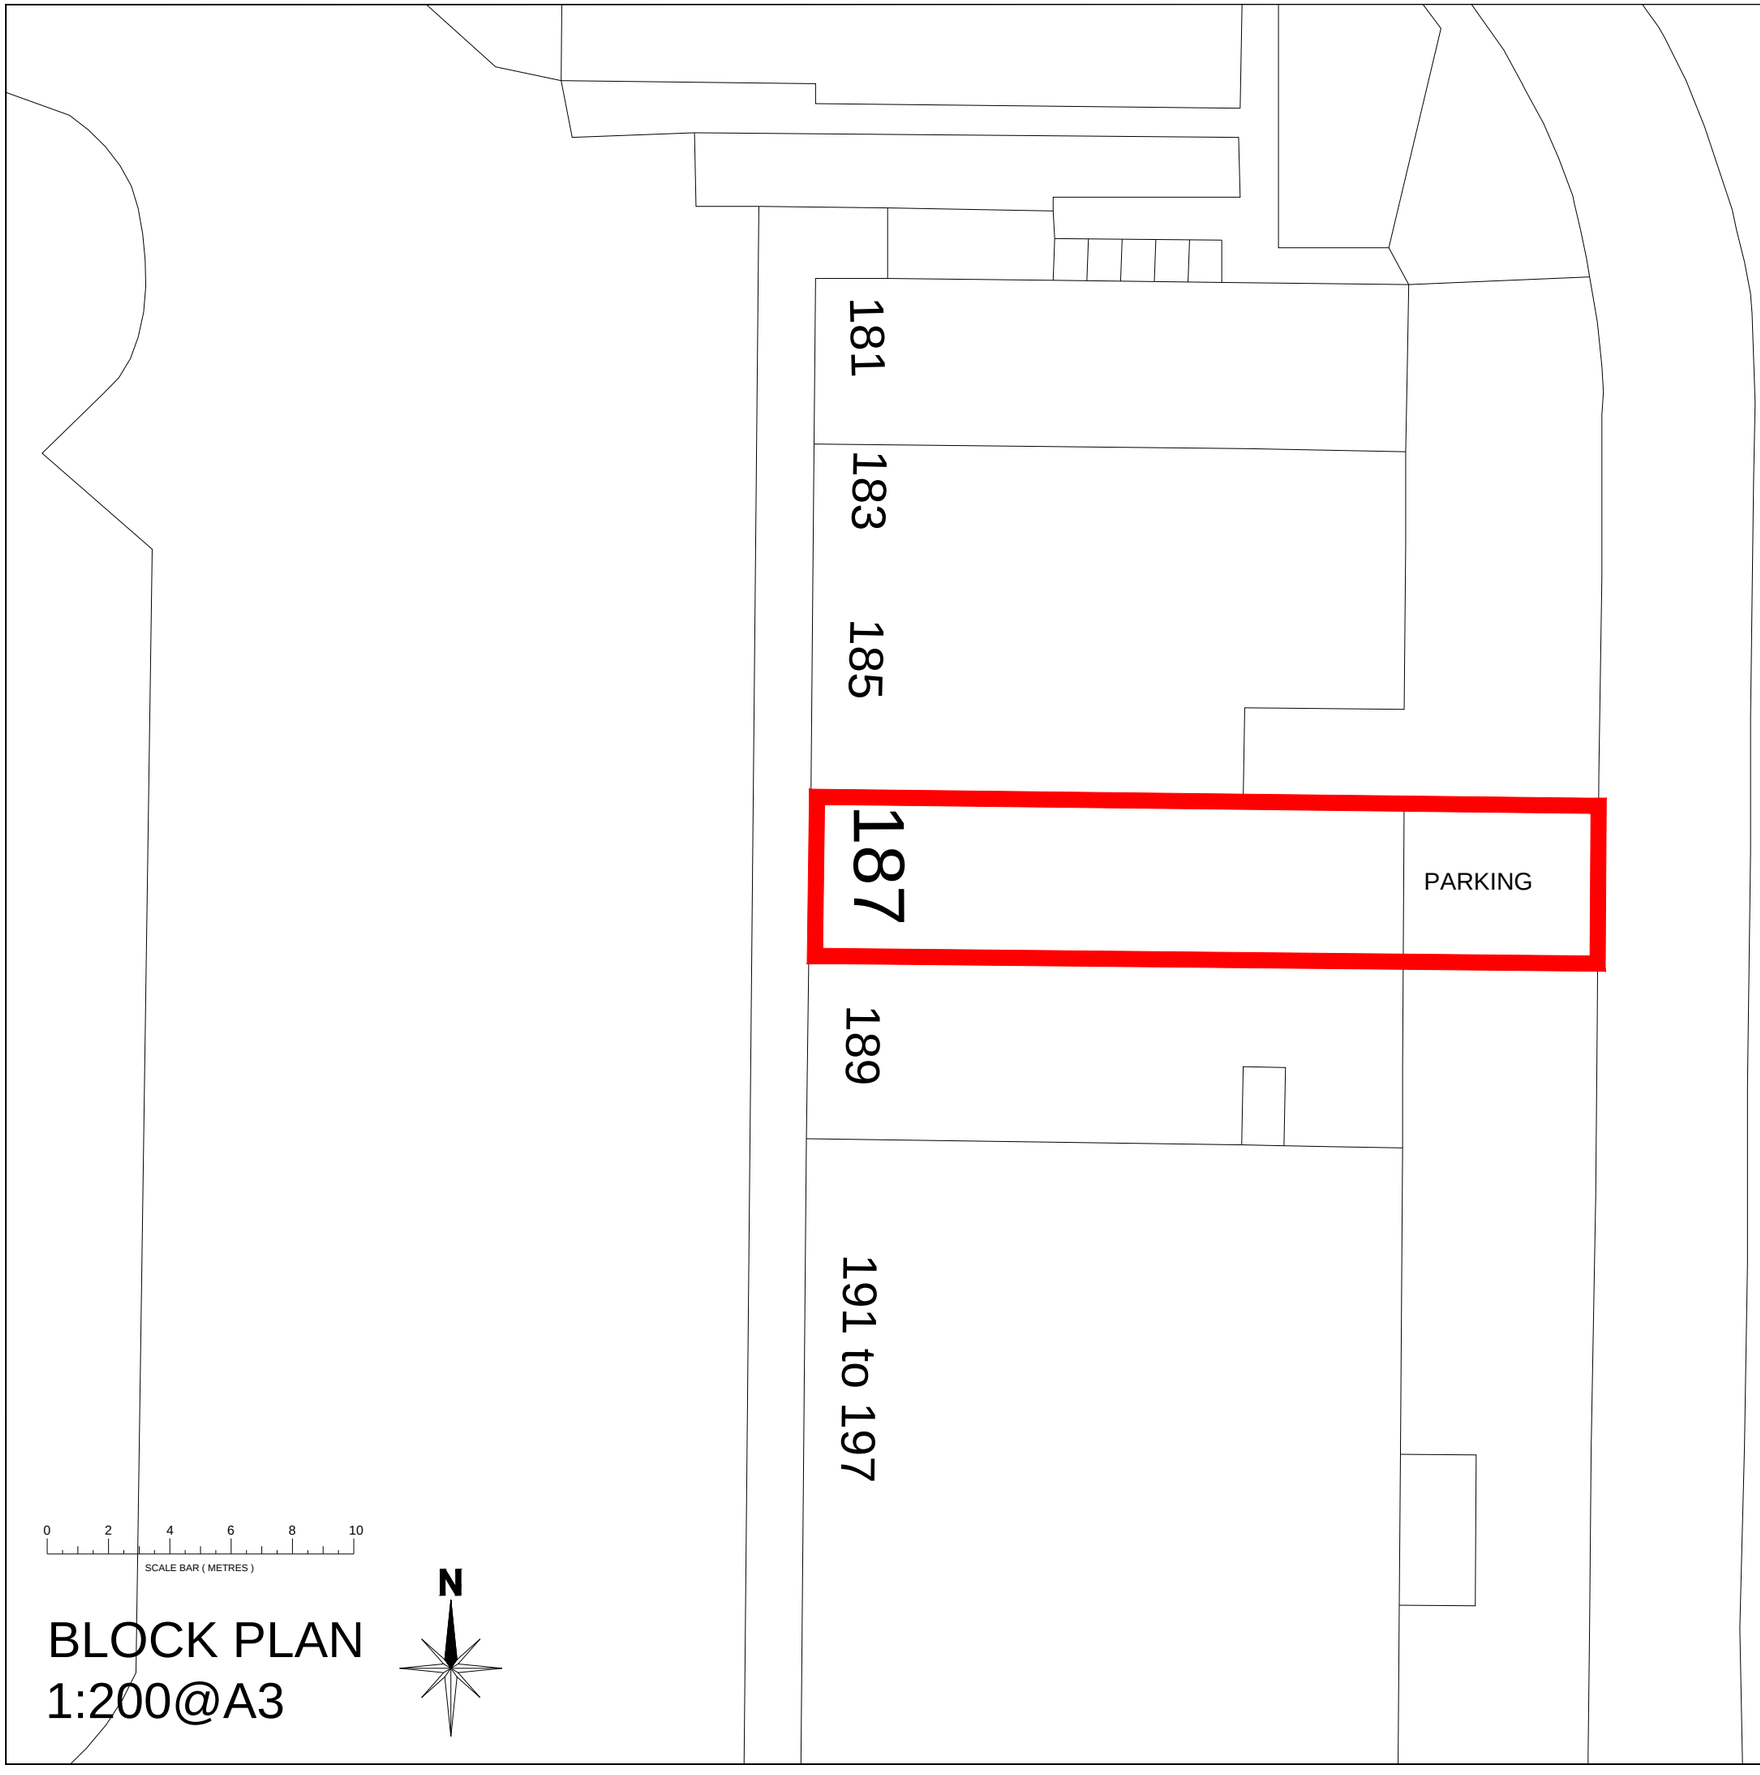

0 2 4 6 8 10

SCALE BAR (METRES)

N

BLOCK PLAN
1:200@A3

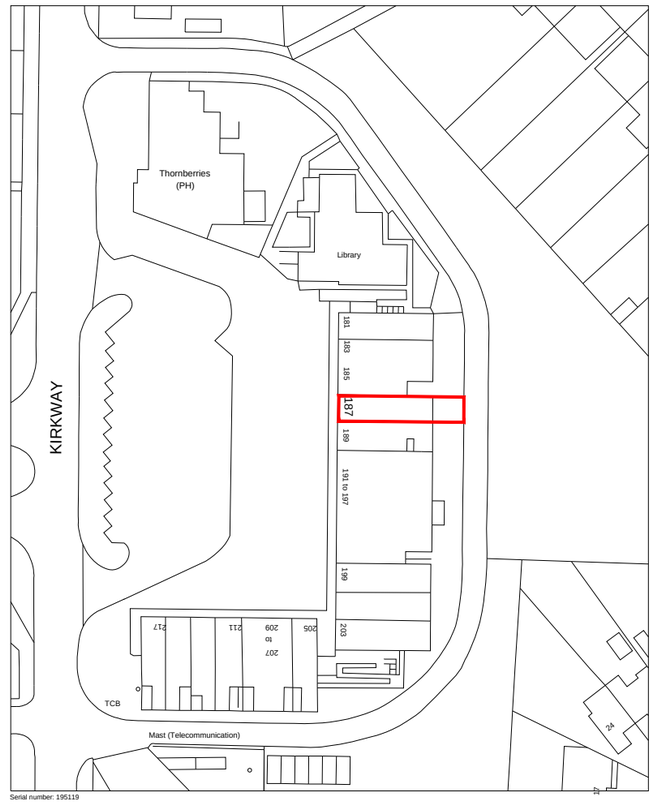

Serial number: 195119

©Crown copyright and database right 2020
Ordnance Survey licence 100048957
Reproduction in whole or in part is prohibited
without the prior permission of Ordnance Survey

0 10 20 30 40 50

METRES

N

LOCATION PLAN
1:1250@A3

REV	AMENDMENT	DATE	CHKD

MA DESIGN
MARTIN ANTHONY DESIGN LIMITED

CLIENT
-

PROJECT
187 KIRKWAY
MIDDLETON
MANCHESTER
M24 1LW

DRAWING TITLE
LOCATION & BLOCK PLAN

SCALE	DRAWN BY	CHECKED	DATE
1:200@A3 1:1250@A3	MAS	-	OCT'20

DRAWING NUMBER	REVISION
20072-01	-