


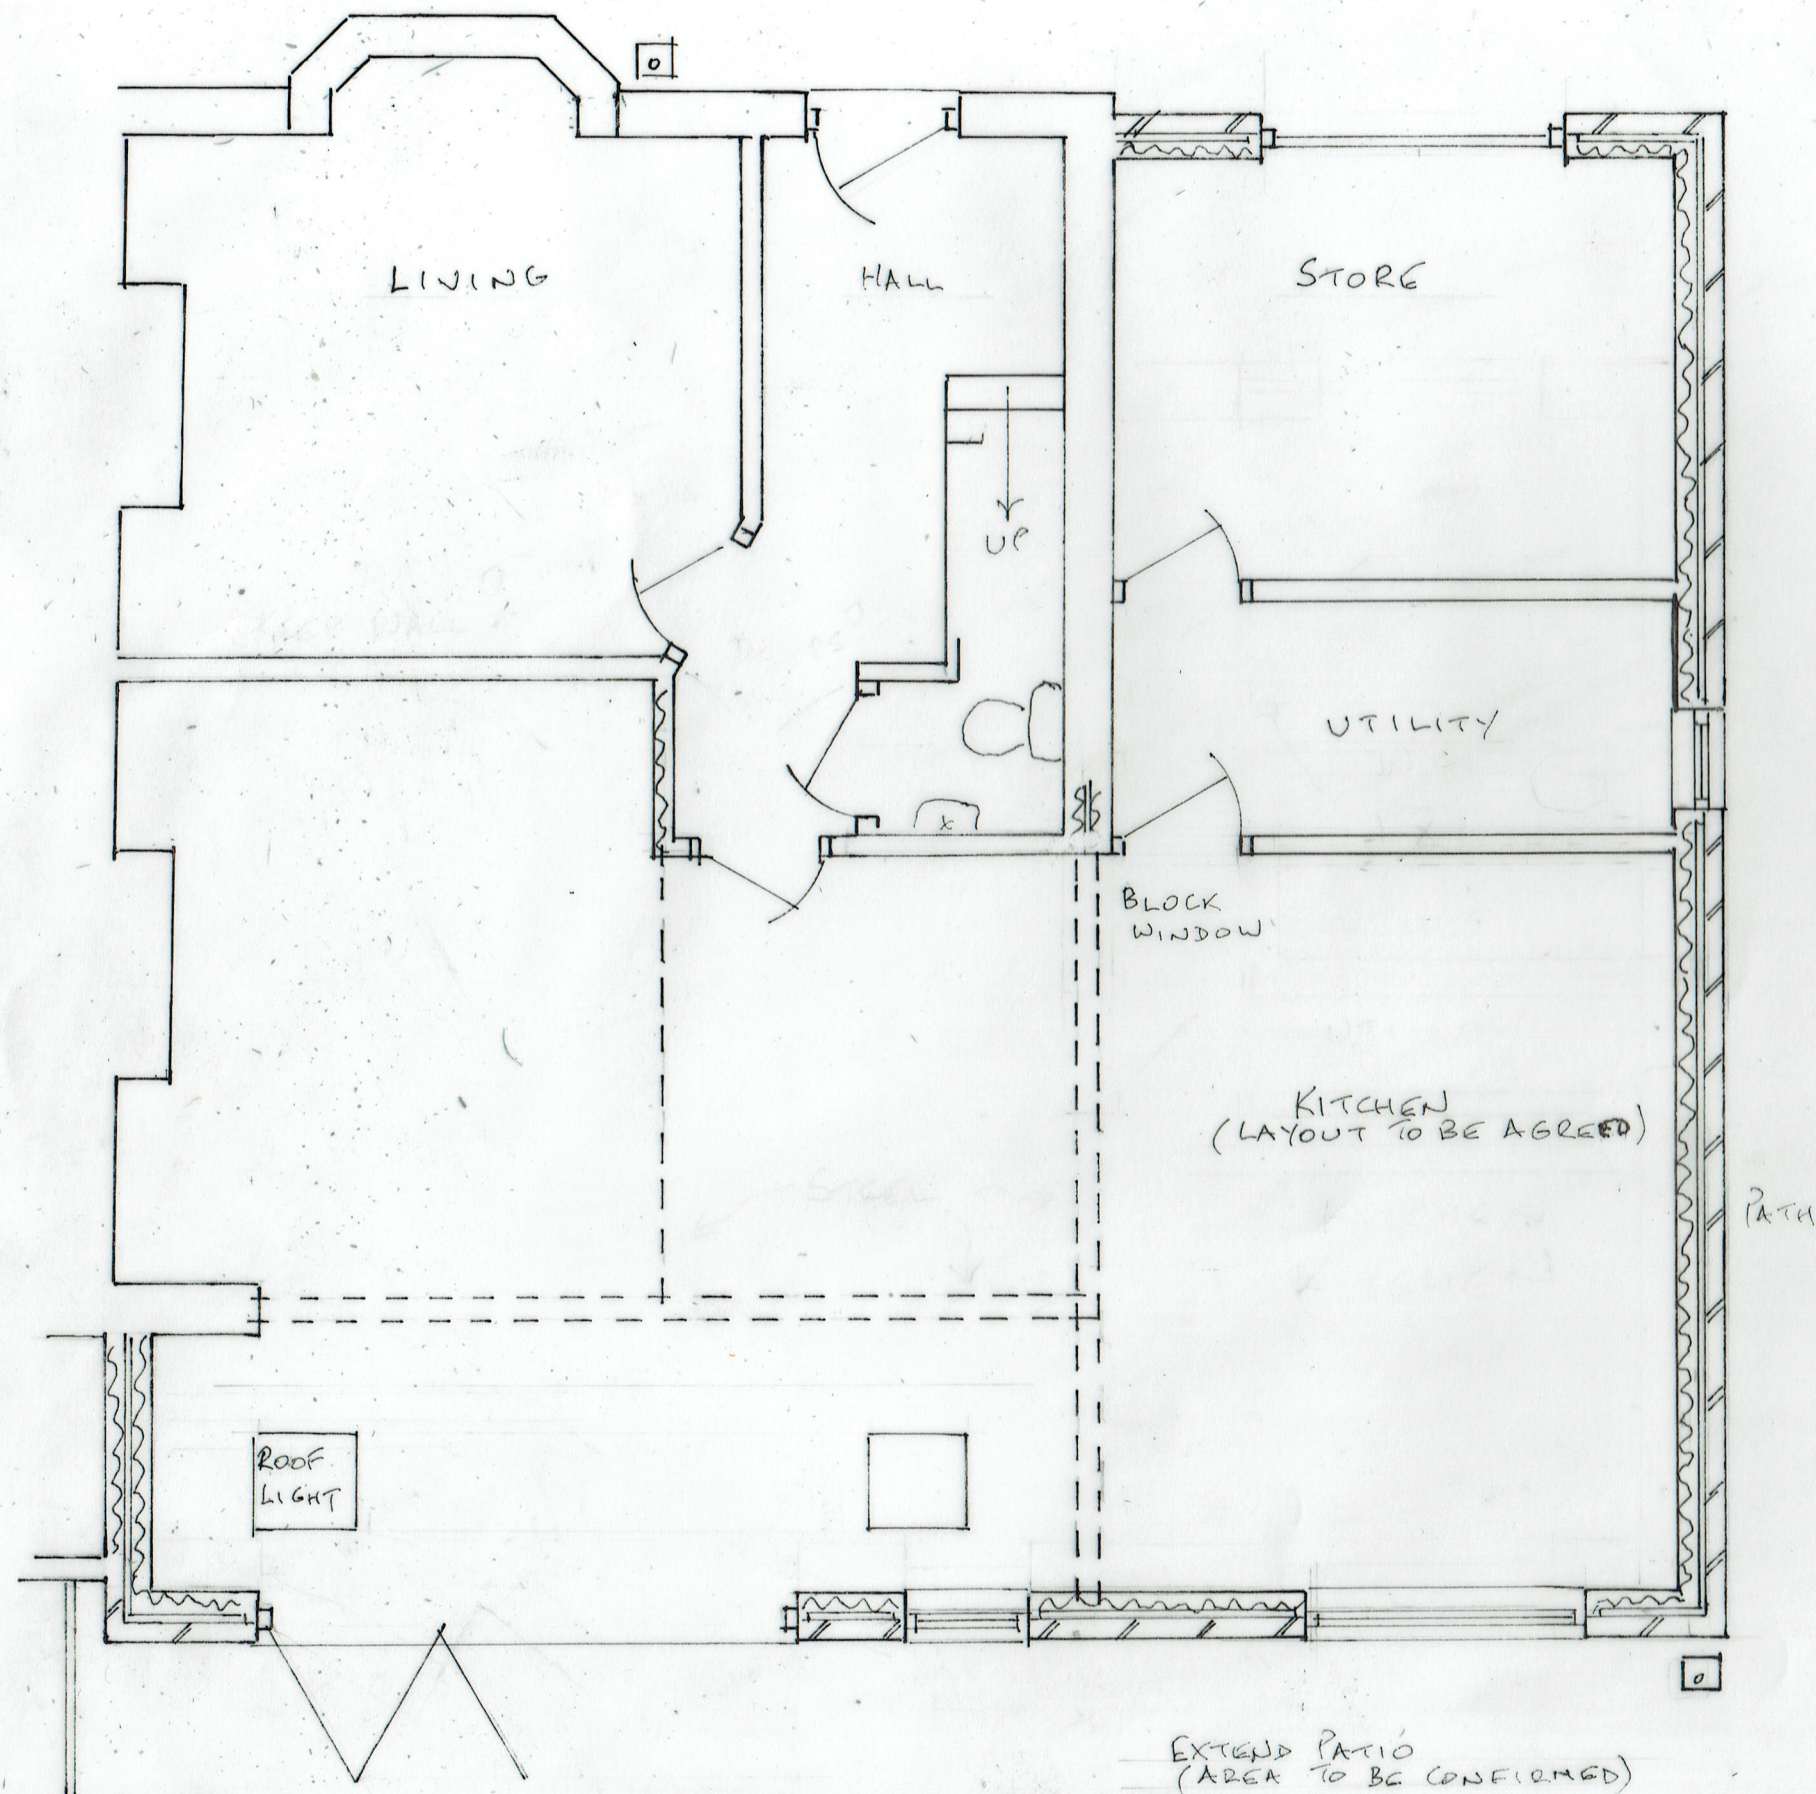

3 PROPOSED PLAN

20/09/2023

23/751/03

SINGLE STOREY SIDE/REAR EXTENSION
17 NORWICH AVENUE, BAMFORD OL11 5SZ