Scope of Works

G01 Repair to walls and ceiling structure affected by water ingress if required .

G02 Removal of de-bonding plaster to walls and ceiling. New plaster work to be installed. All affected cornicing's to be reformed to match the appearance of existing cornicing's.

G03 New wall and ceiling finishes to match existing.

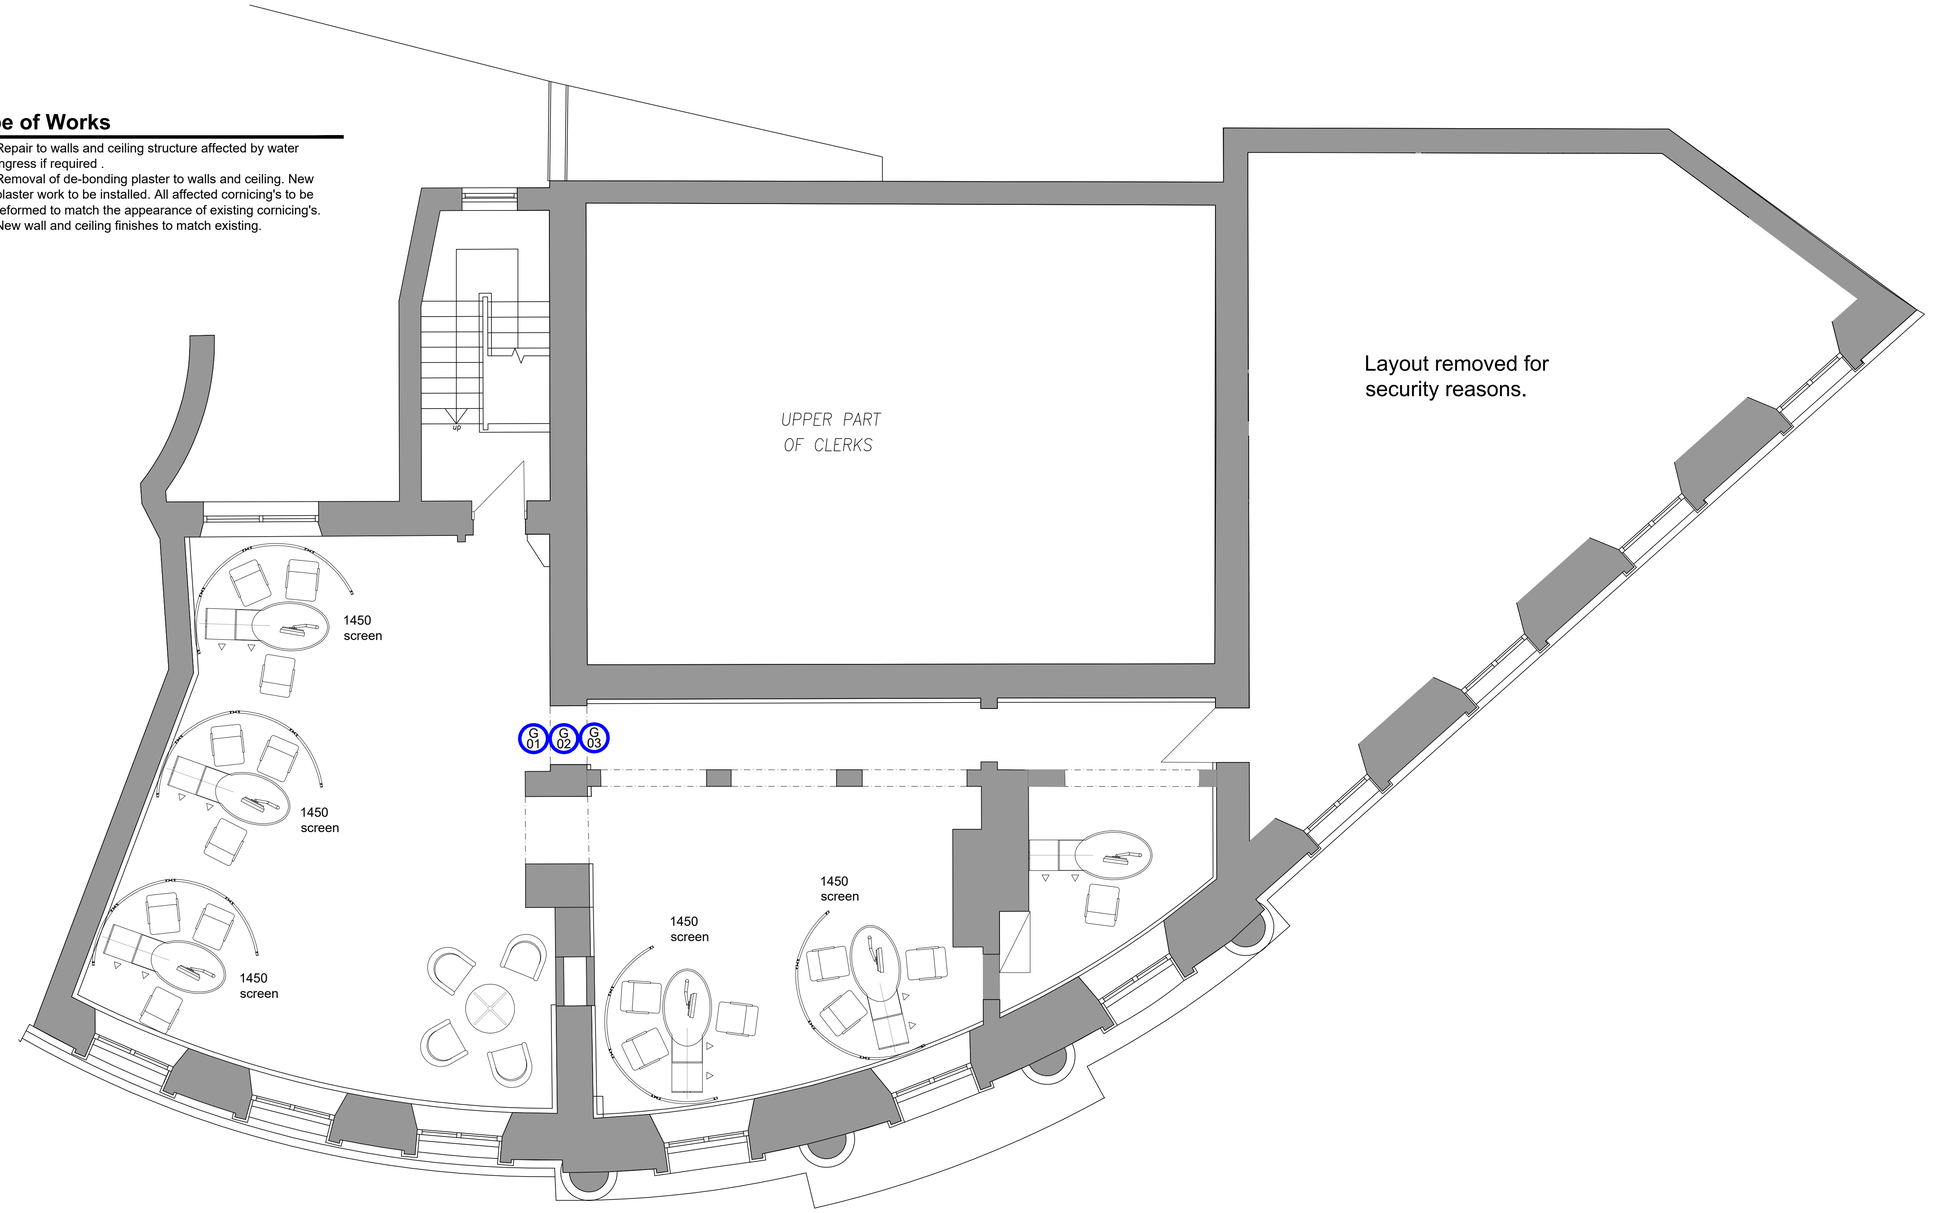

1 3 5 7 9

0 2 4 6 8 10

Scale - meters

Notes:	Rev	Date	Notes	Rev	Date	Notes
Copyright of this drawing is reserved by AXIS Architecture and issued on the condition that it is not copied, reproduced or disclosed to any third party either wholly or in part without the consent in writing of AXIS Architecture. The contractor must verify all dimensions on site before making shop drawings or commencing work of any kind. No dimensions to be scaled from this drawing. **RESIDUAL RISK** Wherever possible unnecessary risk is designed out of these proposals. Where residual risk remains this is assessed and identified on the relevant drawings with this symbol. Refer to the note and the relevant measures in the Health + Safety documentation	A	30.05.19	Drawing Name updated.			

Client Corporate Real Estate	Project Rochdale Roof				Title Proposed Plan First Floor
Status PLANNING	Scale A1 1:50 A3 1:100	Date 03.10.18	Drawn LDD	Checked -	Job No. 27307-1F-GA-PL2 Revision A

AXIS Architecture and Design Ltd,
Talbot Chambers,
2-6 North Church Street,
Sheffield, S1 2DH.

tel: +44(0)114 2490944
fax: +44(0)114 2490966
www.axis-architecture.com
designed@axis-architecture.com

AXIS architecture

PUBLIC

X:\27307_HSBC_RochdaleRoof\Drawing\CAD\27307-RochdaleRoof.dwg, 30/05/2019 14:51:35, DWG To PDF.pc3