

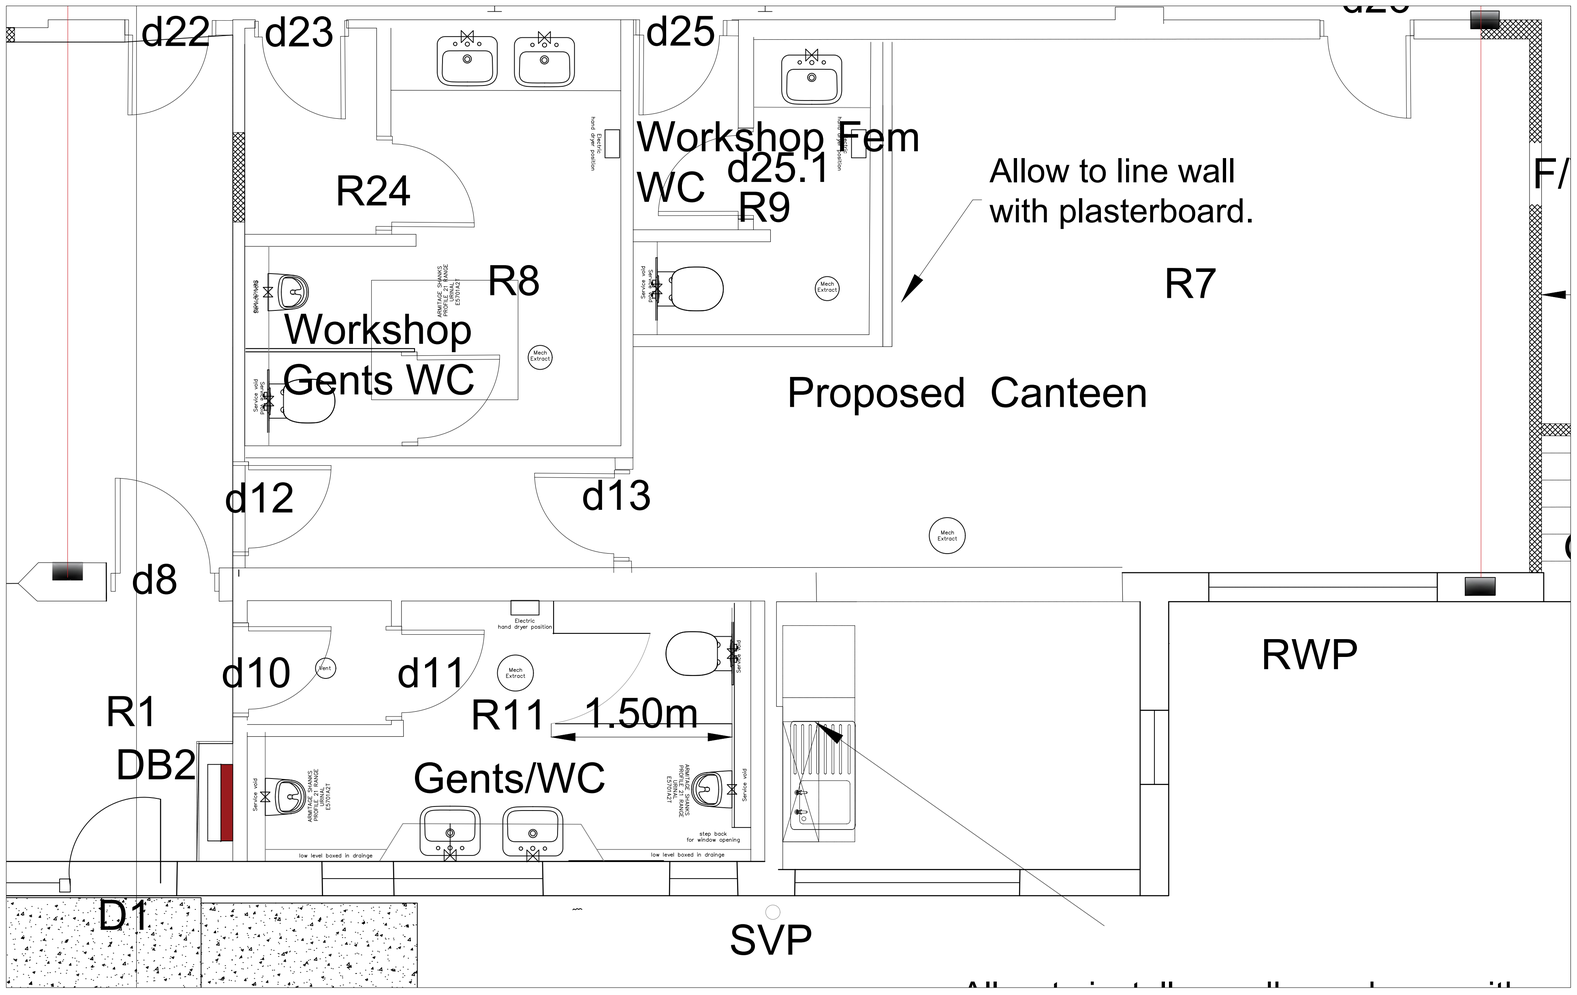



WC INSTALLATIONS

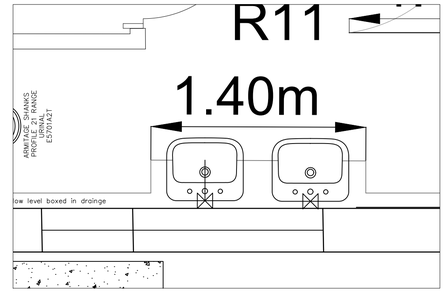


Gents Whse Vanity

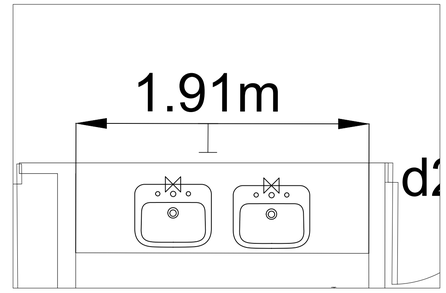


Gents Whse Vanity

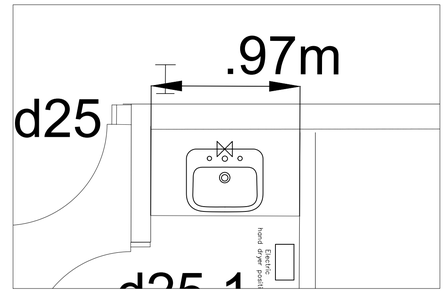


Ladies Whse Vanity

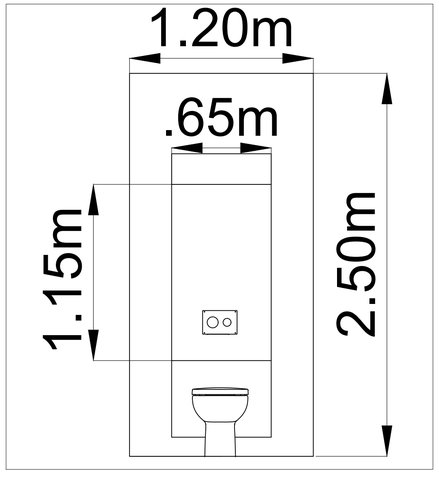


WC IPS 2500

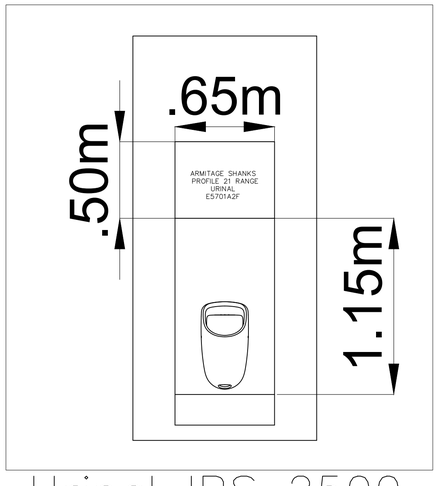


Urinal IPS 2500

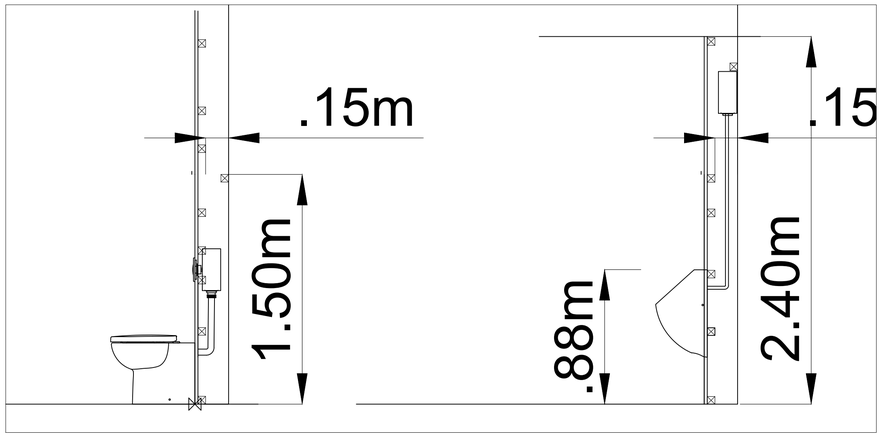

WC Sections

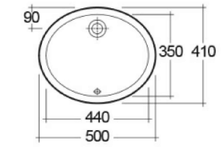

500 whse

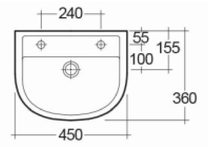

450 recess

MGRA CONSULTING LTD
346 DEANSGATE
MANCHESTER
M3 4LY
CAD@MGRA.CO.UK
TEL: 0161 835 9936

© MGRA Consulting Ltd
Reproduction is prohibited in whole or in part without the express agreement of M'GRA Consulting ltd.

Rev B: 12/01/2022 IPS to WC and Urinal and Vanity details

Rev A: 11/11/2021 WHB to main WC R11 changed to countersunk

Client: Hamida.am Ltd
234 Leicester Park Road
Leicester
LE5 5FD

Property Address
Bentley Avenue
Stakehill Industrial Estate
Middleton
M24 2RW

Project Title	DWG Ref:
Refurbishment	284– DWG
DWG Title: PROPOSED WC Layout	DWG No. 010

Scale	Date	Job No
various 1/100	10/11/2021	264
Surveyed	Drawn	Checked
PWM/LPM	LPM	PWM