




North Facing Front Elevation

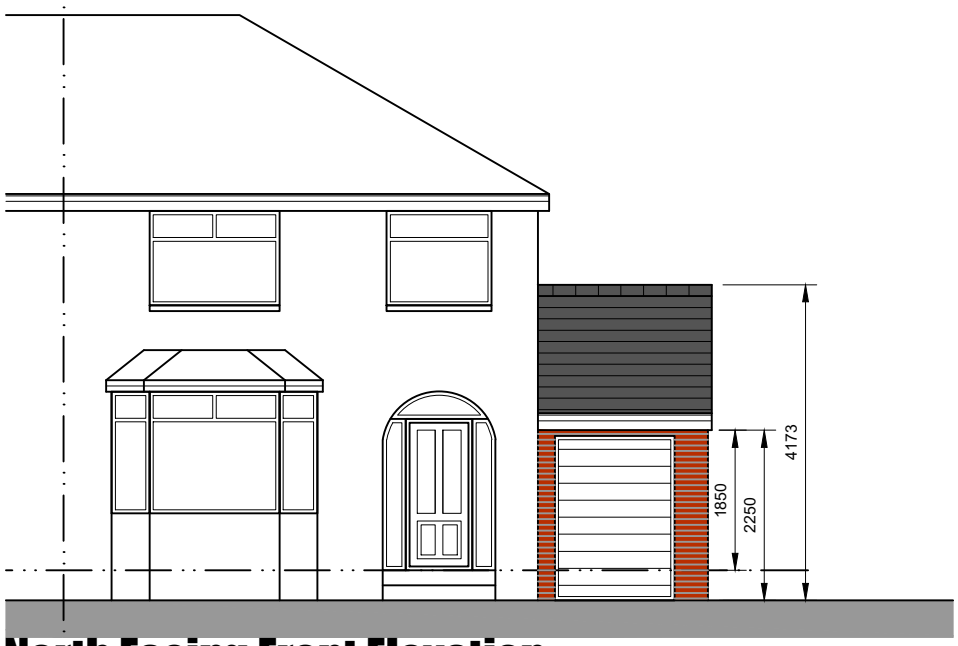

West Facing Side Elevation

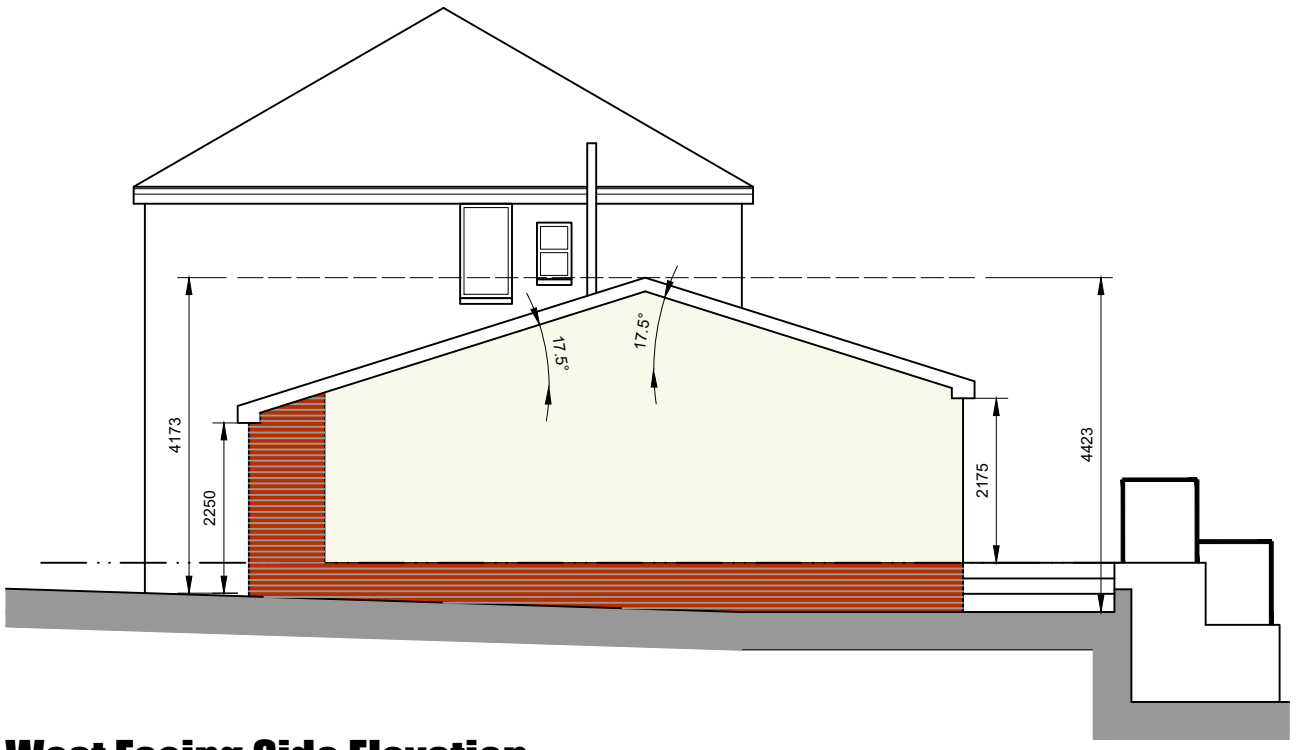

South Facing Rear Elevation

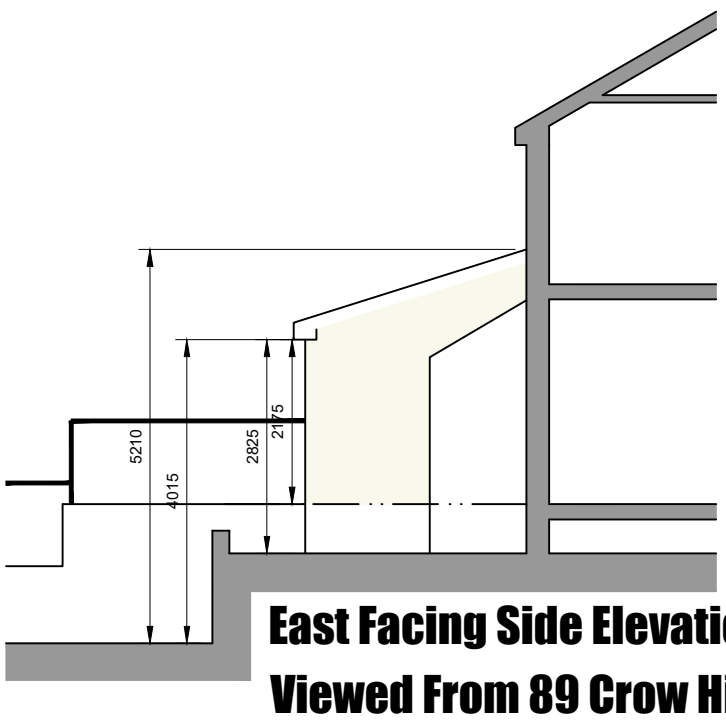

East Facing Side Elevational Section Viewed From 89 Crow Hill South

Studio OL3 Ltd shall have no responsibility for any use made of this document other than for that which it was prepared and issued.
This drawing should not be scaled. Work to figured dimensions only.
All dimensions and levels to be checked on site.
No building work is to be started until all relevant approvals are in place.
Any discrepancies should be reported to Studio OL3 Ltd.
This drawing should not be reproduced without written permission from Studio OL3 Ltd.
See separate sheet for standard building regs notes.

New Elevational Finishes

Brickwork	Red to match existing
Roof Tiles	Grey to match existing
Windows and Doors	White to match existing
Rainwater Goods	Black to match existing
Soffits and Fascias	White to match existing
Garage Door	White sectional door

STUDIO OL3
ARCHITECTURAL DESIGN
Unit 23 Broadway Business Park
Chadderton, Oldham, OL9 9XA
E:design@studio-ol3.co.uk
www.studio-ol3.co.uk

JOB TITLE : Proposed Single Storey Rear Extension
ADDRESS : 91 Crow Hill South, Alkrington
DRAWING TITLE : Proposed Elevations
SCALE : 1:100 @ A3
DRAWN : xxx
DATE : 04.10.18

JOB NO./
DWG NO. 661-P-08B